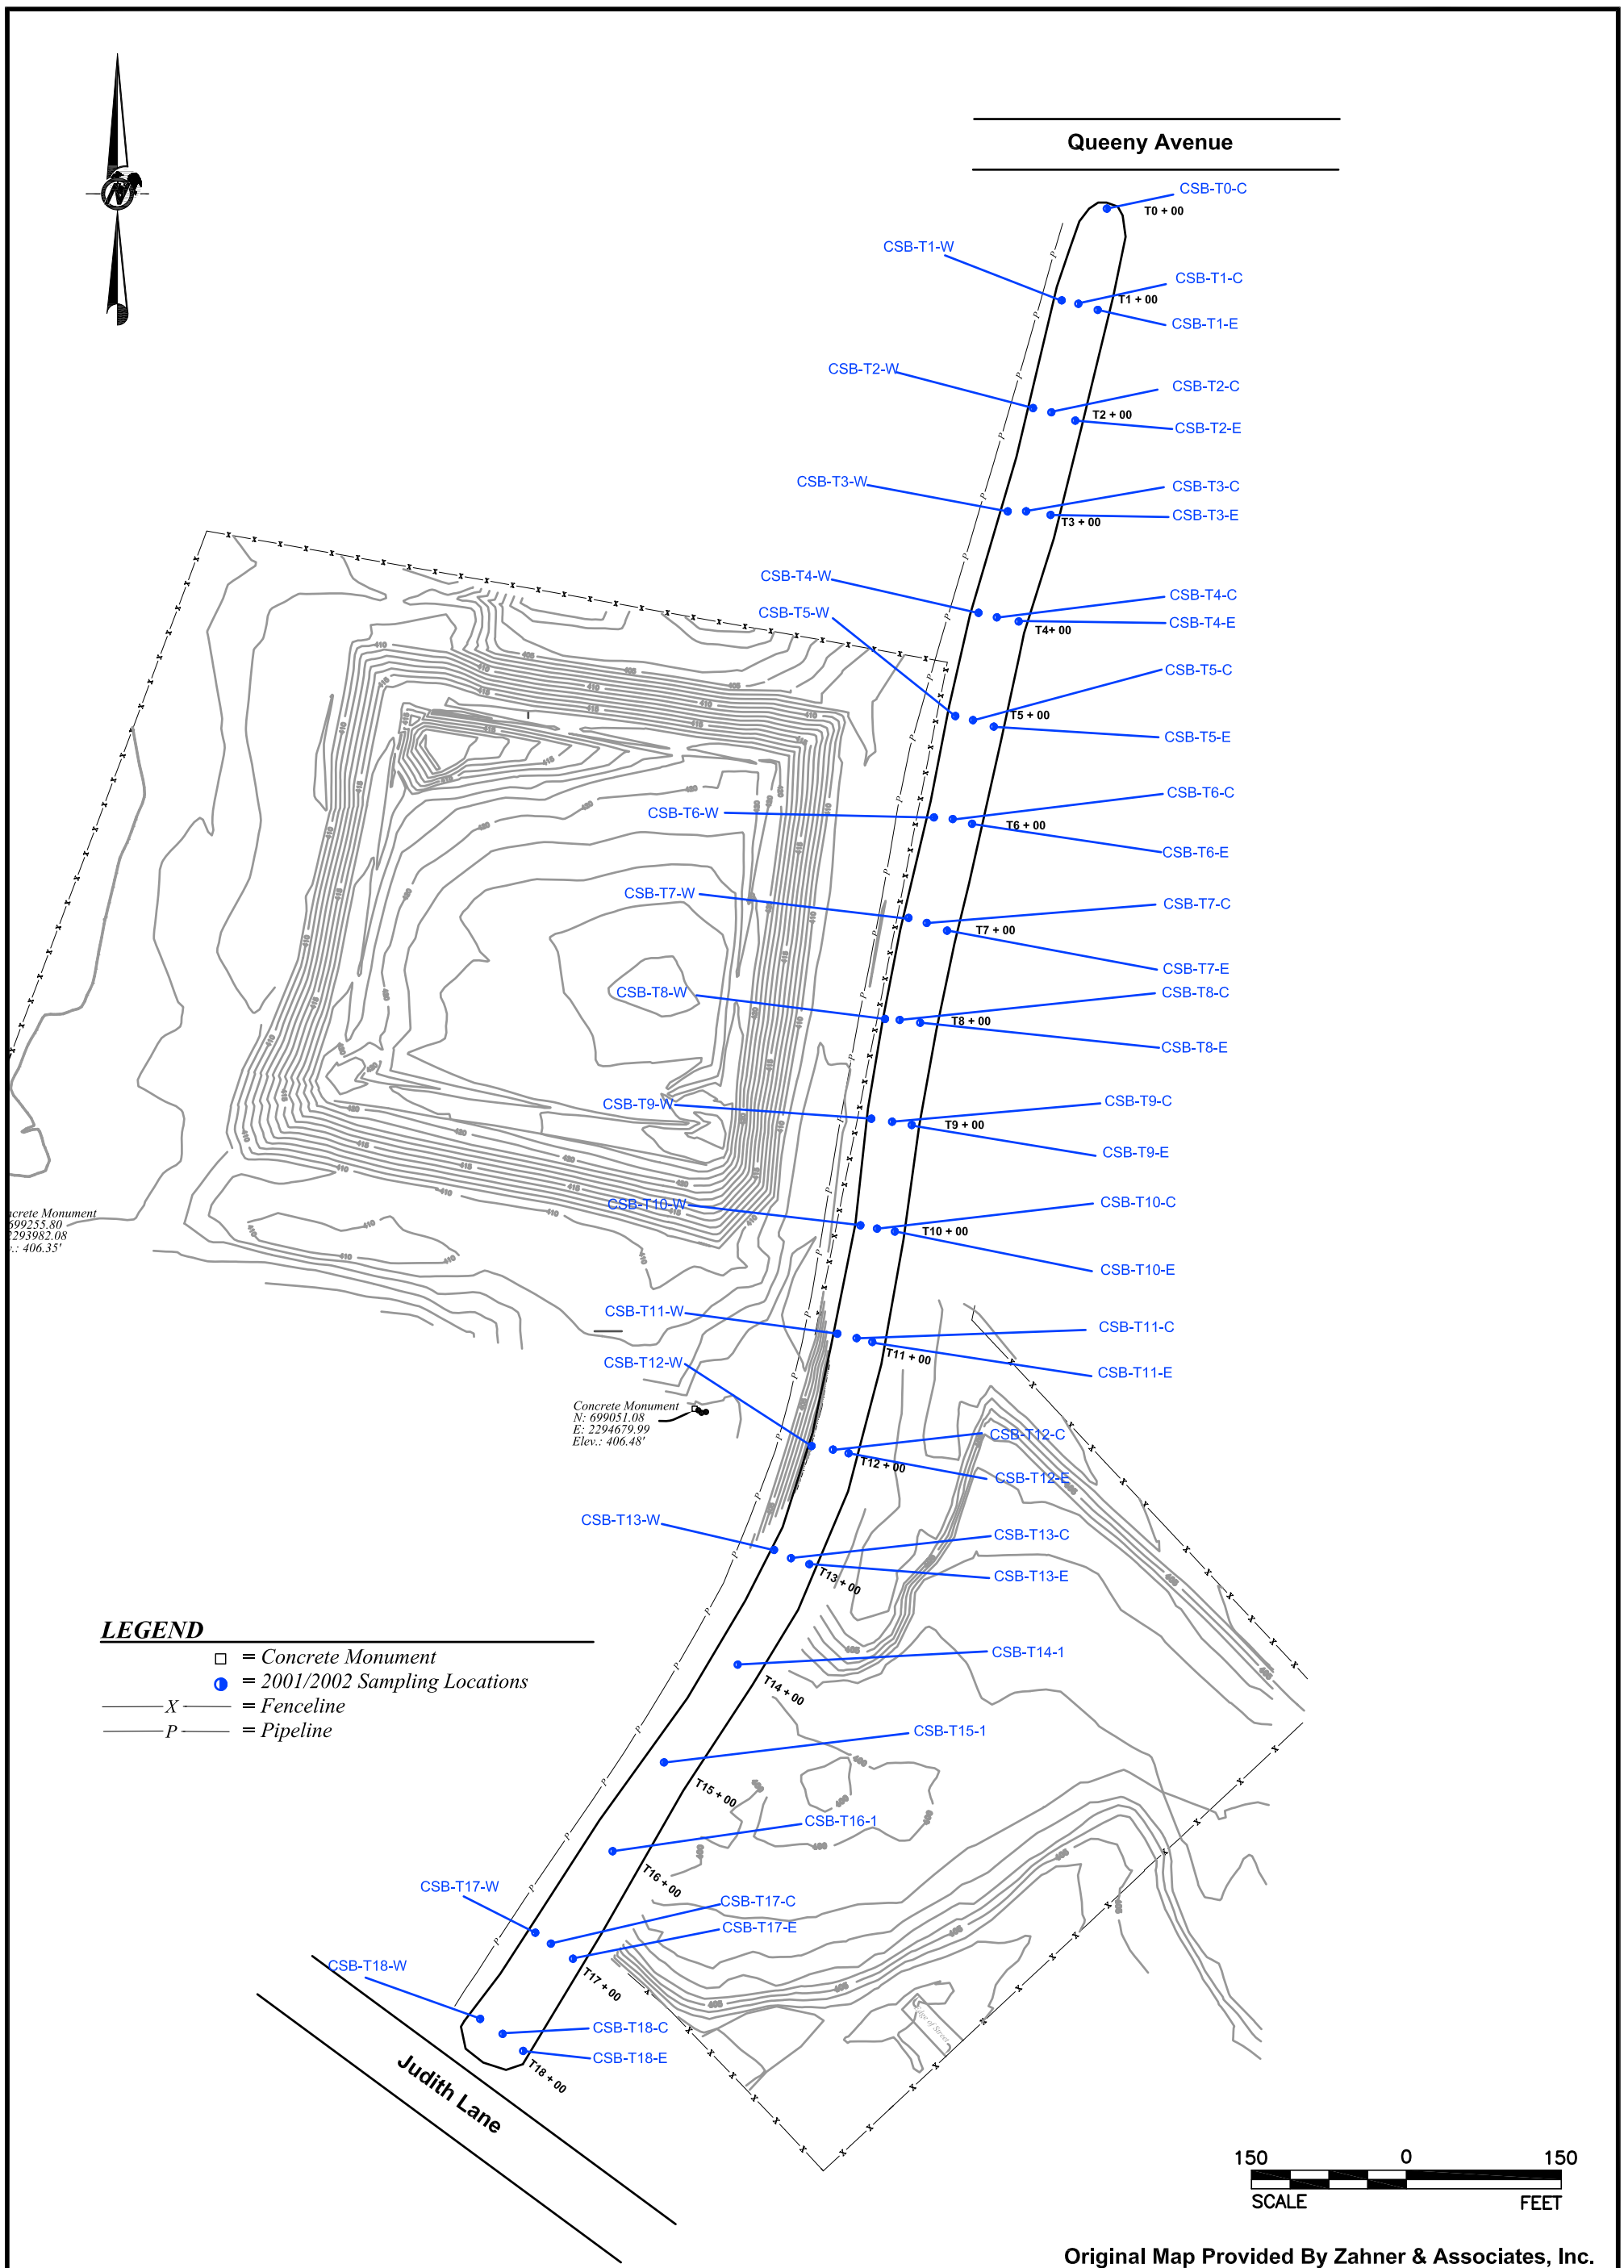

Original Map Provided By Zahner & Associates, Inc.

FIGURE 2-15	REVIEW MNH 01/09/09	DESIGN AWG 12/29/08	PROJECT No. 083-84127
	CHECK JCW 01/05/09	CADD AWG 12/29/08	FILE No. 08384127A215
			REV. 1 SCALE AS SHOWN

TITLE

CREEK SEGMENT B
CREEK BOTTOM SOIL
SAMPLING TRANSECTS

PROJECT

SOLUTIA INC
DEAD CREEK
Sauget, Illinois

Golder Associates
St. Louis, Missouri