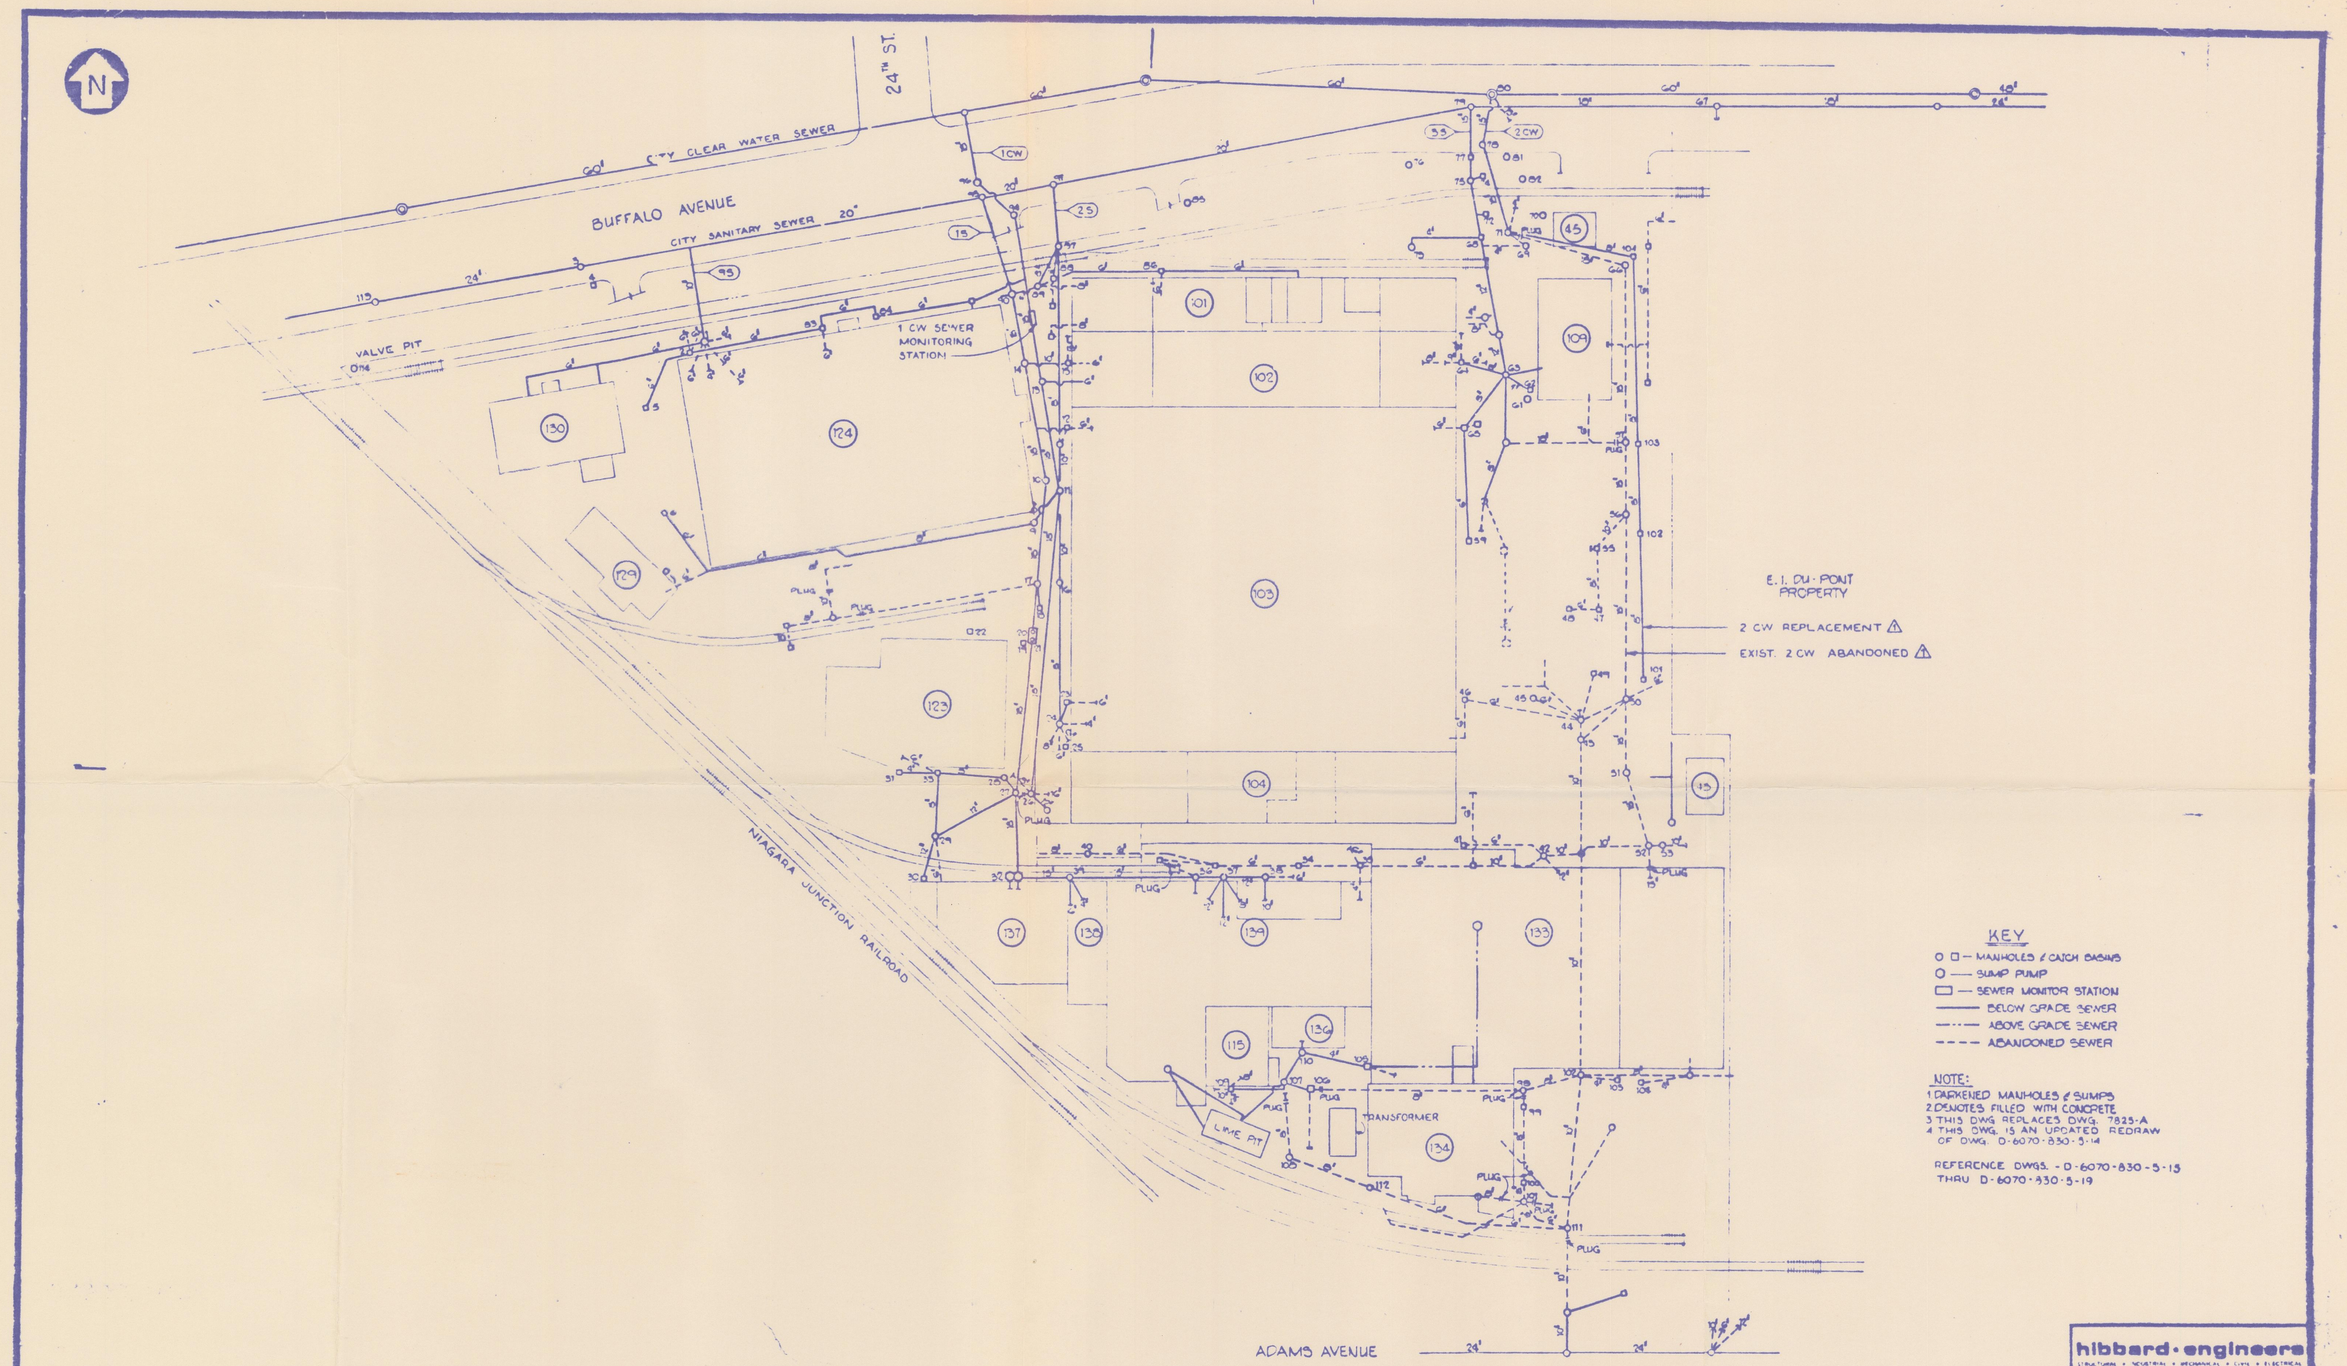

DWG NO	REFERENCE DWG	DWG NO	REFERENCE DWG
		D-6070-830-5-14	SANITARY & CLEARWATER SEWERS
		7825-A	PLANT 1 ALL SEWER LINES

REV.	DESCRIPTION	DRAWN	DATE	CHKD.	APPR.
2	UPDATED & REDRAWN	TM/LF	3/32	FS	AFK
1	2 CW REPLACED	LBL	6/80	AFK	AFK
A	ISSUED FOR APPROVAL	JS	3/78		
P	ISSUED FOR COMMENT	ELL	12/77		

DRAWN DATE T.M. 6-23-80
CHECKED DATE MUNZI
APPROVED A Kapteina

hibbard · engineers
STRUCTURAL • INDUSTRIAL • MECHANICAL • CIVIL • ELECTRICAL
1310 MAIN STREET NIAGARA FALLS, NEW YORK 14305 • 716-282-1201

JOB No. 80-151-

Olin
NIAGARA PLANT

PLANT No. 1
ALL EXISTING & ABANDONED SEWER LINES

PROJECT NO.	C.A.R. NO.	SCALE	DRAWING NUMBER	REV.
1592		1" = 40'-0"	D-1592-830-5-14	2

7325-A

THIS DOCUMENT IS THE PROPERTY OF OLIN CORPORATION AND THE INFORMATION CONTAINED THEREIN IS CONSIDERED CONFIDENTIAL. THIS DOCUMENT IS NOT TO BE USED, REPRODUCED OR DISCLOSED IN WHOLE OR IN PART WITHOUT THE PRIOR WRITTEN PERMISSION OF OLIN CORPORATION.