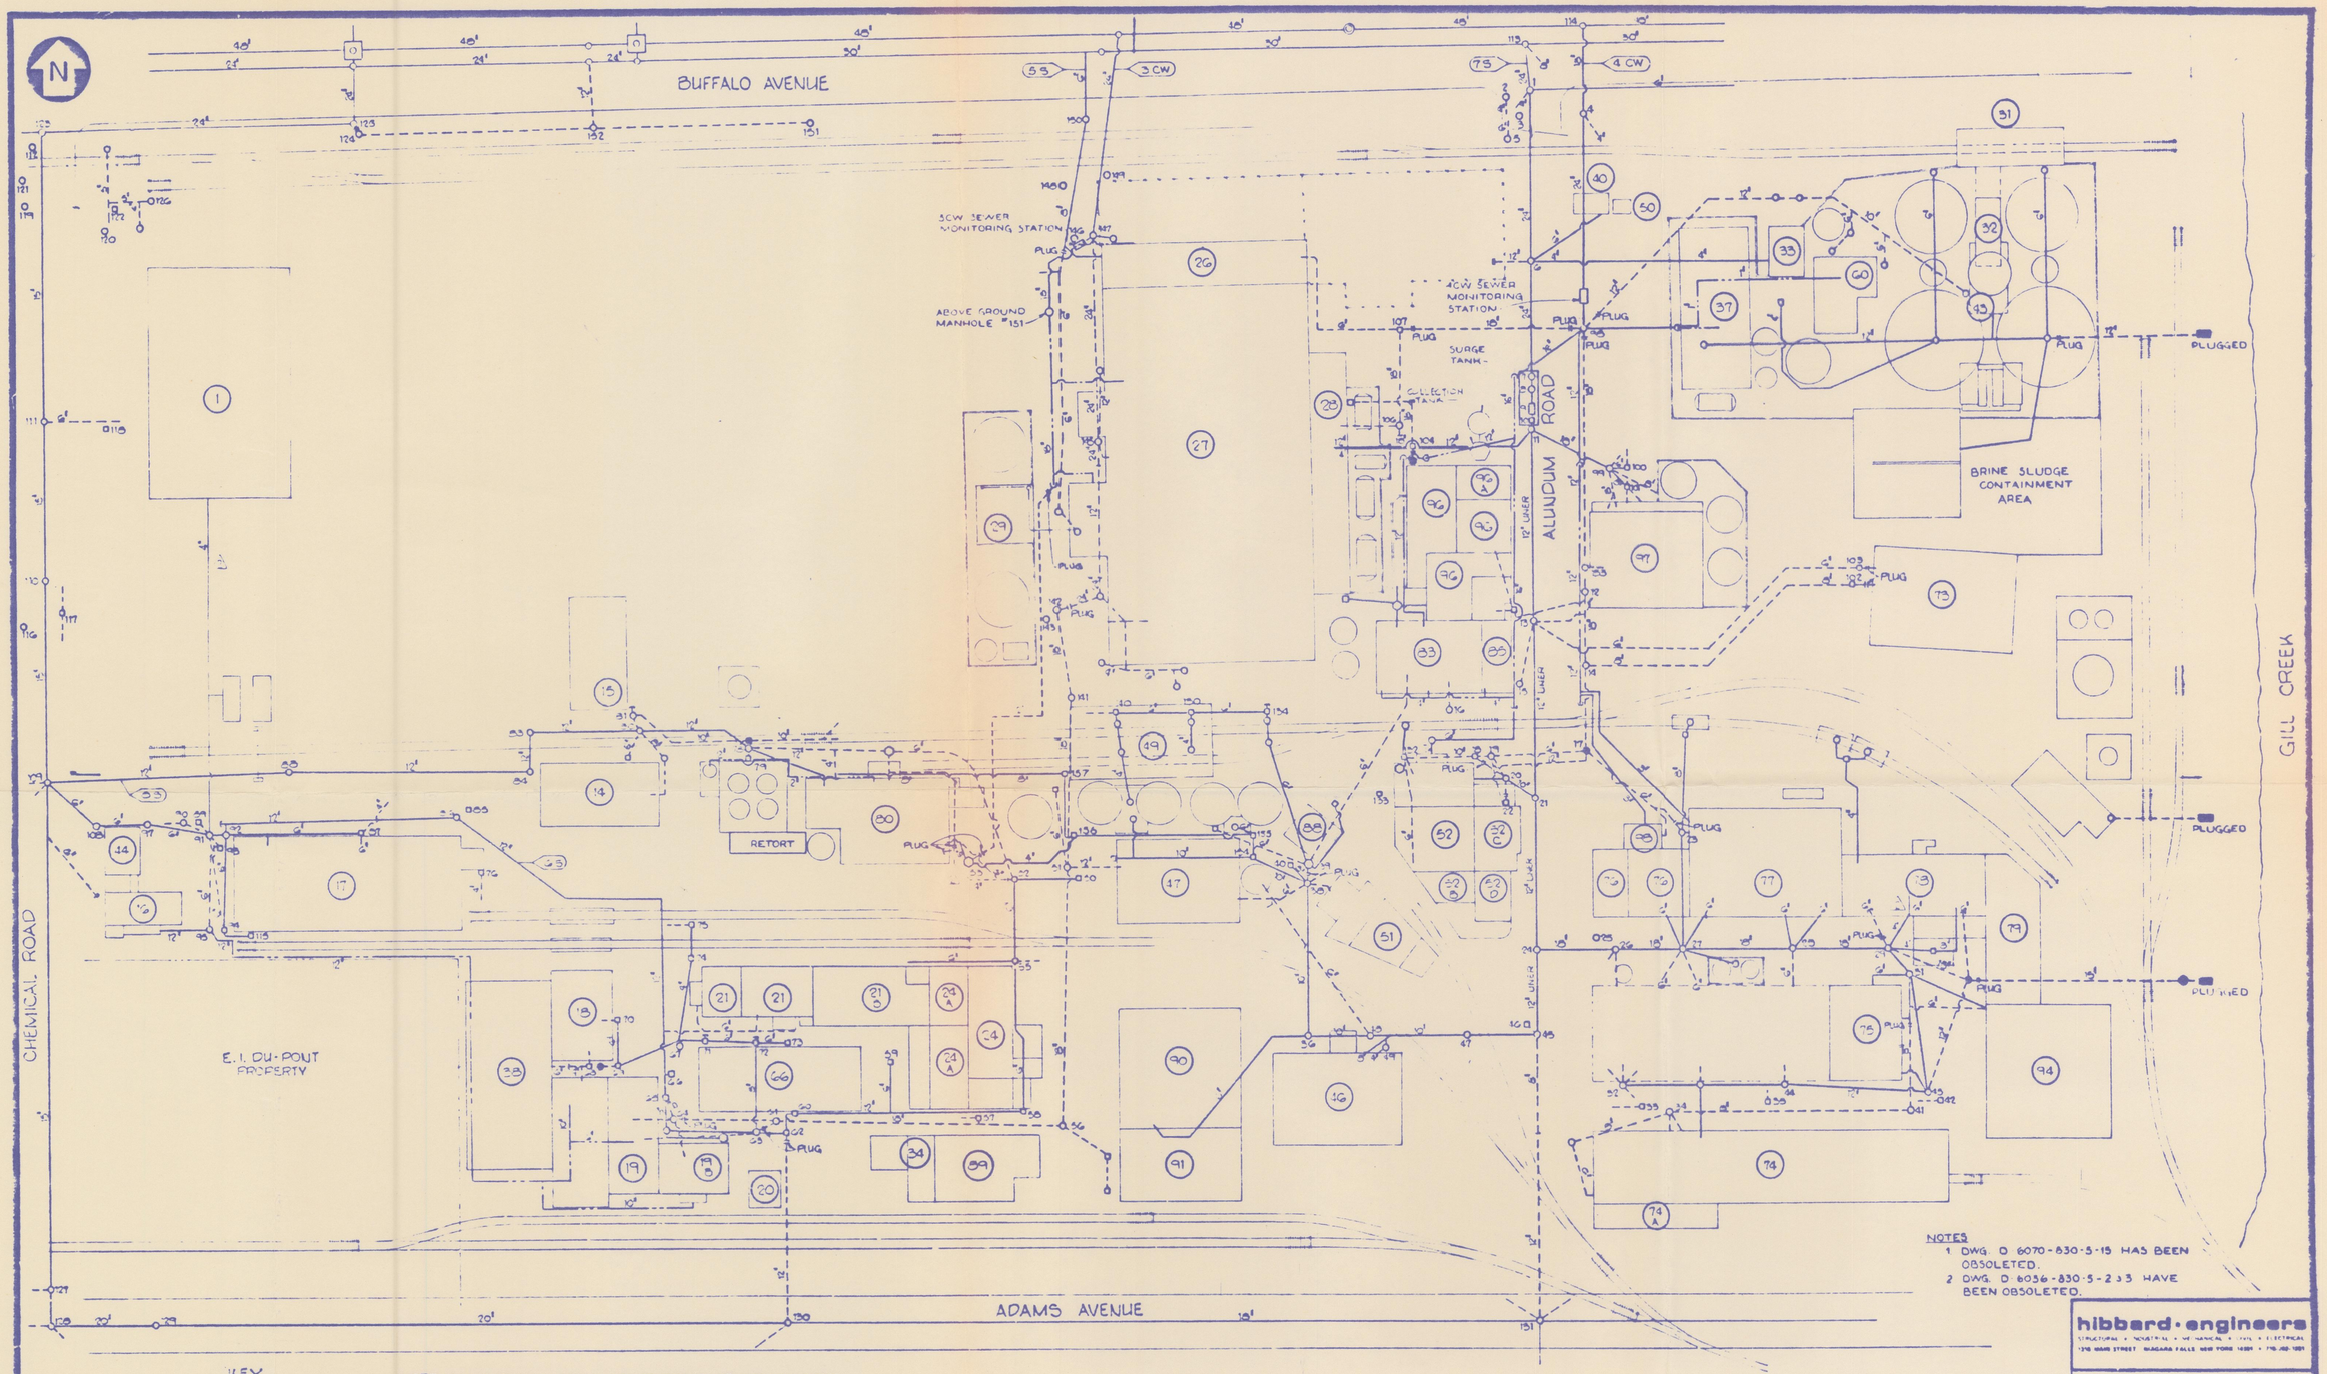

NOTES
1. DWG. D 6070-830-5-15 HAS BEEN OBSOLETED.
2. DWG. D 6036-830-5-2 & 3 HAVE BEEN OBSOLETED.

KEY
- MANHOLES & CATCH BASINS
- SUMP PUMP
- SEWER MONITOR STATION
- BELOW GRADE SEWER
- ABOVE GRADE SEWER
- ABANDONED SEWER

NOTE: DARKENED MANHOLES & SUMPS DENOTES FILLED WITH CONCRETE

THIS DOCUMENT IS THE PROPERTY OF OLIN CORPORATION AND THE INFORMATION CONTAINED THEREIN IS CONSIDERED CONFIDENTIAL. THIS DOCUMENT IS NOT TO BE USED, REPRODUCED OR DISCLOSED IN WHOLE OR IN PART WITHOUT THE PRIOR WRITTEN PERMISSION OF OLIN CORPORATION.

DWG NO	REFERENCE DWG	DWG NO	REFERENCE DWG	REV.	DESCRIPTION	DRAWN	DATE	CHKD.	APPR.
		D-6070-830-10-3	UNDERGROUND & ABOVE GROUND						
		D-6070-830-5-15	SANITARY & CLEARWATER SEWERS	2	GENERAL REVISIONS, SEWER UPDATING	FS	10-27-82		
		7826-A	PLANT 2 ALL SEWER LINES	1	ADDED NEW 4" LINE FROM 53 TO 156 (73) PLUGGED EXIST. LINE FROM 53 TO 52W	DBW	4-26-82	FM	AFK

DRAWN DATE T.M. 6-24-80
CHECKED DATE MUNZI
APPROVED A. Kapteina

hibbard · engineers
STRUCTURAL • INDUSTRIAL • MECHANICAL • CIVIL • ELECTRICAL
1310 MAIN STREET NIAGARA FALLS NEW YORK 14301 • 716-282-1201

JOB No. 80-151-

Olin
NIAGARA PLANT

PLANT No. 2
ALL EXISTING & ABANDONED SEWER LINES

PROJECT NO.	C.A.E. NO.	SCALE	DRAWING NUMBER	REV.
1592		1" = 40'-0"	D-1592-830-5-15	2