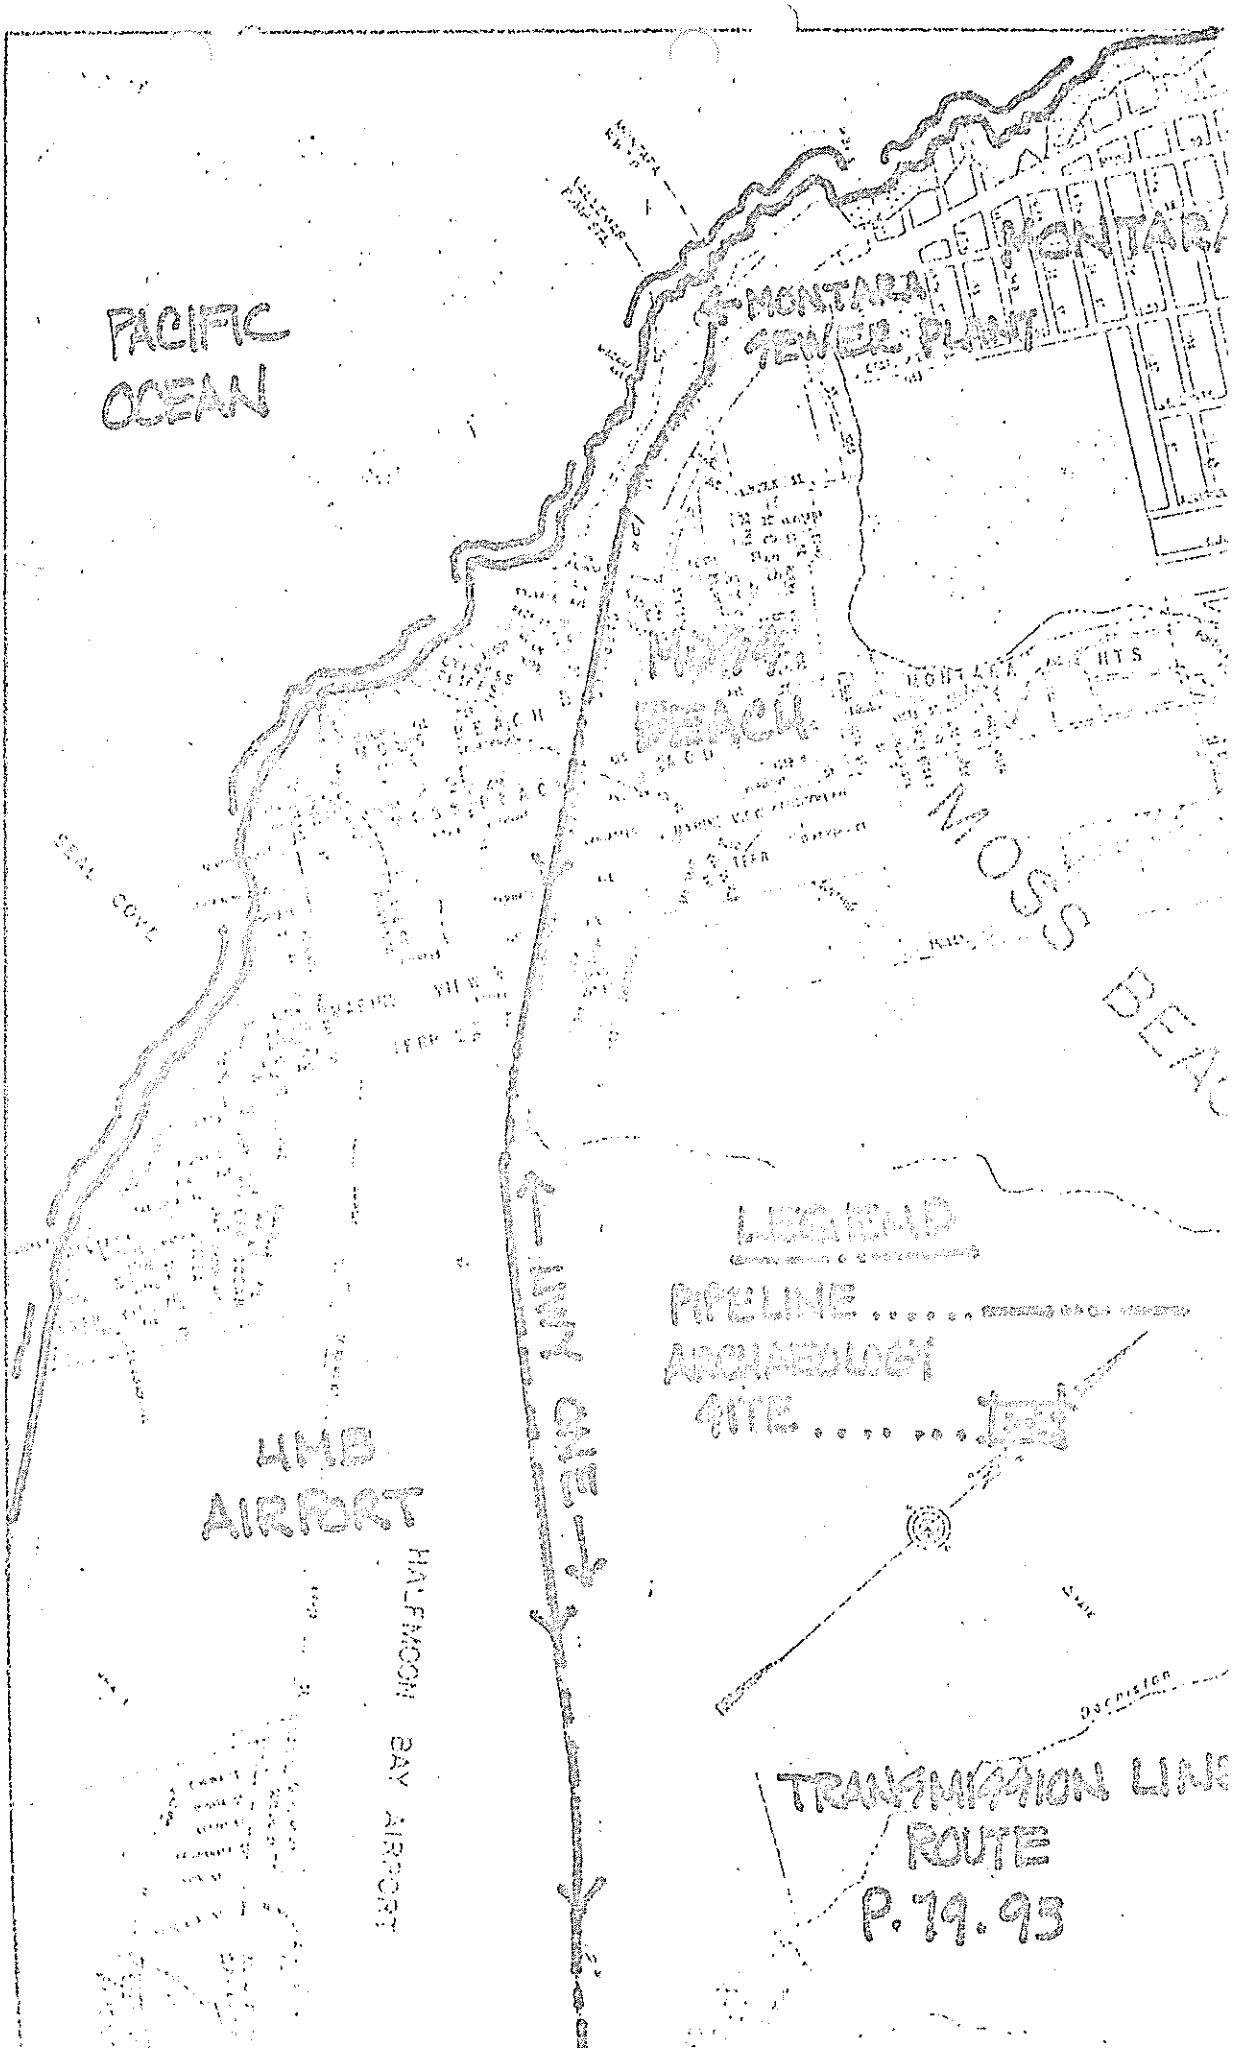
PACIFIC OCEAN
MONTARA SEWER PLANT
MONTARA
MOSS BEACH
SEAL COVE
HMB AIRPORT
HALF MOON BAY AIRPORT
LEGEND
PIPELINE
ARCHAEOLOGY SITE
TRANSMISSION LINE ROUTE
P.79.93

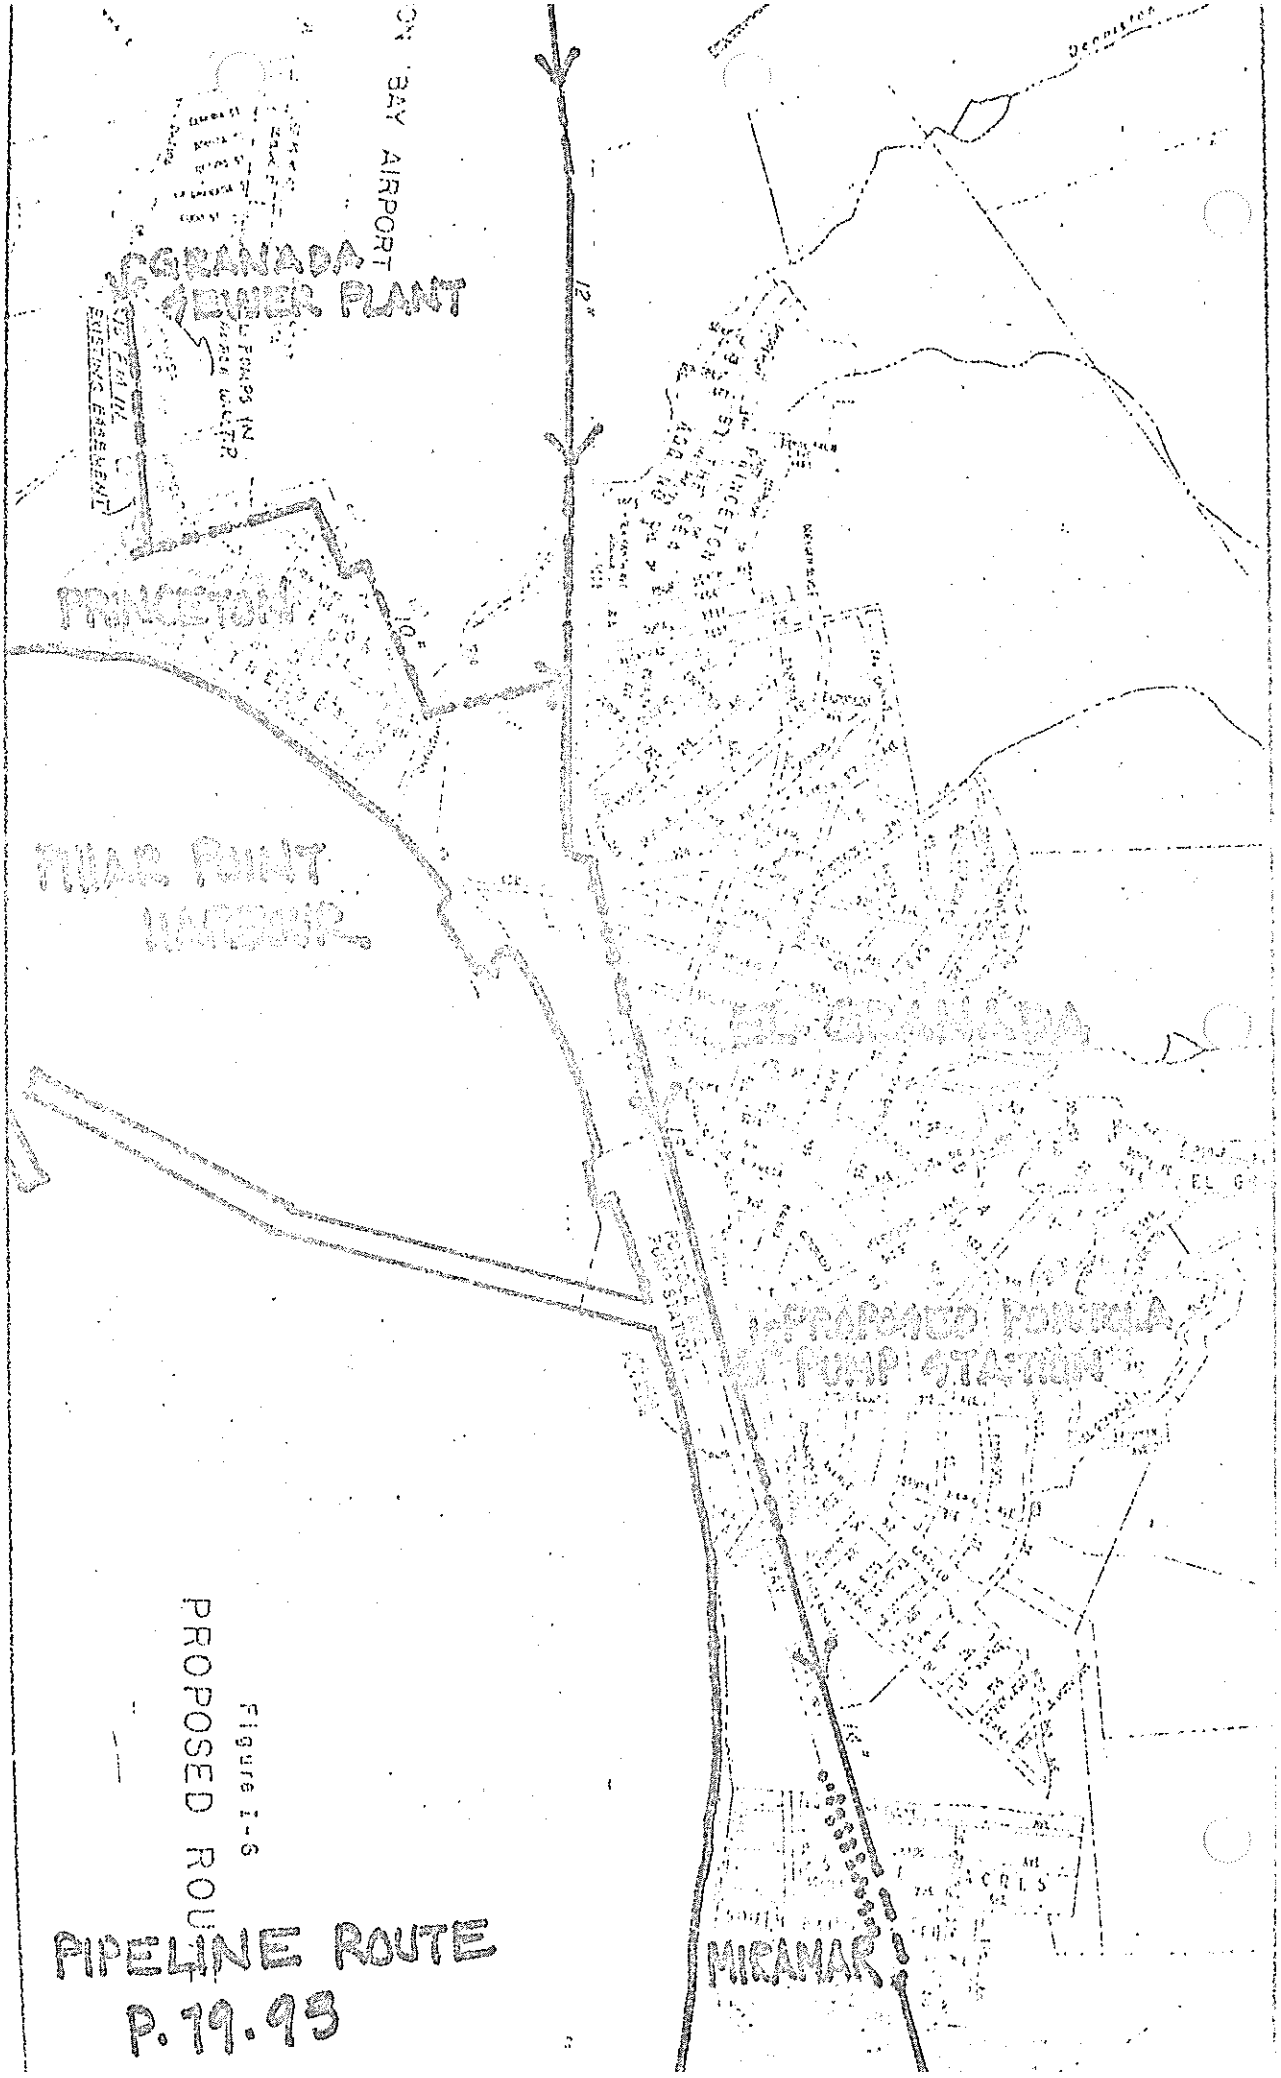

Figure I-6
PROPOSED ROUTE

PIPELINE ROUTE
P. 19.93

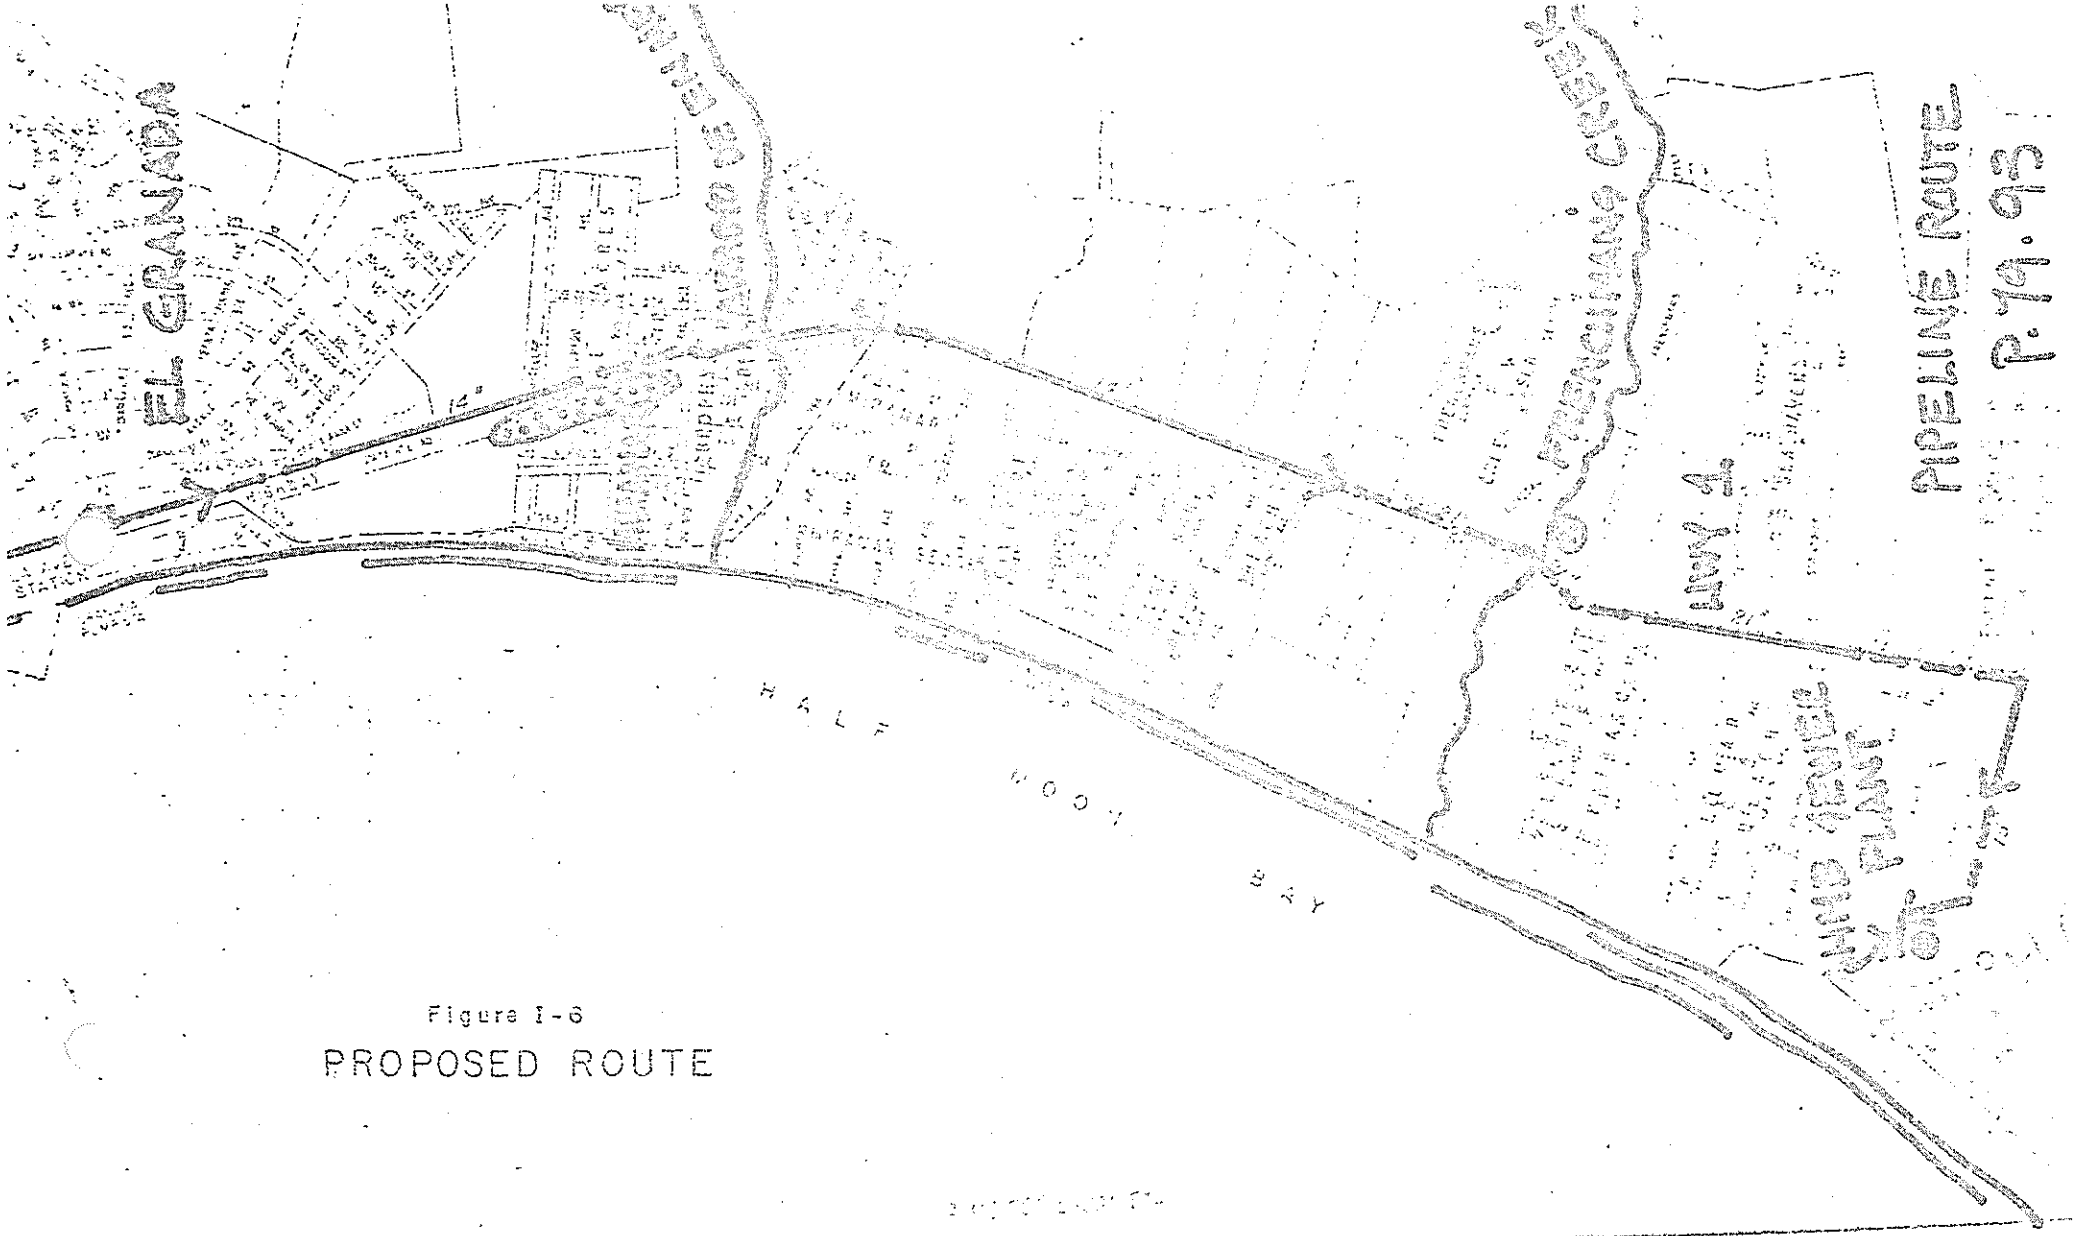

Figure I-6

PROPOSED ROUTE

ELEVATIONS
PORTOLA PUMP STATION

P. 79. 93

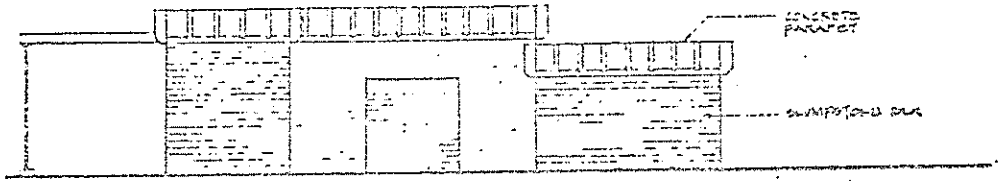

EAST ELEVATION

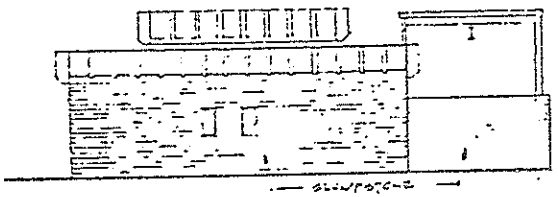

NORTH ELEVATION

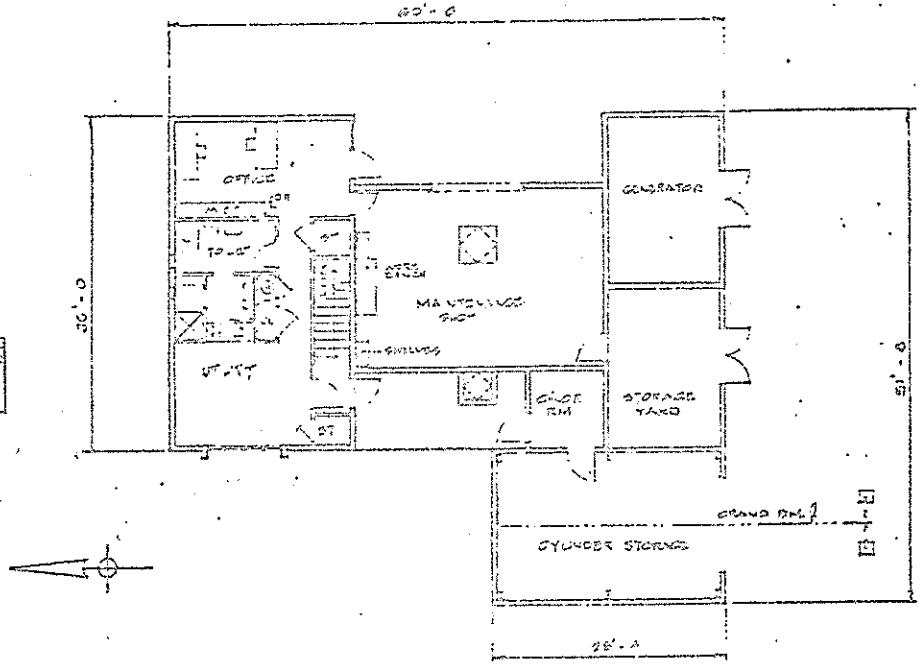

PLAN

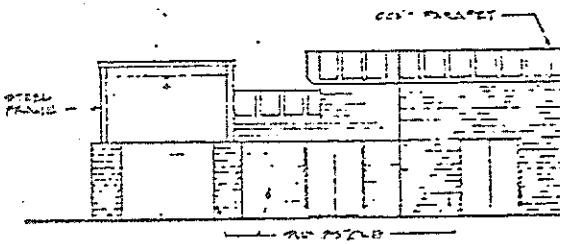

SOUTH ELEVATION

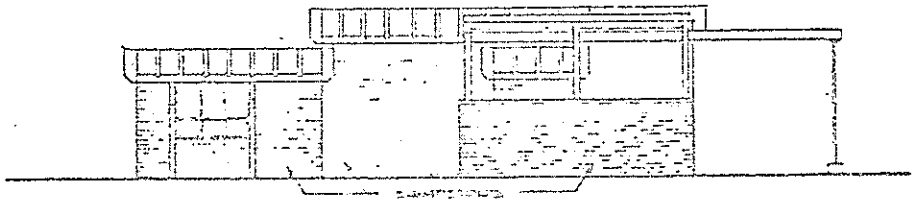

WEST ELEVATION

Not to scale