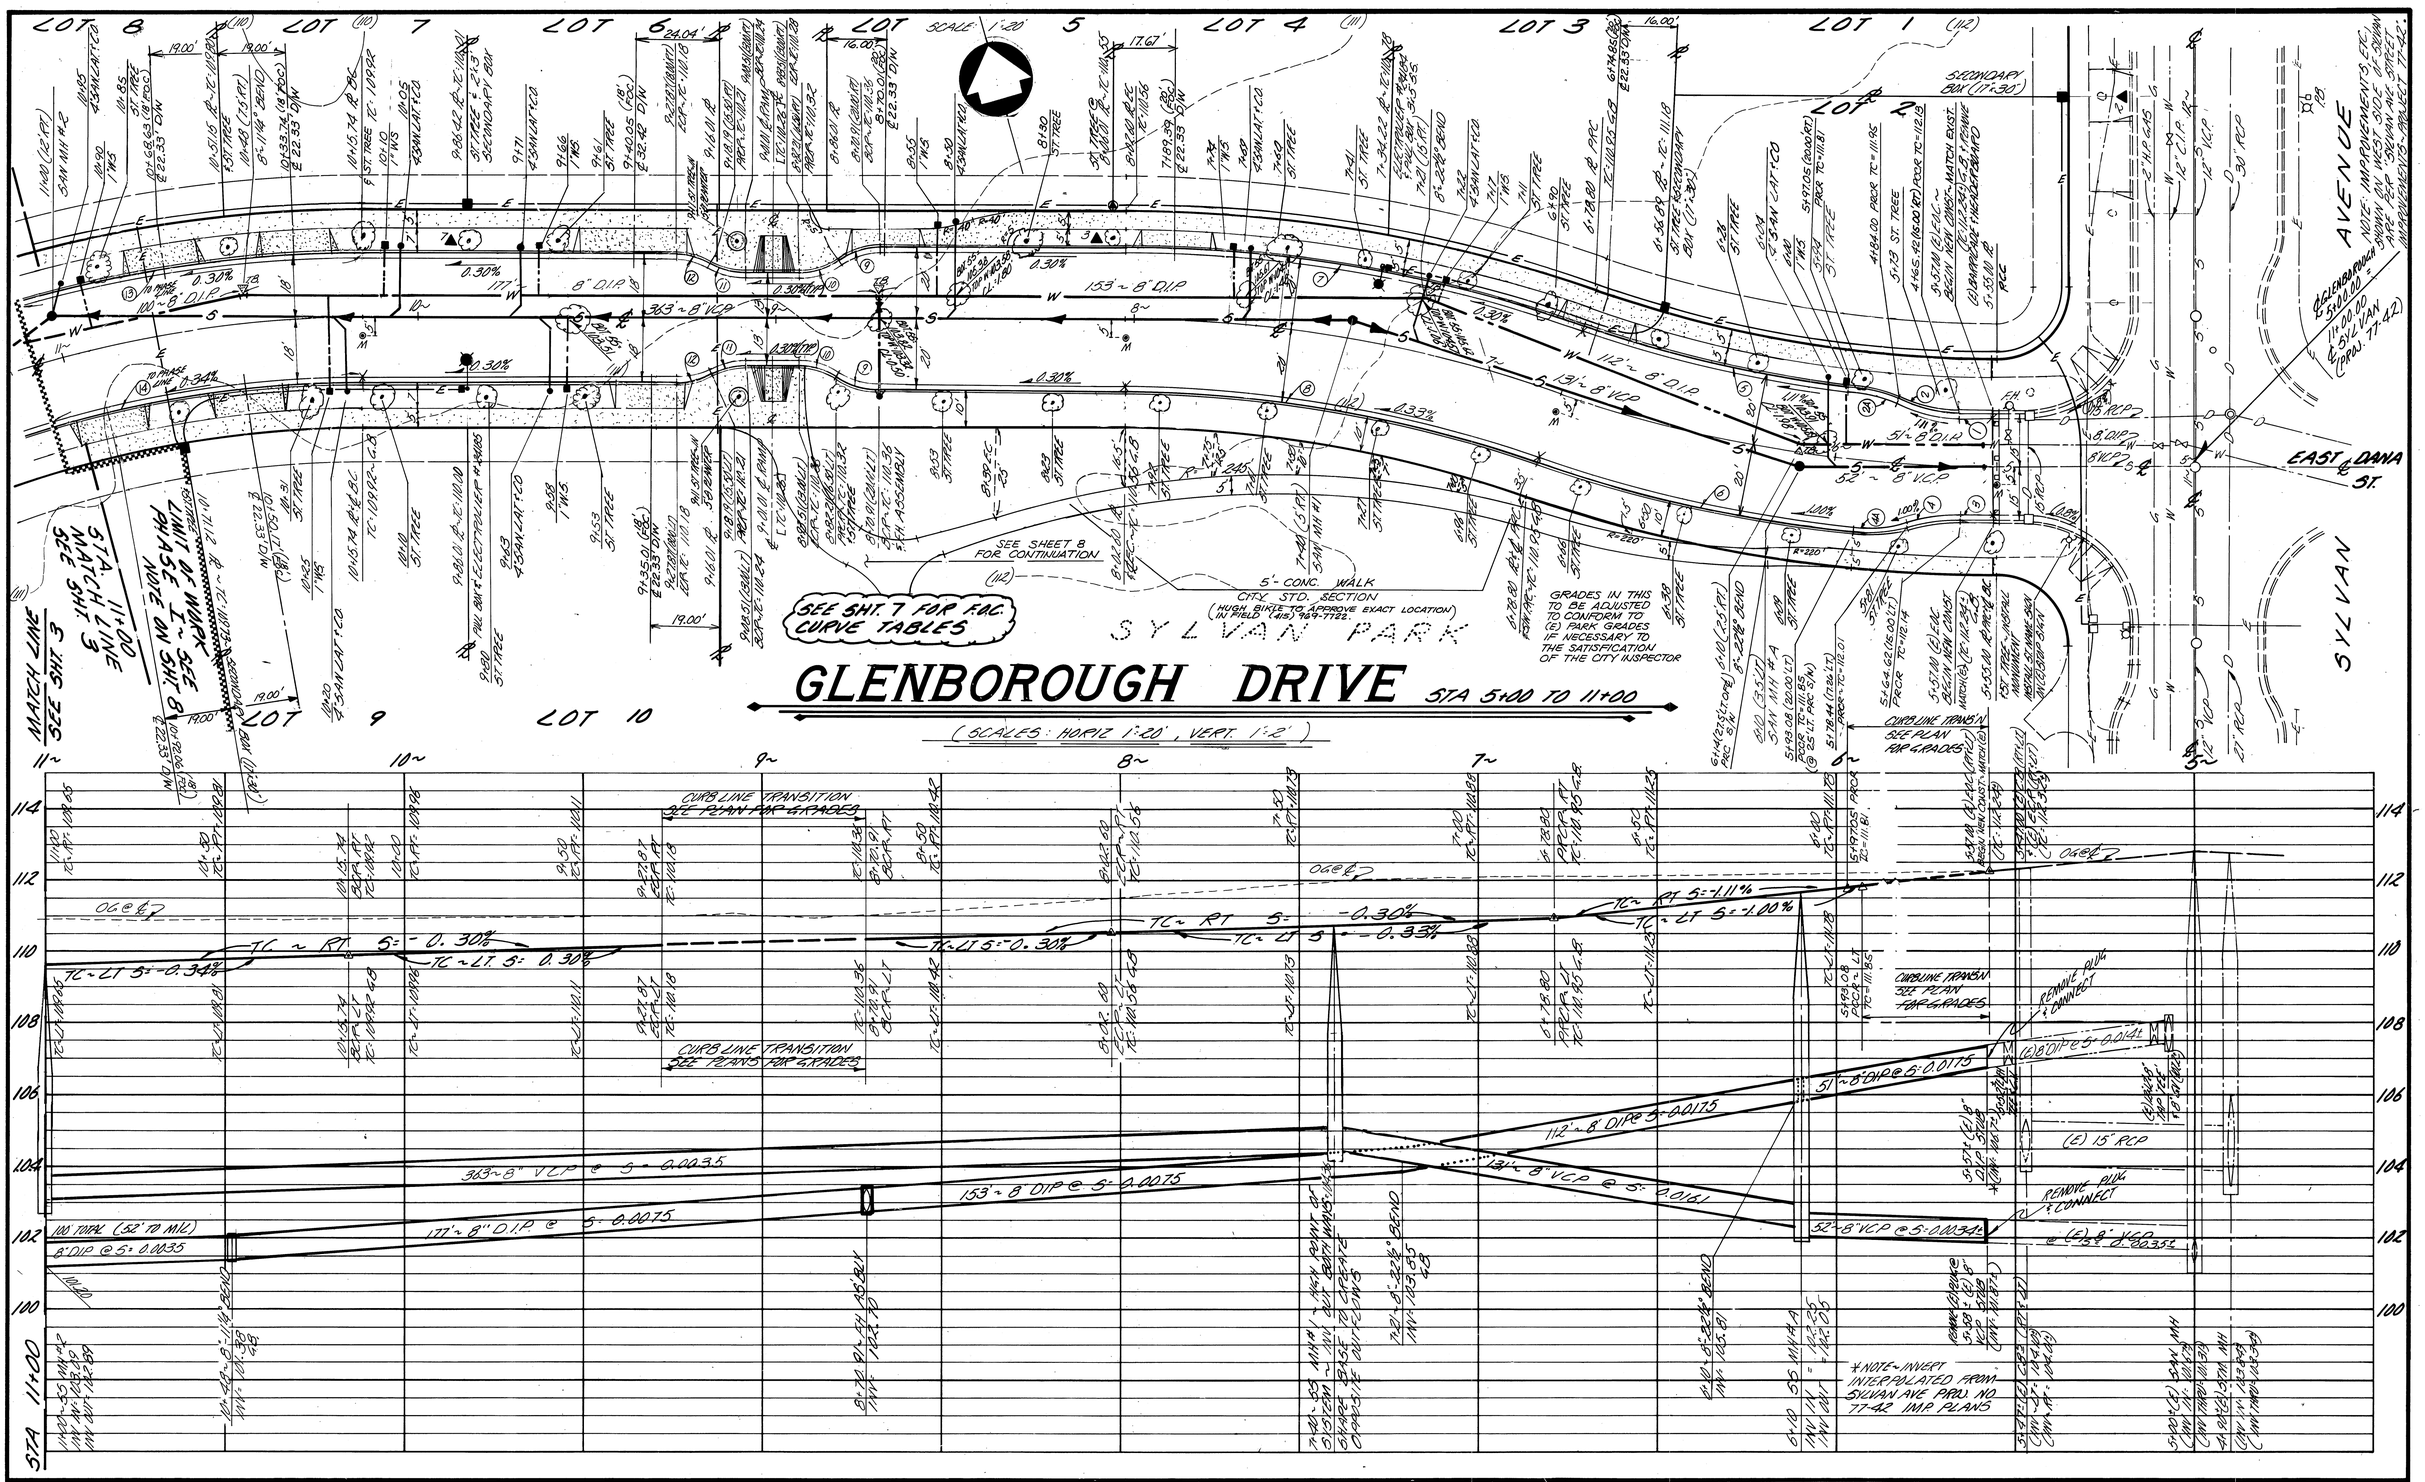

Sandis and Associates
Engineers, Surveyors, Planners
605 Castro Street
Mountain View, California 94041
415 969-6900

DATE:	5/18/84
SCALE:	NOTED
DRAWN BY:	SJP
APPROVED BY:	JMH
DRAWING NO:	284118

APPROVED: MAY 18, 1984
SANDIS AND ASSOCIATES
JOHN M. HUMBER, RCE 20941

APPROVED: 11-21, 1984
Richard D. Haughey
DEPUTY DIRECTOR OPERATIONS
RCE 27018

NO.	BY/DATE	REVISIONS	C.O.M.V. APPR.
1	SJP 3/18/85	REVISED D/W LOCATIONS & WIDTHS, UTILITY & ST. TREE LOCATIONS, ENTRY CURBS, PARK ACCESS WALKWAY SIDE-WALKS, PARK ENTRY WALK, & SOUTH SIDE GLENBOROUGH SIDEWALK @ PARK-PER TH-IV	C.J.F. 4/5/85

PLANS FOR THE IMPROVEMENTS OF
TRACT NO. 7631 ◆ MOORE PARK SUBDIVISION
GLENBOROUGH DRIVE ~ 5+00 TO 11+00
CITY OF MOUNTAIN VIEW, CALIF.

SHEET 2 OF 8

6442-2
284118

Sandis and Associates
Engineers, Surveyors, Planners
605 Castro Street
Mountain View, California 94041
415 969-6900

DATE:	5/18/84
SCALE:	NOTED
DRAWN BY:	SJP
APPROVED BY:	JMH
DRAWING NO:	284118

APPROVED: MAY 18, 1984
SANDIS AND ASSOCIATES
JOHN M. HUMBER, RCE 20941

APPROVED: 11-21, 1984
Richard O. Handley
DEPUTY DIRECTOR OPERATIONS
RCE 27018

NO	BY	DATE	REVISIONS

PLANS FOR THE IMPROVEMENTS OF
TRACT NO. 7631 ◆ MOORE PARK SUBDIVISION
GLENBOROUGH DR. 11+00 TO 14+00 & FOXBOROUGH DRIVE
CITY OF MOUNTAIN VIEW, CALIF.

SHEET 3 OF 8

6442-3

284118