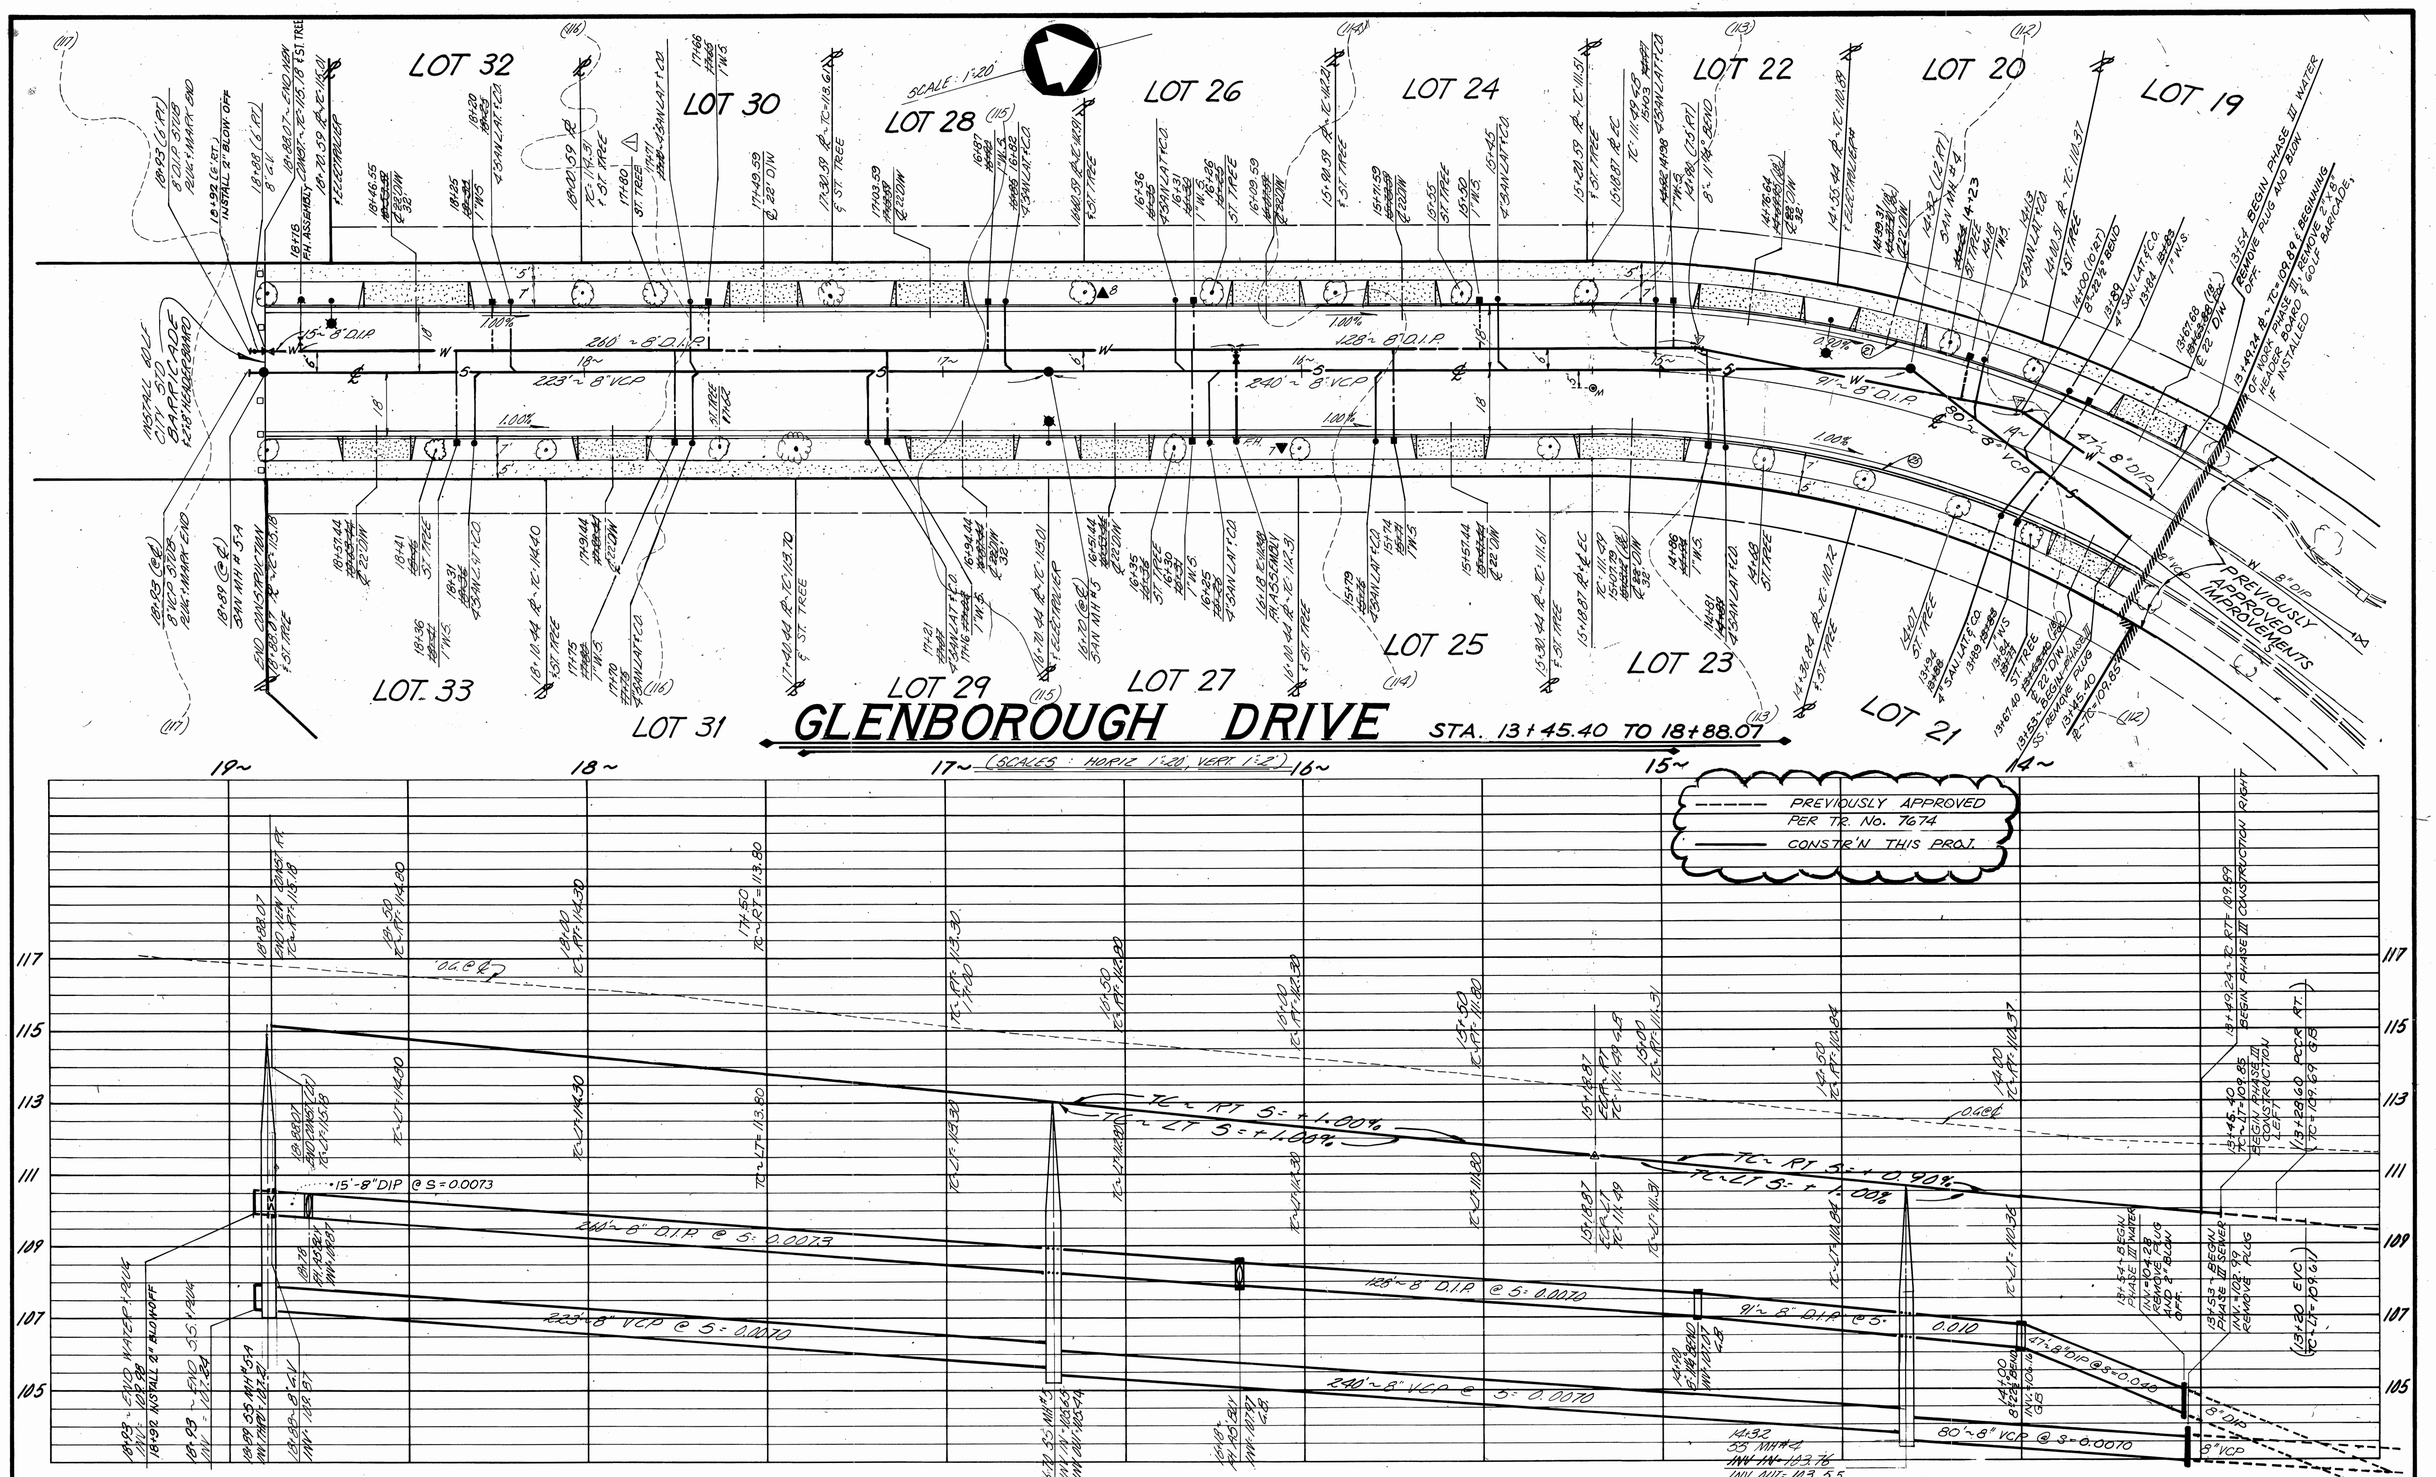

Sandis and Associates Engineers, Surveyors, Planners 605 Castro Street Mountain View, California 94041 415 969-6900	DATE: APRIL 17, 1985 SCALE: NOTED DRAWN BY: SJP/BBG APPROVED BY: JMH DRAWING NO: 284118.6	6/6, 1985 SANDIS AND ASSOCIATES Timothy D. Sandis TIMOTHY D. SANDIS, R.C.E. 15290	APPROVED: 6-10, 1985 Richard D. Hawley DEPUTY DIRECTOR OPERATIONS RCE 27018	NO / BY / DATE 1 / 7/12/85 / C.D.S. 7-17-85	REVISIONS RELOCATE D/W LOCATIONS AND APPROPRIATE UTILITY SERVICES & STREET TREES	PLANS FOR THE IMPROVEMENTS OF TRACT NO. 7744 ◆ MOORE PARK III SUBDIVISION GLENBOROUGH DRIVE ~ 13+45.40 TO 18+88.07 CITY OF MOUNTAIN VIEW, CALIF.	SHEET 2 OF 5

6510-2

284118.6