POOR LEGIBILITY

ONE OR MORE PAGES IN THIS DOCUMENT ARE DIFFICULT TO READ
DUE TO THE QUALITY OF THE ORIGINAL

SEMS-RM DOCID # 1165023

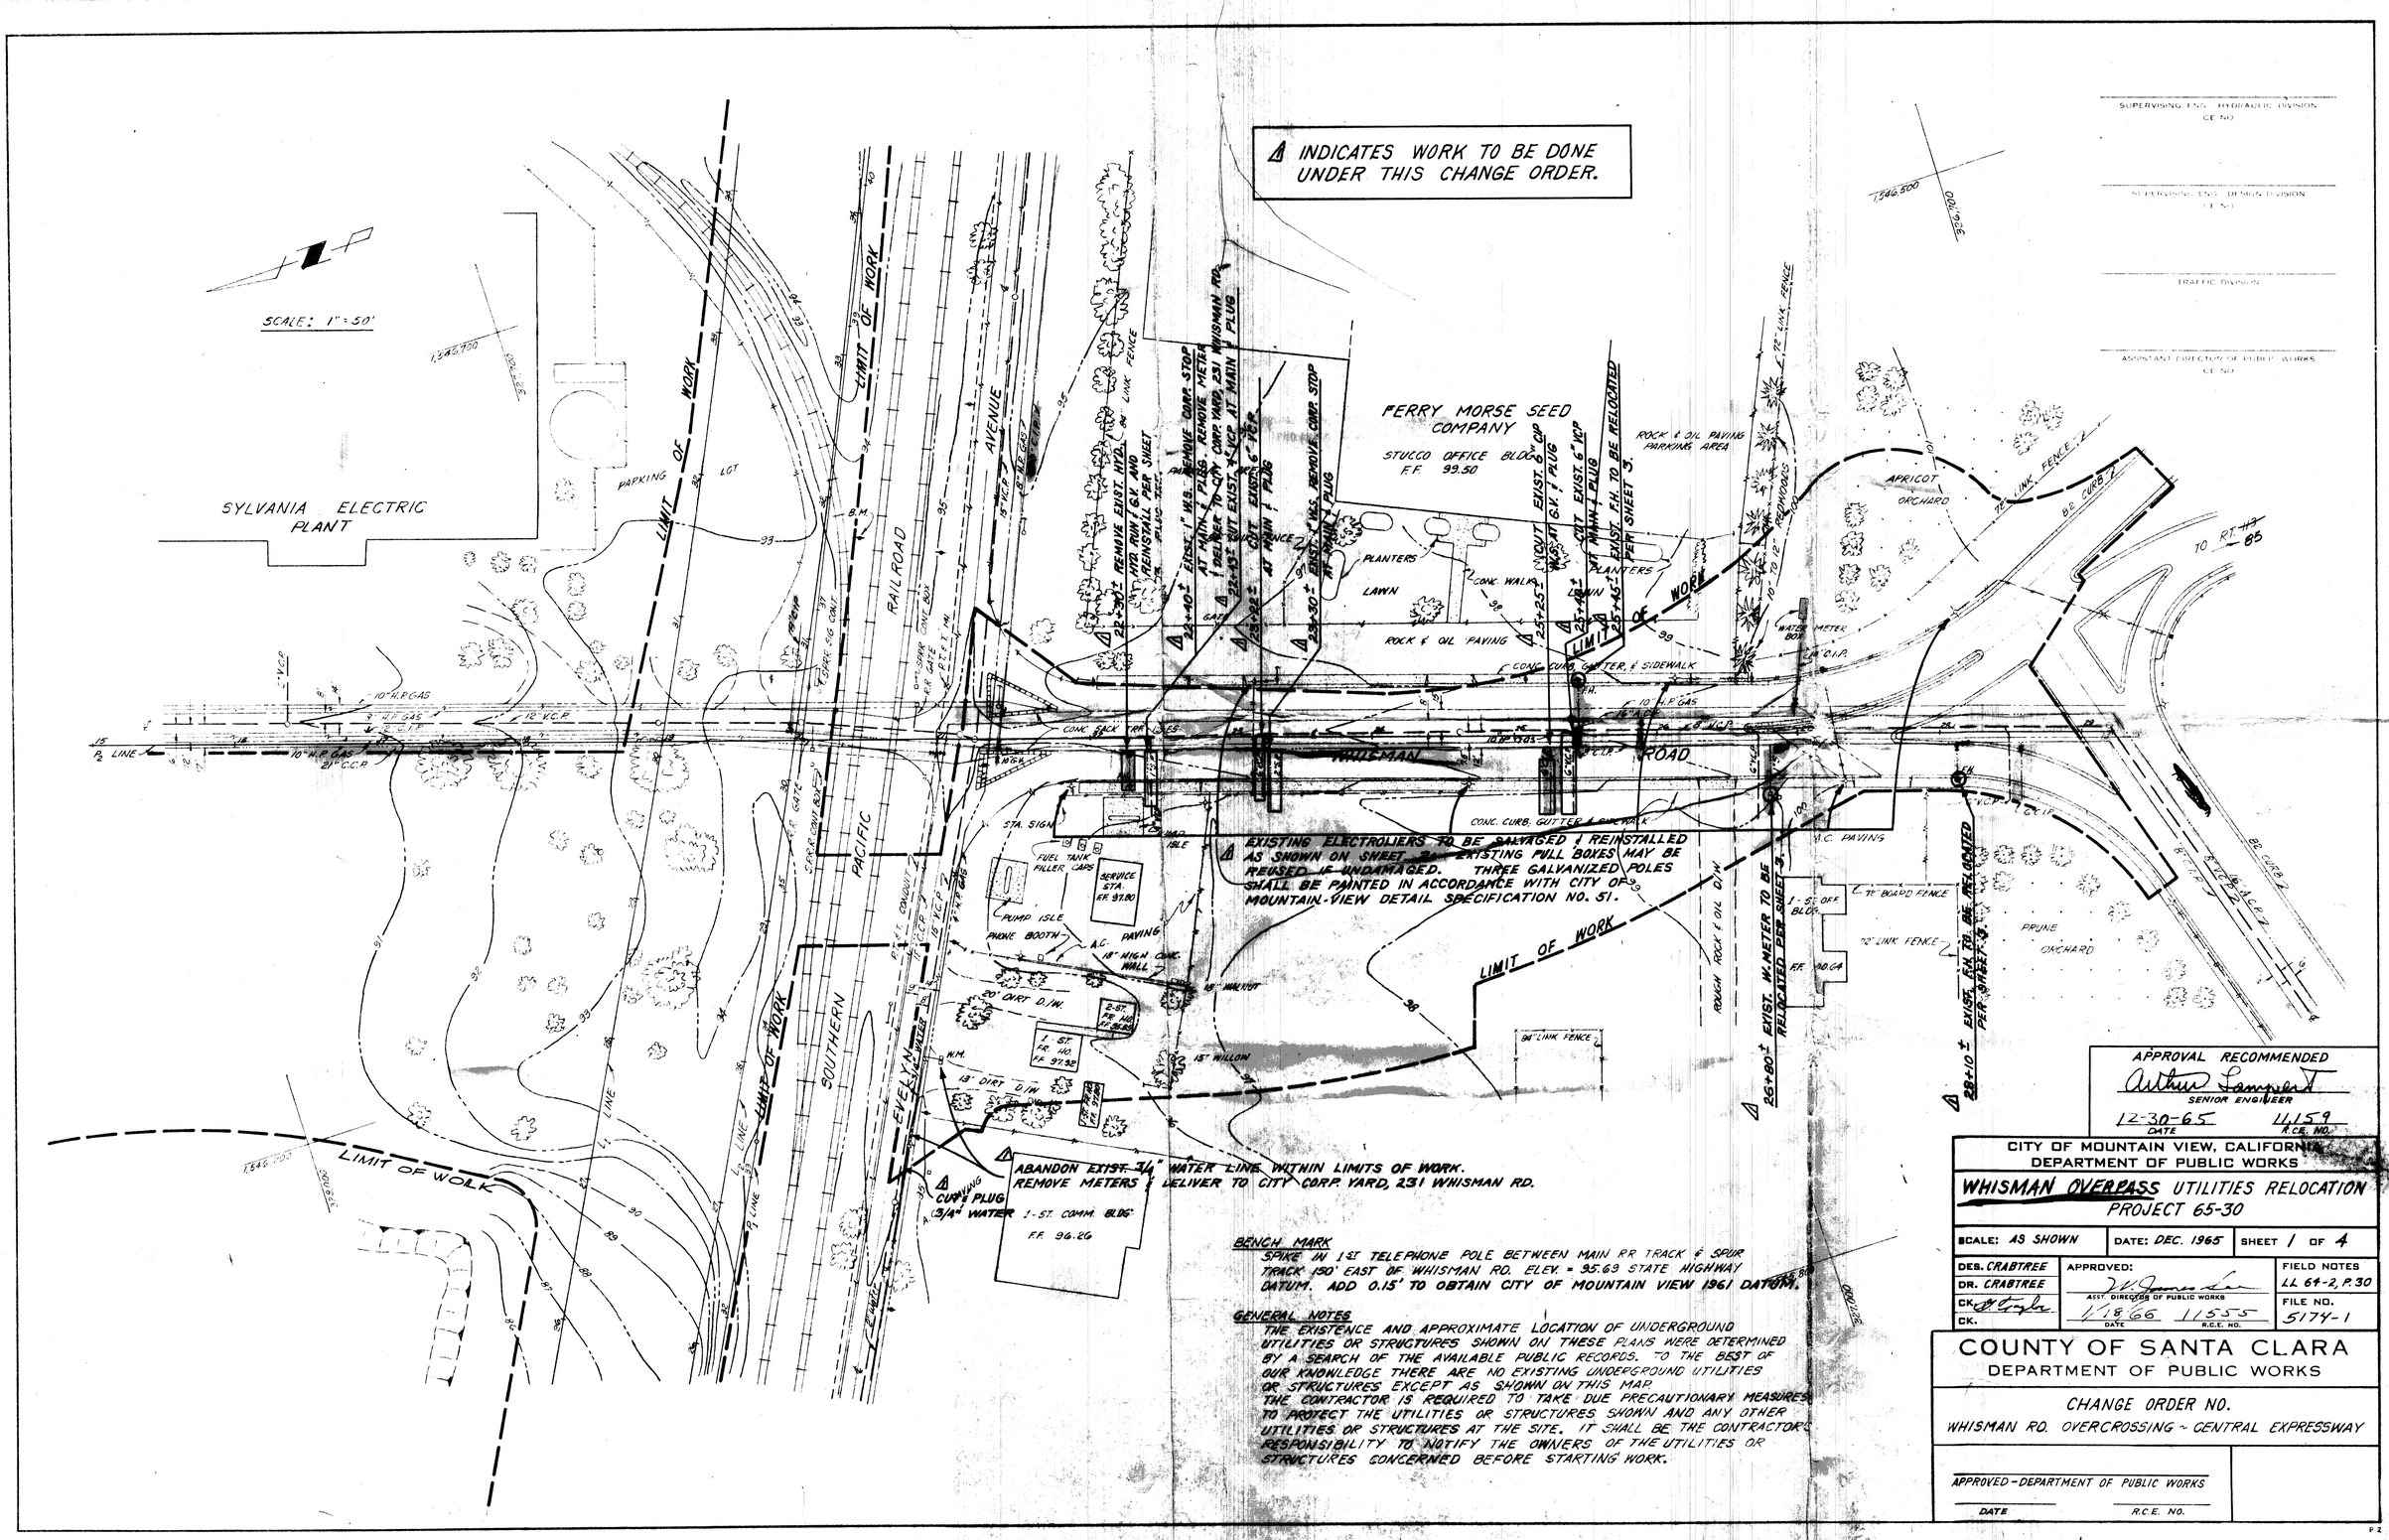

5174-1

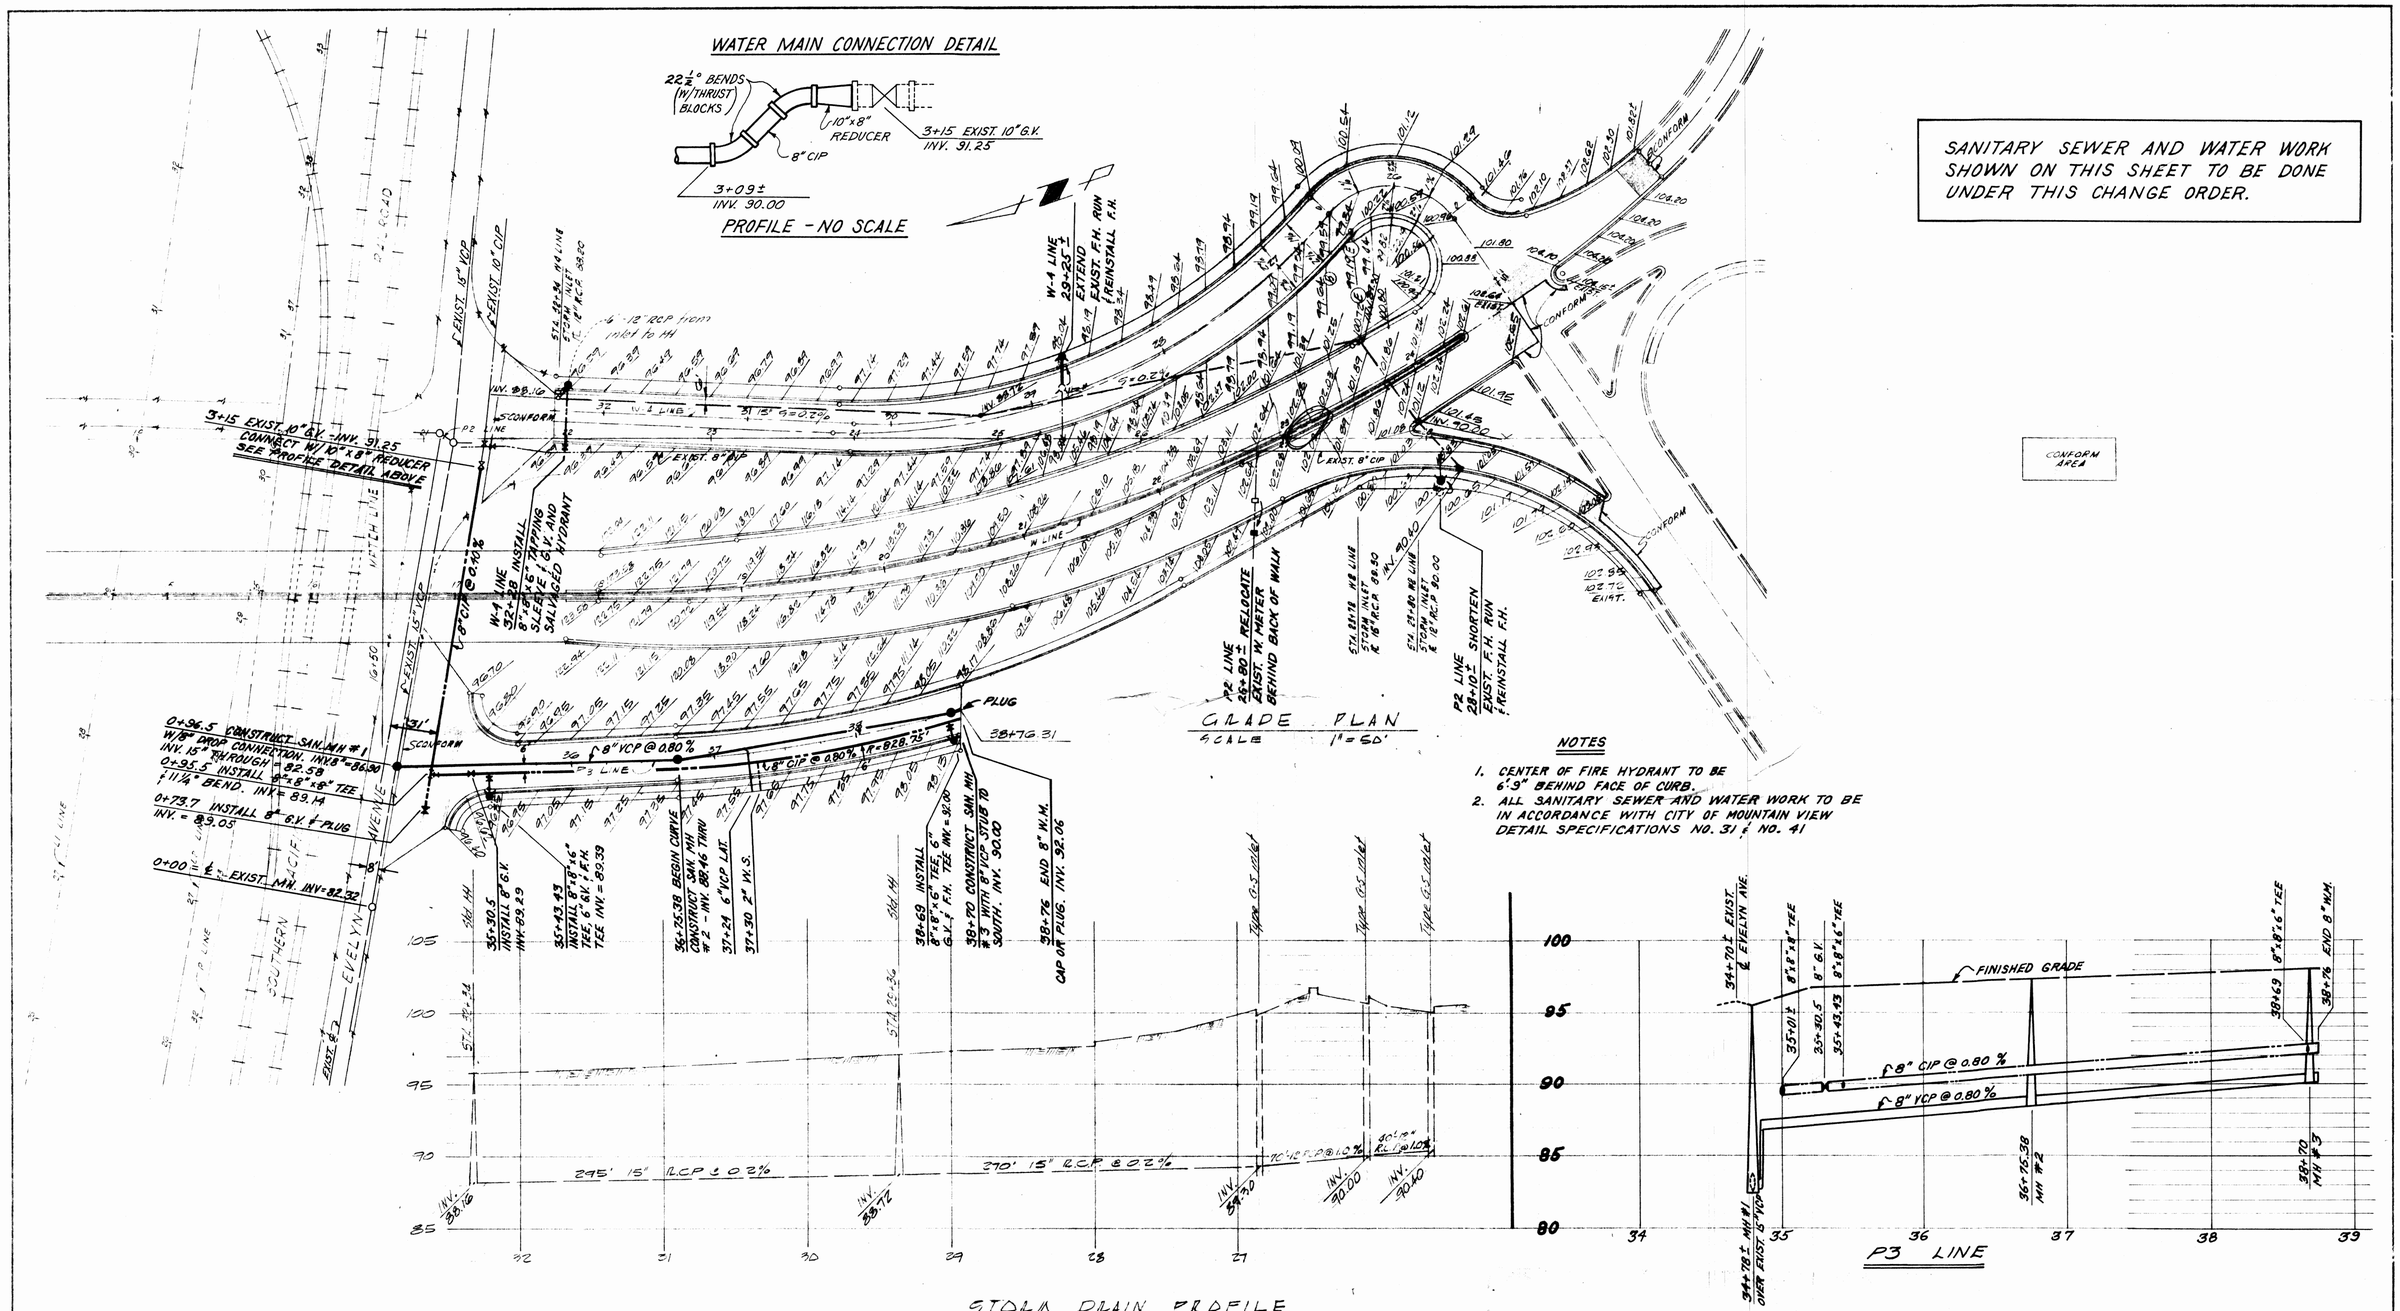

APPROVAL RECOMMENDED Arthur Lampert SENIOR ENGINEER 12-30-65 DATE 11,159 R.C.E. NO.	CITY OF MOUNTAIN VIEW, CALIFORNIA DEPARTMENT OF PUBLIC WORKS WHISMAN OVERPASS UTILITIES RELOCATION PROJECT 65-30 SCALE: AS SHOWN · DATE: DEC. 1965 · SHEET 3 OF 4 DES. CRABTREE · DR. CRABTREE · CK. · CK. APPROVED: ASST. DIRECTOR OF PUBLIC WORKS 1-18-66 DATE · 11555 R.C.E. NO. FIELD NOTES LL 64-2, P.30 FILE NO. 5174-3	COUNTY OF SANTA CLARA DEPARTMENT OF PUBLIC WORKS CHANGE ORDER NO. CENTRAL EXPRESSWAY - UNIT NO. 2 APPROVED - DEPARTMENT OF PUBLIC WORKS DATE · R.C.E. NO.