POOR LEGIBILITY

ONE OR MORE PAGES IN THIS DOCUMENT ARE DIFFICULT TO READ
DUE TO THE QUALITY OF THE ORIGINAL

SEMS-RM DOCID # 1165031

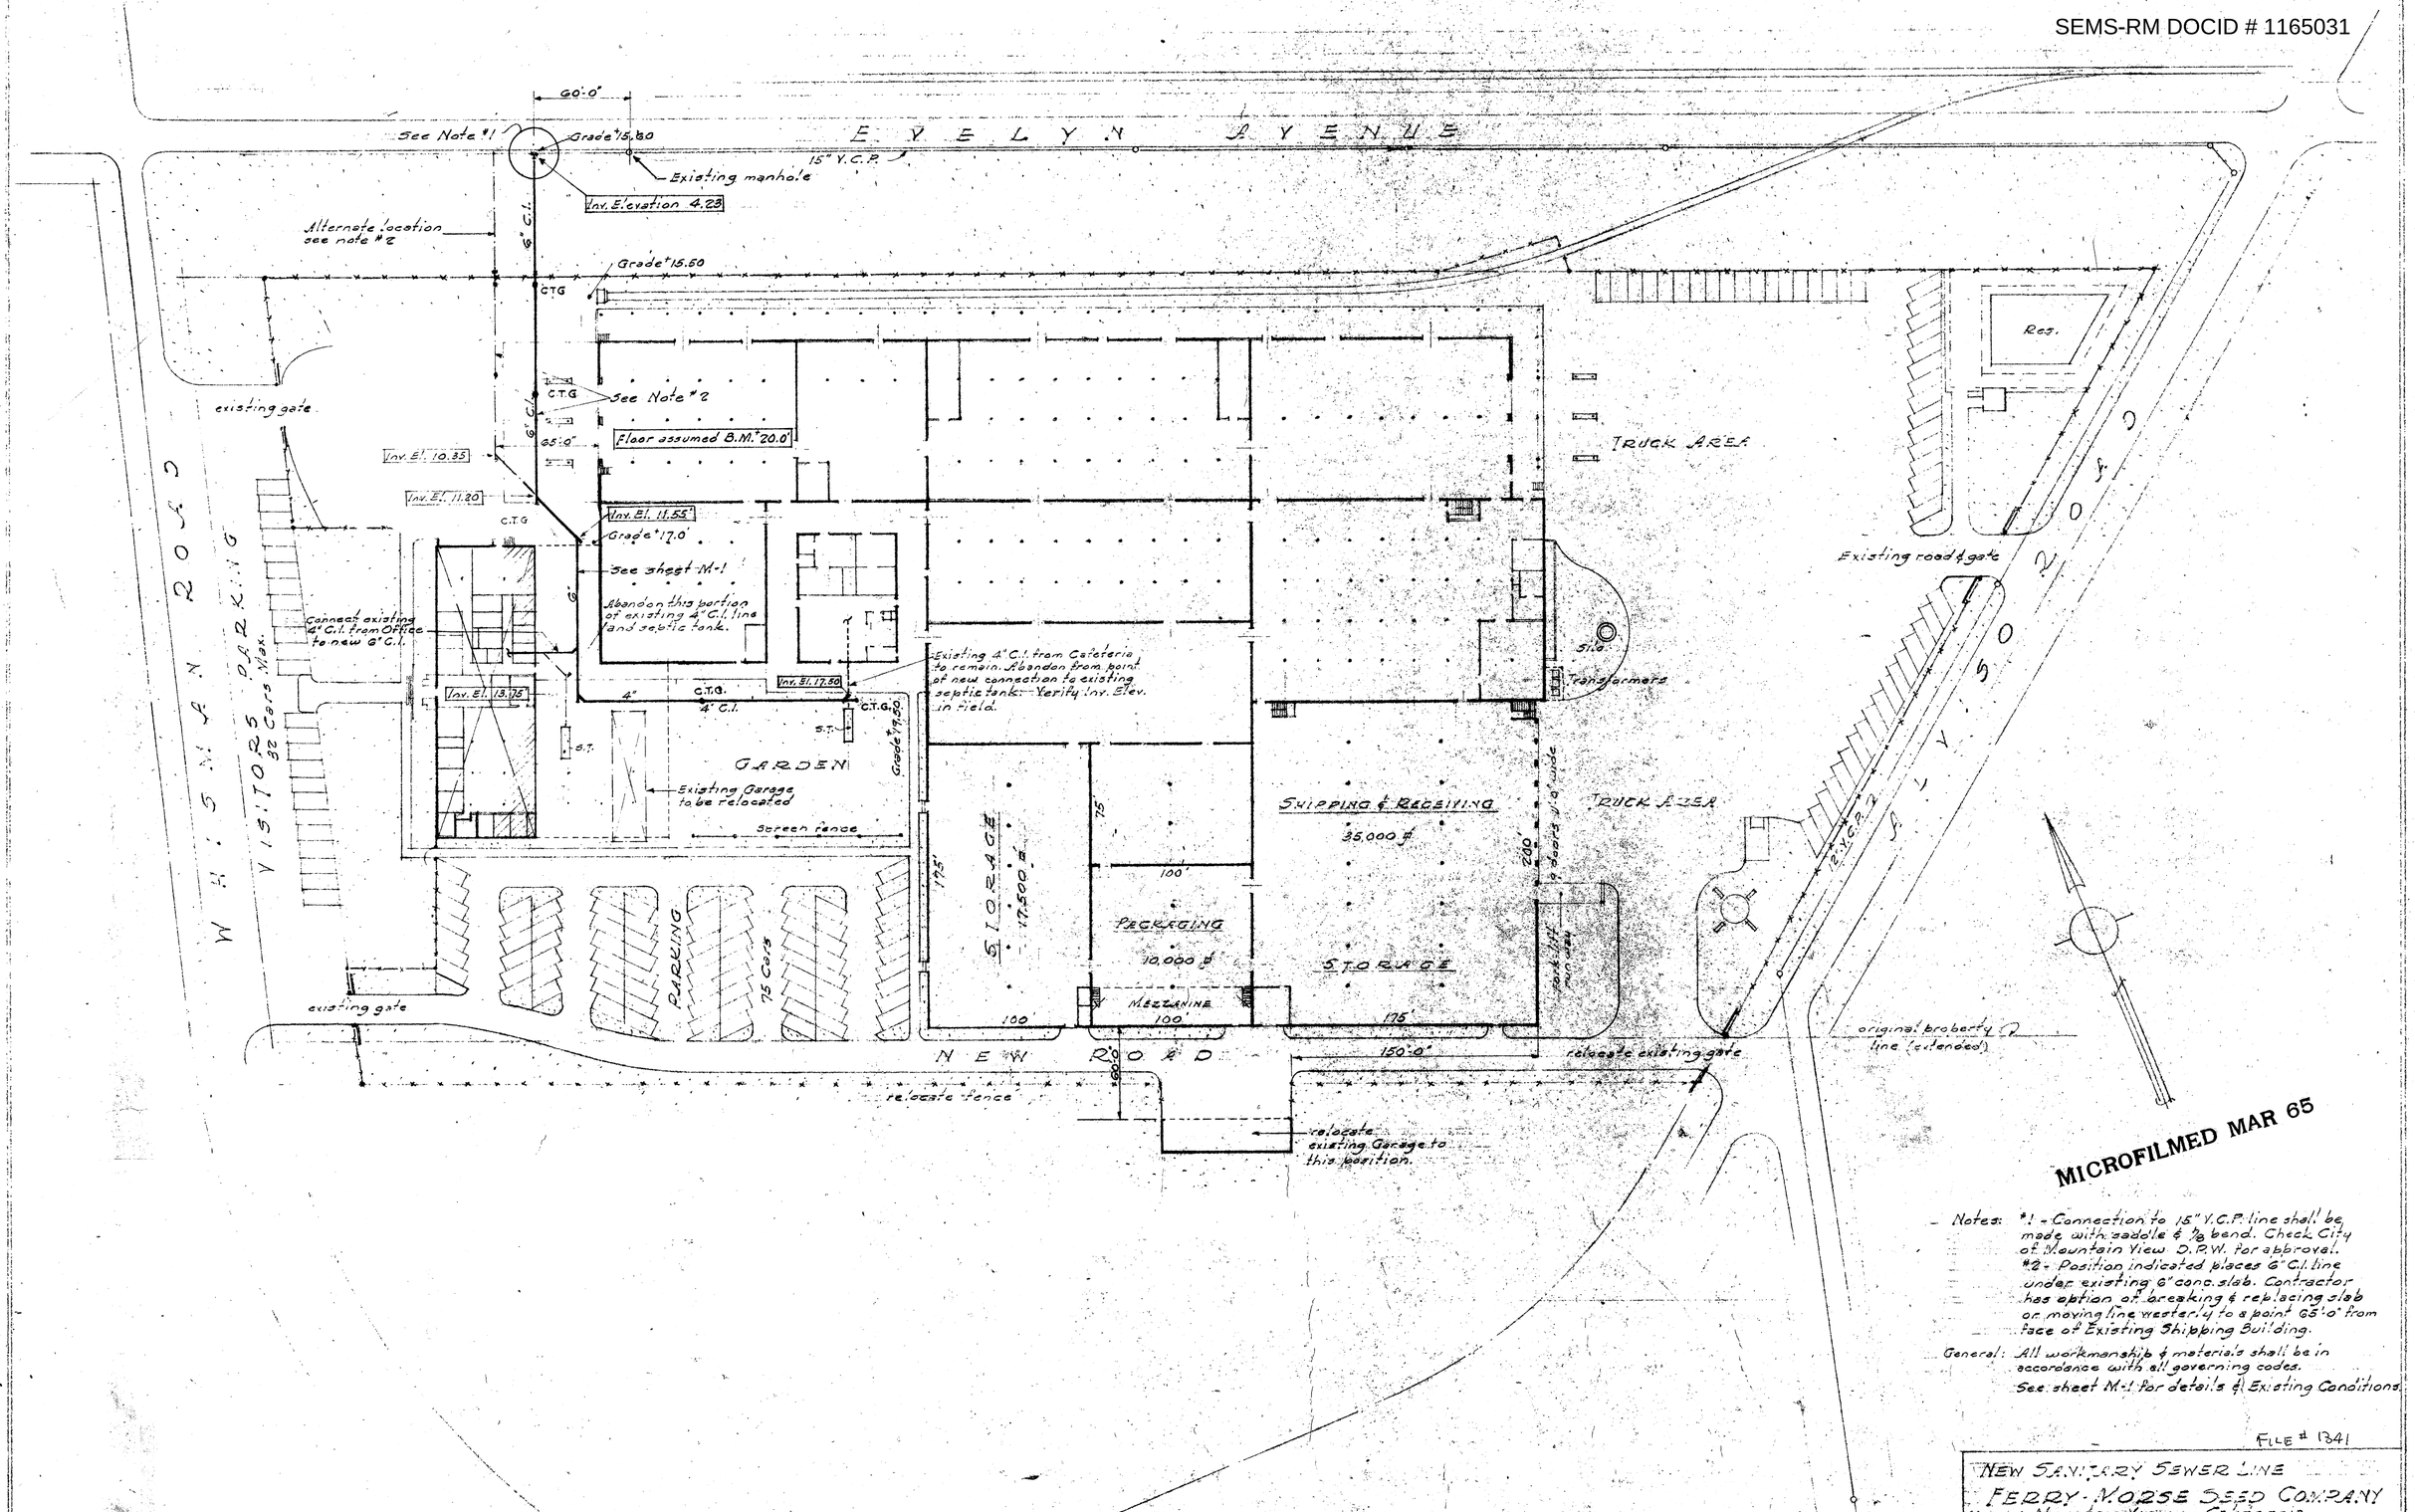

Notes: *1 - Connection to 15" V.C.P. line shall be made with saddle & 1/8 bend. Check City of Mountain View D.P.W. for approval.
*2 - Position indicated places 6" C.I. line under existing 6" conc. slab. Contractor has option of breaking & replacing slab or moving line westerly to a point 65'-0" from face of Existing Shipping Building.

General: All workmanship & materials shall be in accordance with all governing codes.
See sheet M-1 for details & Existing Conditions.

FILE # 1341

NEW SANITARY SEWER LINE FERRY-MORSE SEED COMPANY Mountain View California		
Scale 1" = 50'-0"	WAGNER and MARTINEZ 181 SOUTH PARK SAN FRANCISCO 7, CALIF.	Job No. 2330
Date JAN. 14 '60		Sheet M-2

MICROFILMED MAR 65

JAMES H. PINKERTON CO.
CONTRACTORS
Established 1910
PLUMBING - HEATING - VENTILATING
AIR CONDITIONING - POWER PLANTS
PHONE MARKET 1-2468
640 NATOMA STREET
SAN FRANCISCO, CALIF.
JAMES P. REED

JIM REED
JAS. H. PINKERTON CO
S.F.
MA 1-2465

1341-1

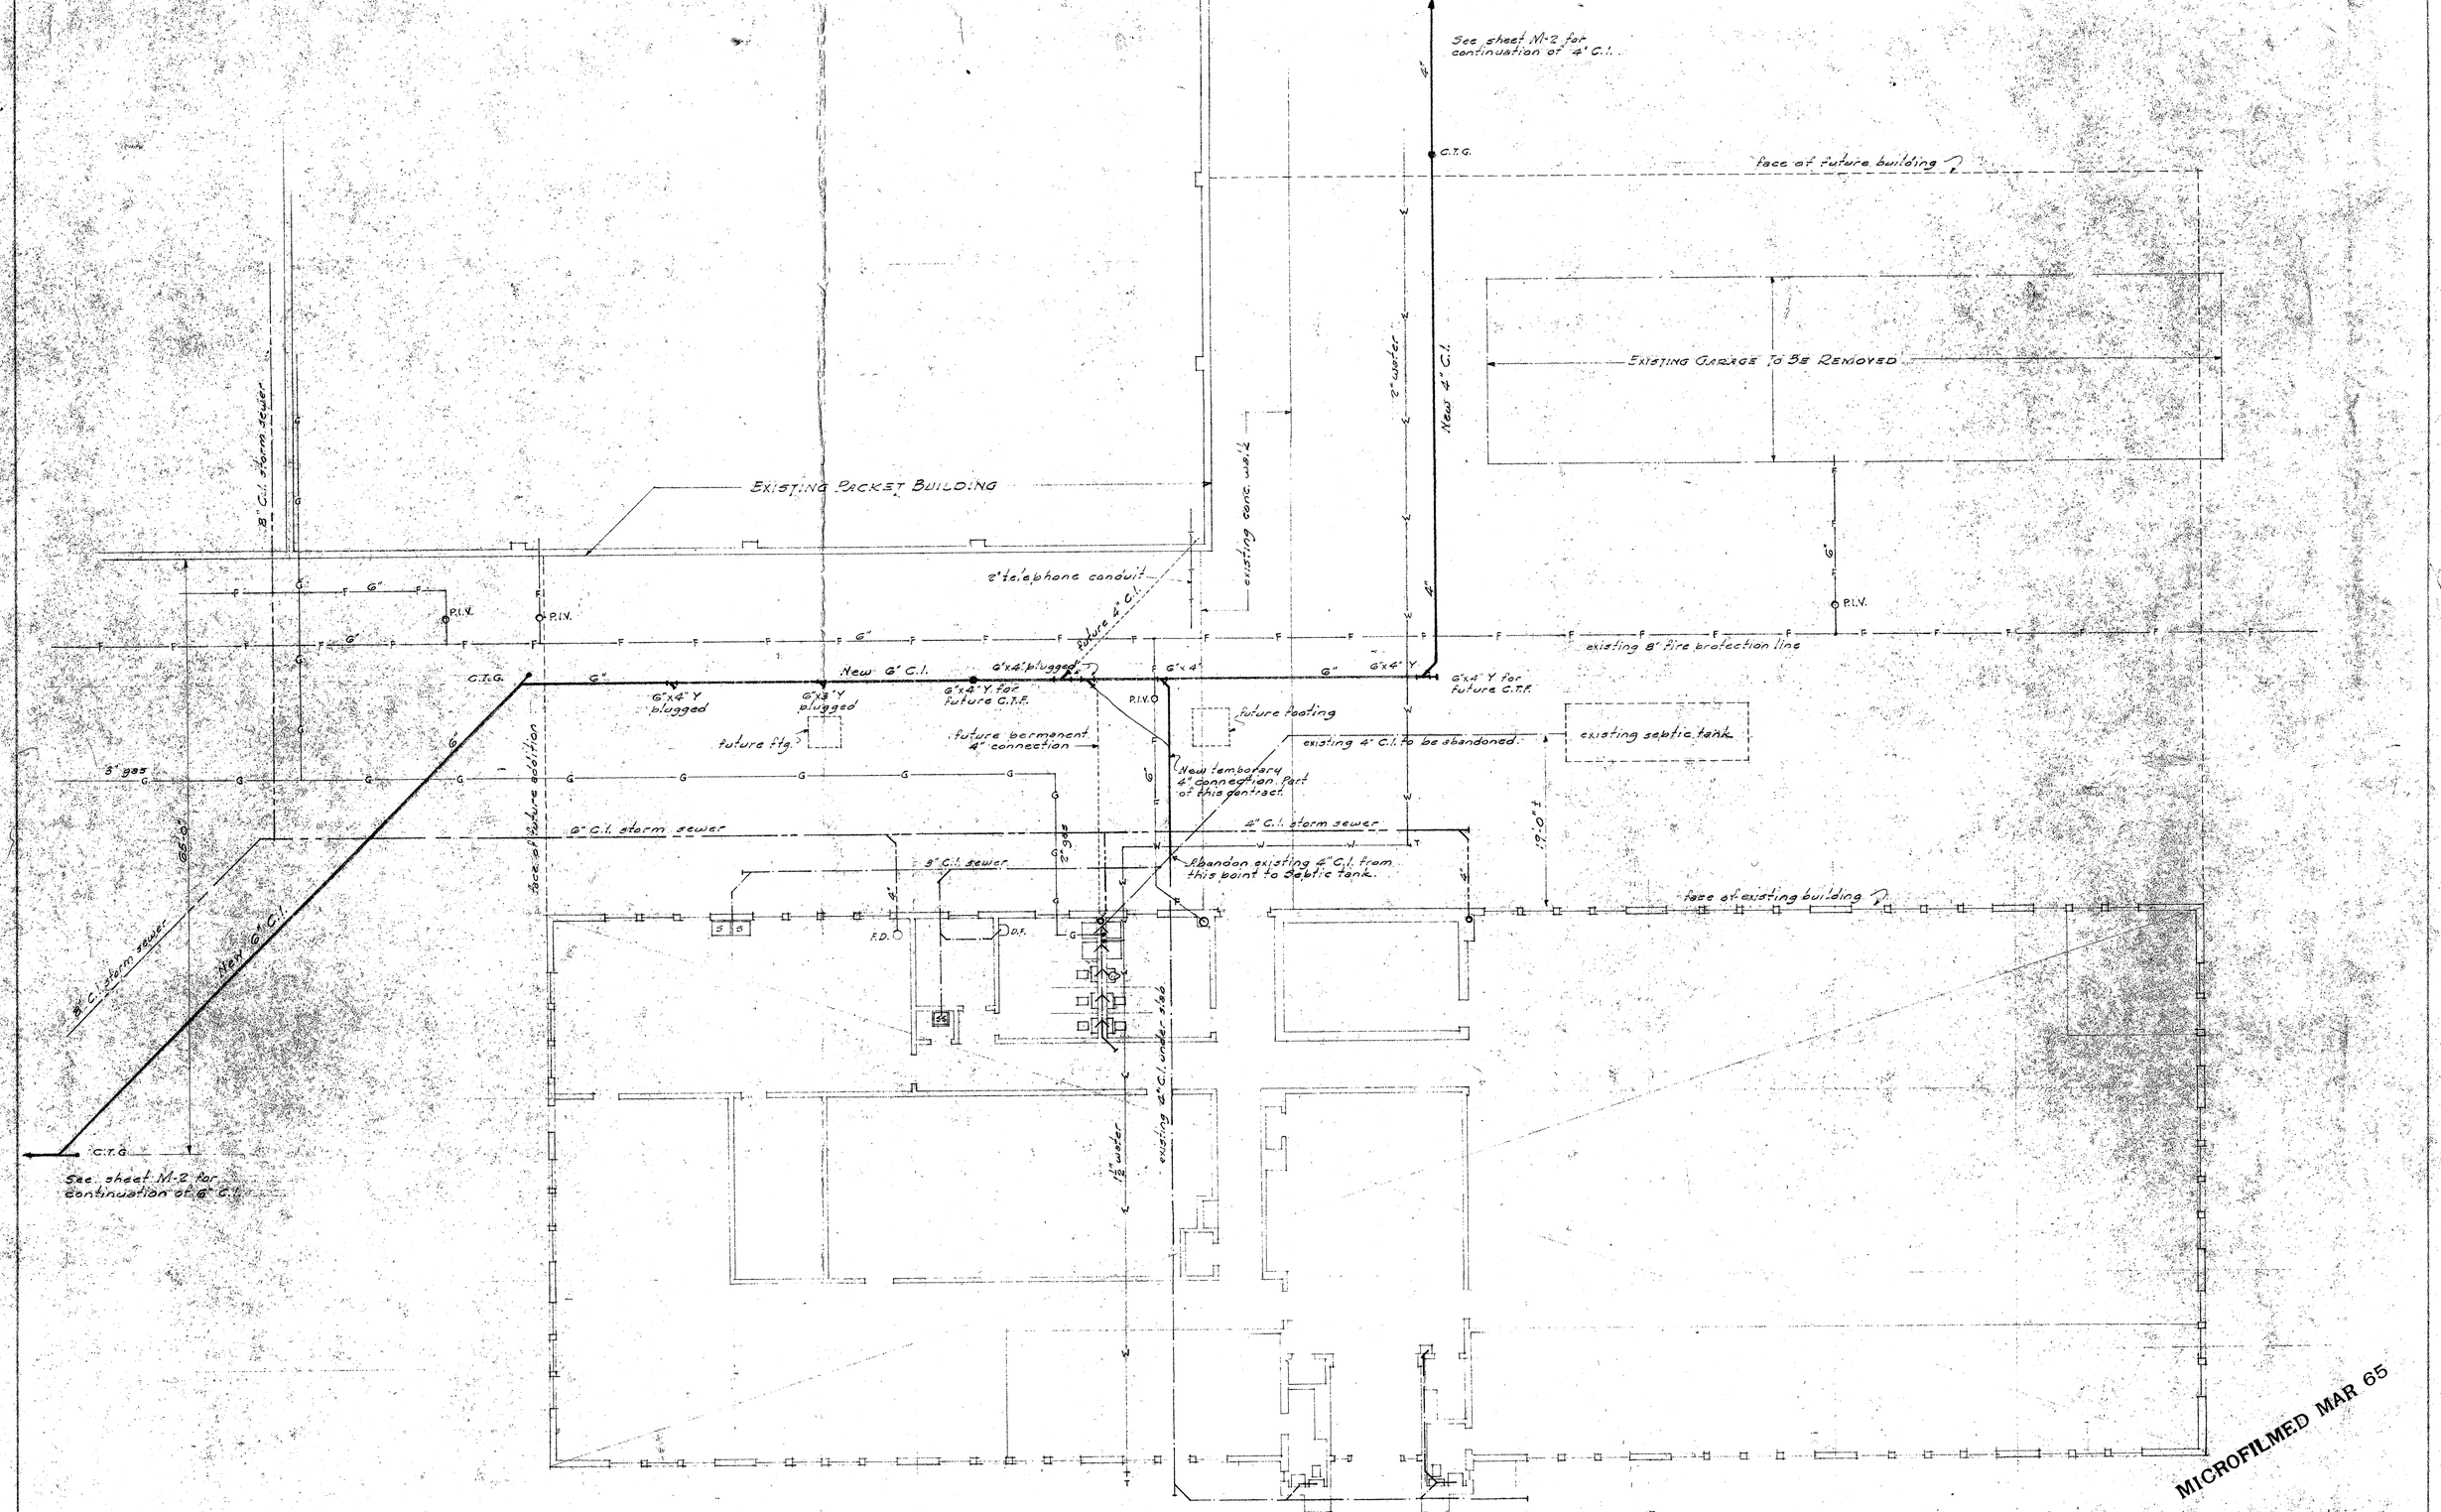

MICROFILMED MAR 65

FILE # 1341

PORTION of NEW 6" SANITARY SEWER LINE

OFFICE ADDITION
FERRY-MORSE SEED Co.
MOUNTAIN VIEW CALIFORNIA

SCALE 1/8" = 1'-0"	WAGNER and MARTINEZ 181 SOUTH PARK SAN FRANCISCO 7, CALIF.	JOB NO. 2320
DATE JAN. 14 '60		SHEET M-1

1341-2

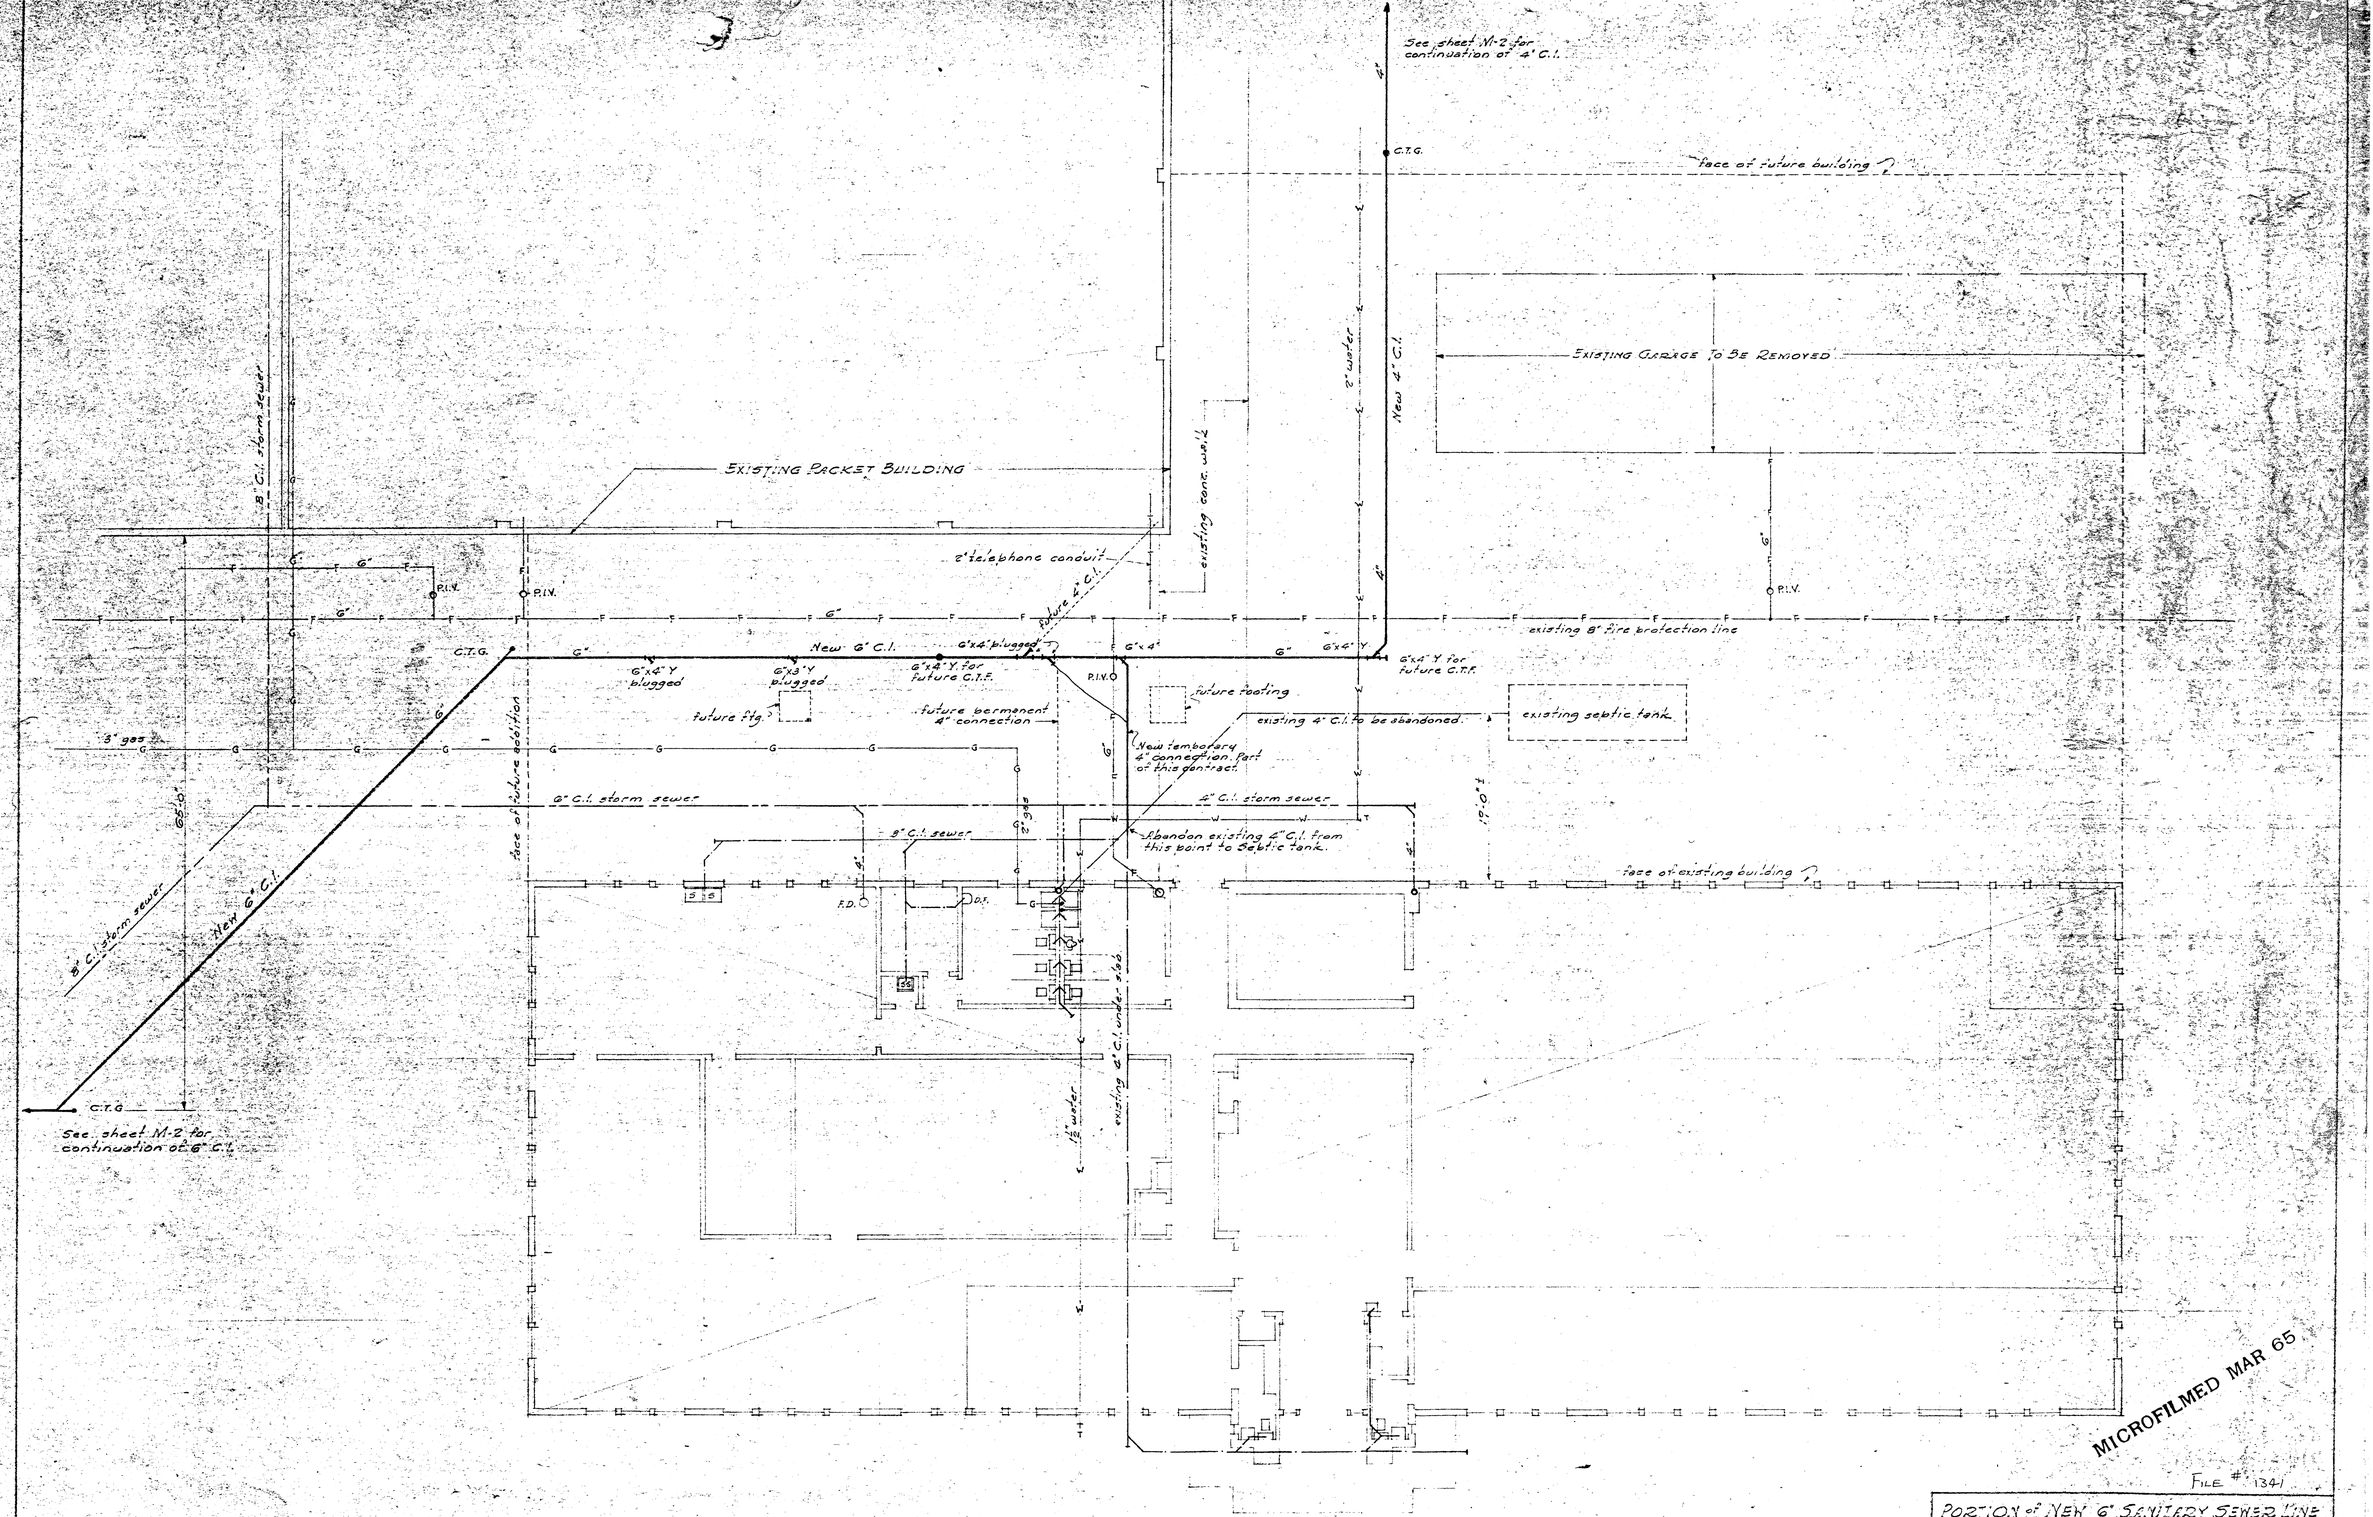

MICROFILMED MAR 65

FILE # 1341

PORTION of NEW 6" SANITARY SEWER LINE

OFFICE ADDITION
FERRY-MORSE SEED Co.
MOUNTAIN VIEW CALIFORNIA

SCALE 1/8" = 1'-0"	WAGNER and MARTINEZ 181 SOUTH PARK SAN FRANCISCO 7, CALIF.	JOB No. 2320
DATE JAN. 14 '60		SHEET M-1

1341-2