POOR LEGIBILITY

ONE OR MORE PAGES IN THIS DOCUMENT ARE DIFFICULT TO READ DUE TO THE COMPRESSION OF THE IMAGE(S).

See paper copy for legible version of oversize document(s).

(Document # 28841)

Whole image OVD - child

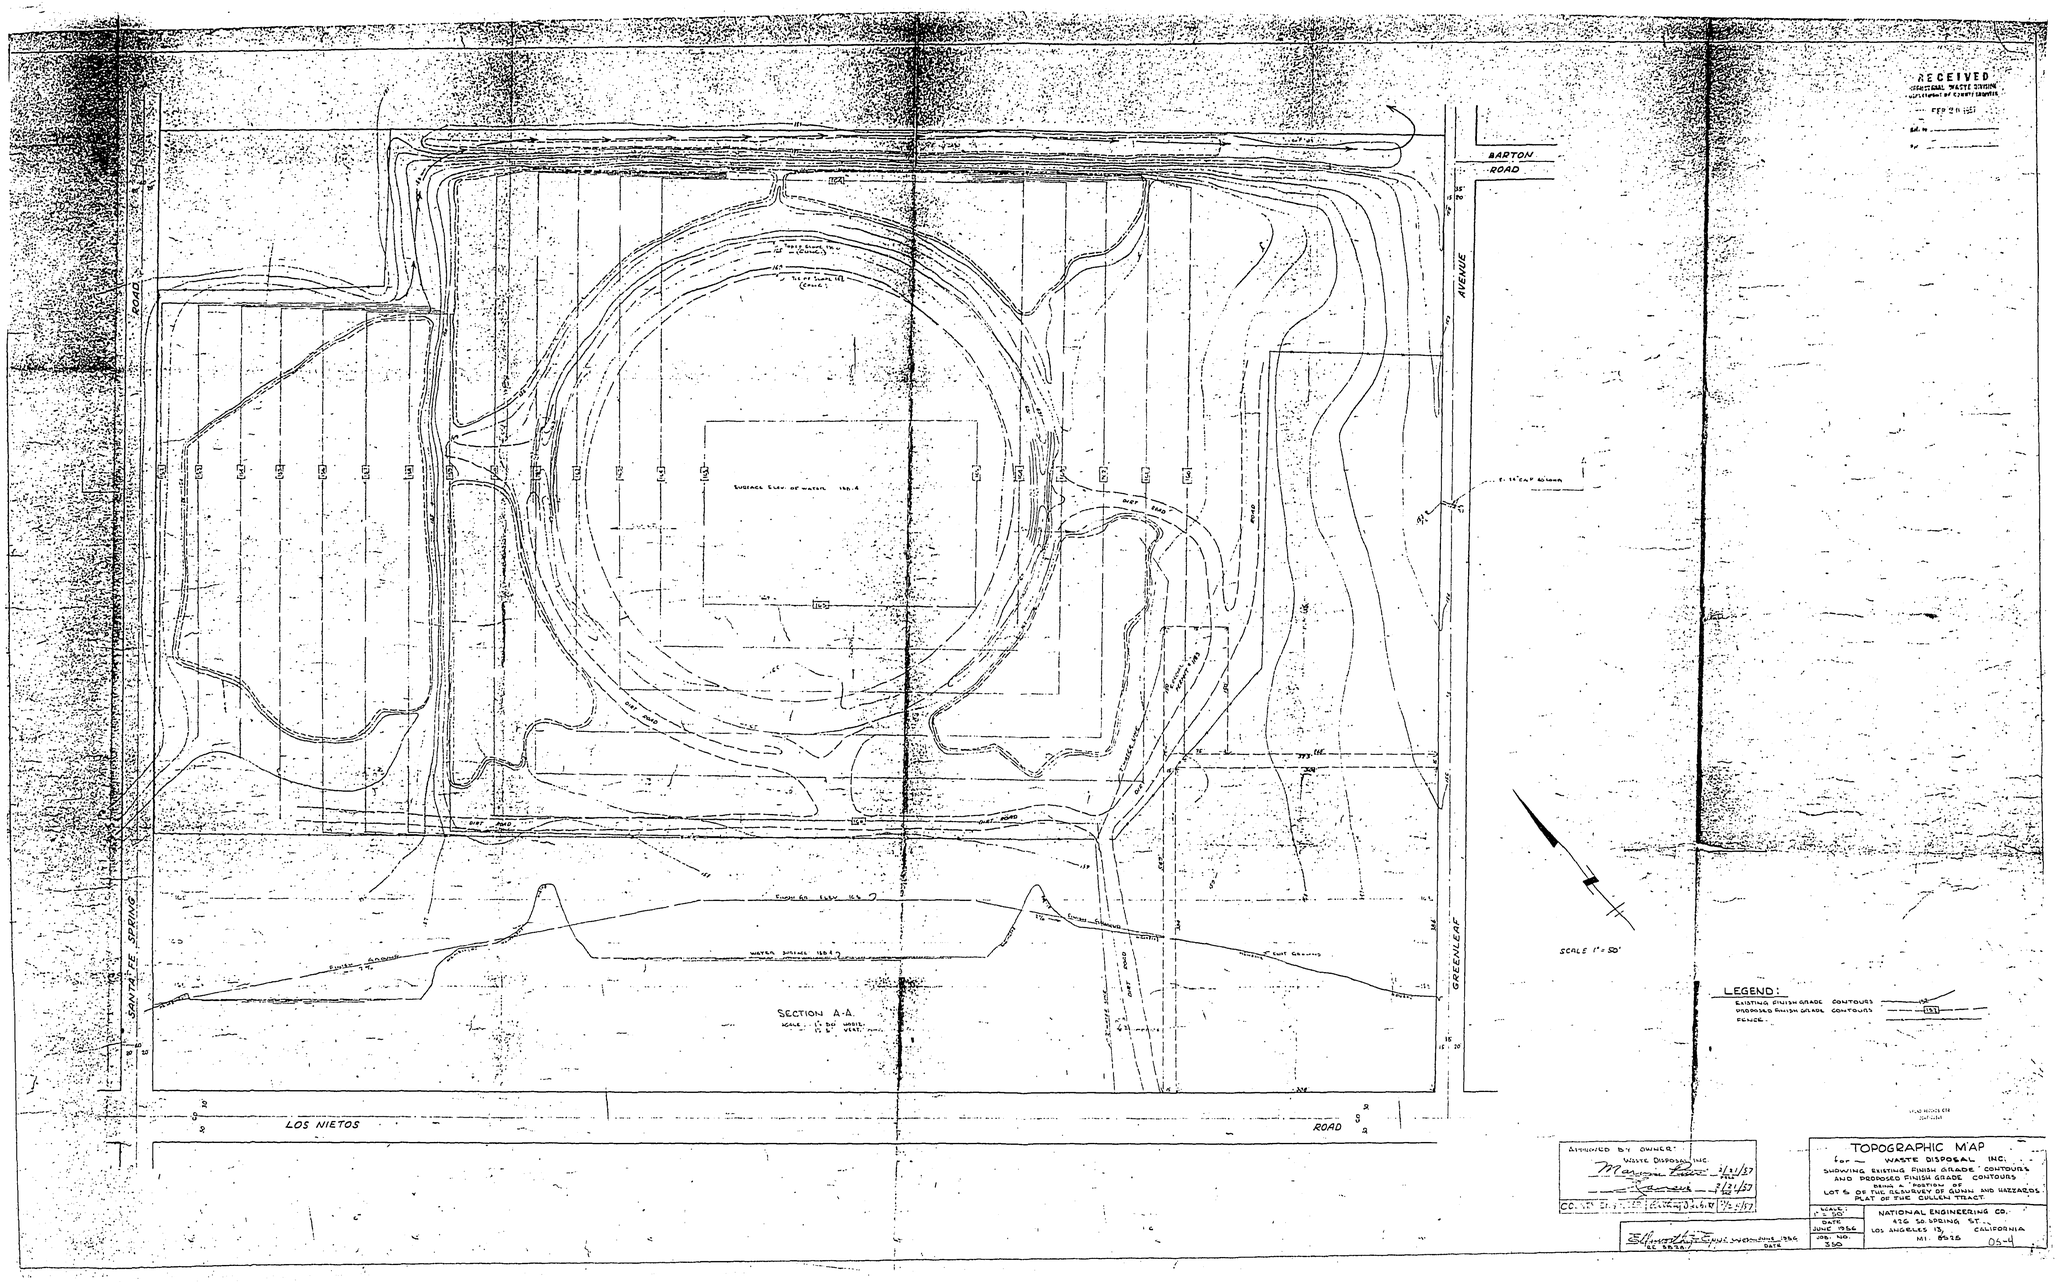
RECEIVED
BARTON ROAD
AVENUE
GREENLEAF
SANTA FE SPRING ROAD
LOS NIETOS ROAD
SECTION A-A
SCALE 1" = 50'
LEGEND:
EXISTING FINISH GRADE CONTOURS
PROPOSED FINISH GRADE CONTOURS
FENCE
APPROVED BY OWNER:
WASTE DISPOSAL INC.
TOPOGRAPHIC MAP
for — WASTE DISPOSAL INC.
SHOWING EXISTING FINISH GRADE CONTOURS
AND PROPOSED FINISH GRADE CONTOURS
BEING A PORTION OF
LOT 5 OF THE RESURVEY OF GUNN AND HAZZARDS
PLAT OF THE CULLEN TRACT.
SCALE: 1" = 50'
DATE JUNE 1956
JOB. NO. 350
NATIONAL ENGINEERING CO.
426 SO. SPRING ST.
LOS ANGELES 13, CALIFORNIA
MI. 8525
05-4