D00106

SFUND RECORDS CTR
0639-93104

AR0166

SFUND RECORDS CENTER
88049470

EXHIBIT A

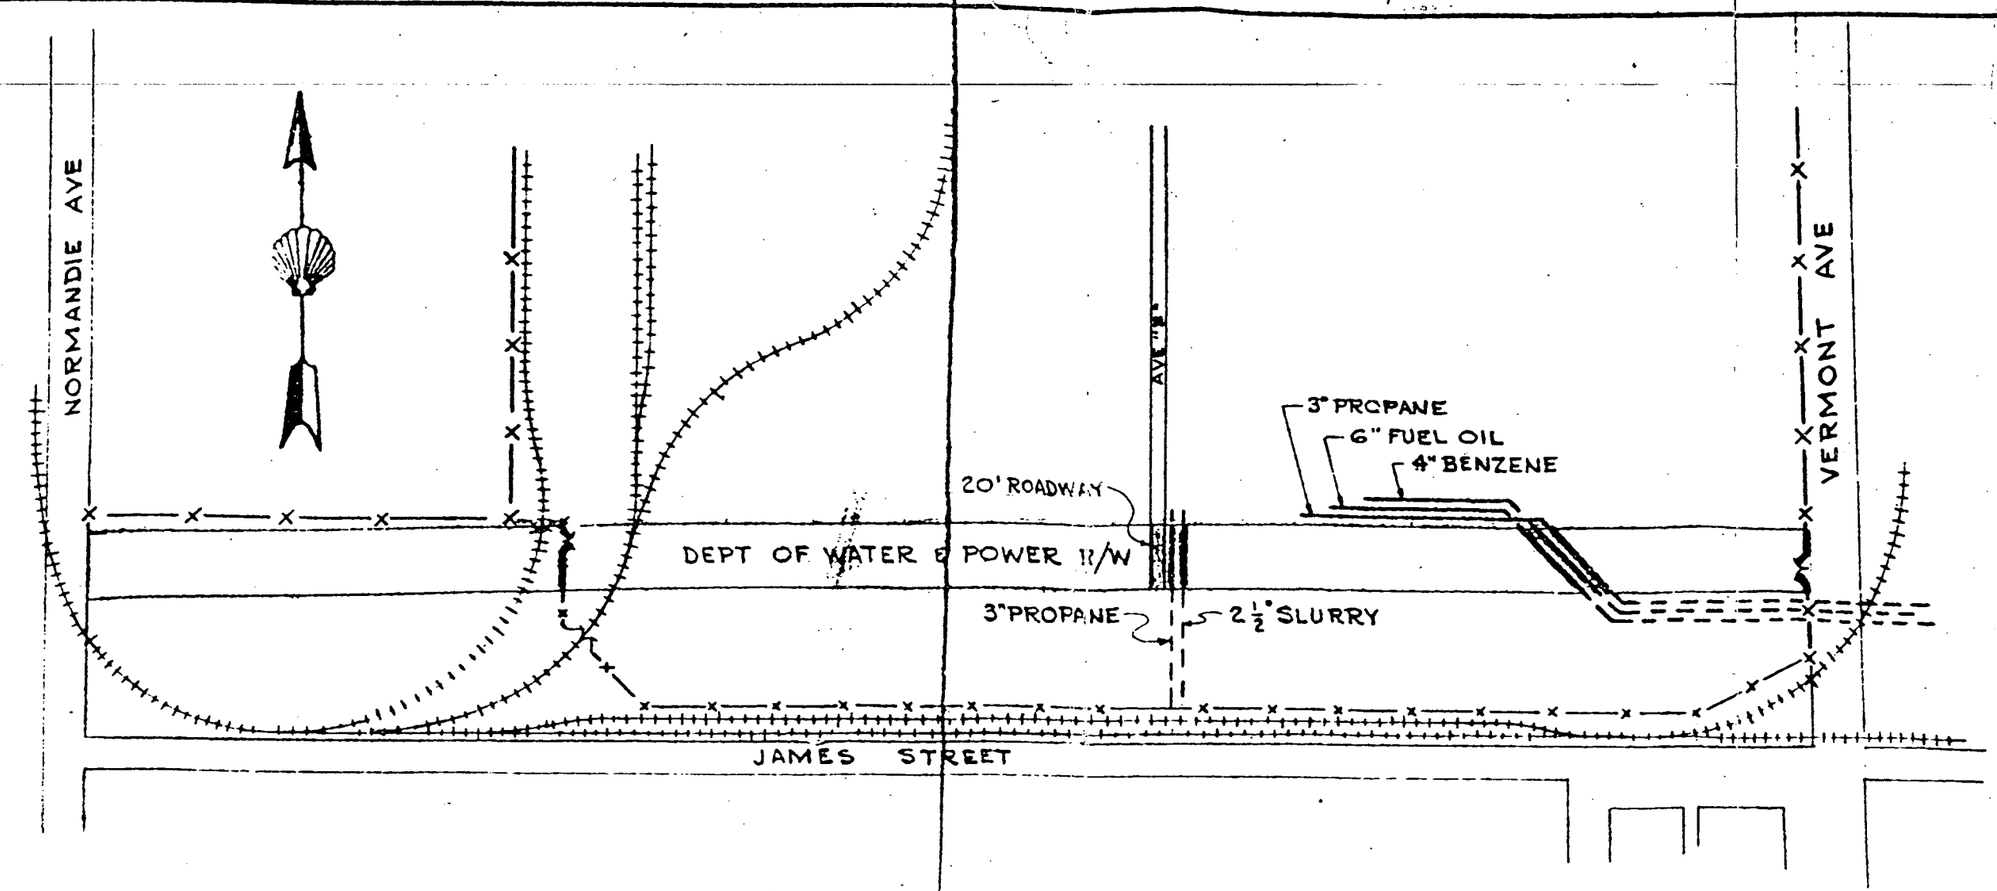

MARK	DATE	DESCRIPTION	APPROVED

LIST OF CHANGES

SHELL CHEMICAL CORPORATION
ENGINEERING DEPT. TORRANCE PLANT

STYRENE PLANT-ENCROACHMENTS ON DEPT. OF WATER AND POWER RIGHT OF WAY

SCALE: 1" = 200'
DATE: JAN. 12, 1956
DRAWN: C.E. MAPES
CHECKED:
CHK. APPR.:
APPROVED:

VT-4652

P 18008