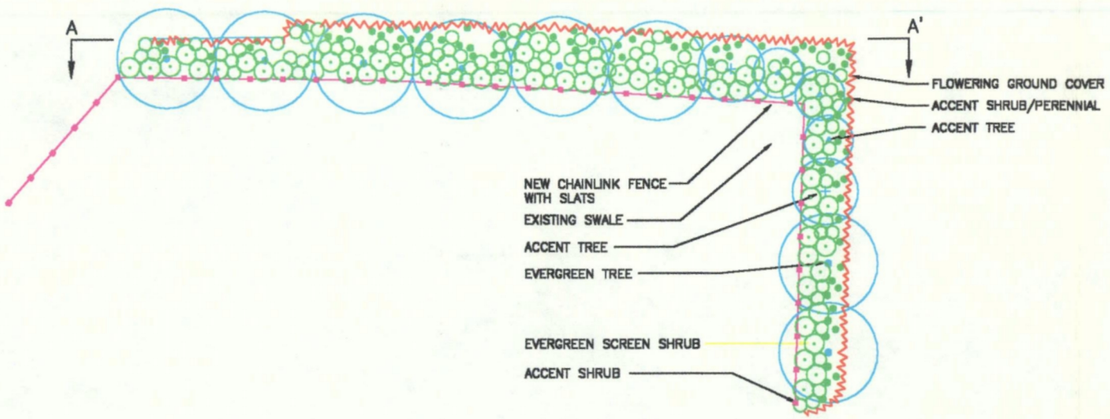

LANDSCAPE PLAN
SCALE 1"=20'-0"

PRELIMINARY PLANT LIST

EVERGREEN TREE–one or more of the following

scientific name, common name	size	remarks
Melaleuca linariifolia, flaxleaf paperbark	#15	standard
Tristania conferta, Brisbane Box	#15	standard

ACCENT TREE–one or more of the following

scientific name, common name	size	remarks
Metrosideros excelsus, New Zealand Christmas Tree	#15	standard
Pyrus calleryana 'Chanticleer', flowering pear	#15	standard

SCREEN SHRUBS–one or more of the following

scientific name, common name	size	remarks
Arbutus unedo 'Compacta', strawberry tree	#1	
Escallonia exoensis 'Frodes', escallonia	#1	
Grevillea 'Noelii', grevillea	#1	

ACCENT SHRUBS–two or more of the following

scientific name, common name	size	remarks
Cistus skanbergii, hybrid rockrose	#1	
Dietes bicolor, fortnight lily	#1	
Erigonum umbellatum polyanthum, sulfur buckwheat	#1	
Lantana montevidensis, trailing lantana	#1	
Hemerocallis species, evergreen daylily	#1	
Phormium 'Maori Sunrise'. New Zealand flax	#1	
Salvia leucantha, Mexican bush sage	#1	

GROUND COVER

scientific name, common name	size	remarks
Gazania 'Mitsuwa Yellow, creeping gazania	flats	

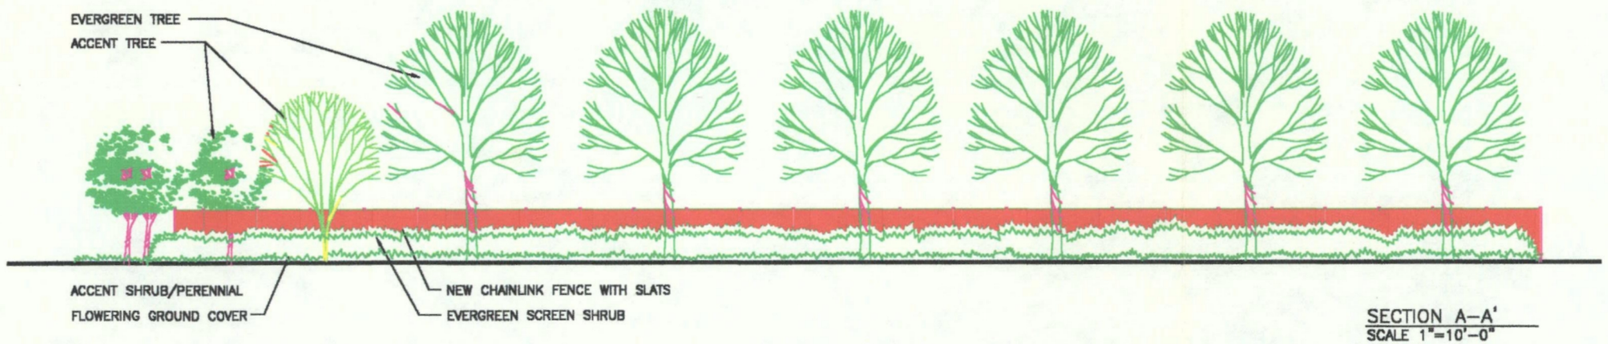

SECTION A–A'
SCALE 1"=10'-0"

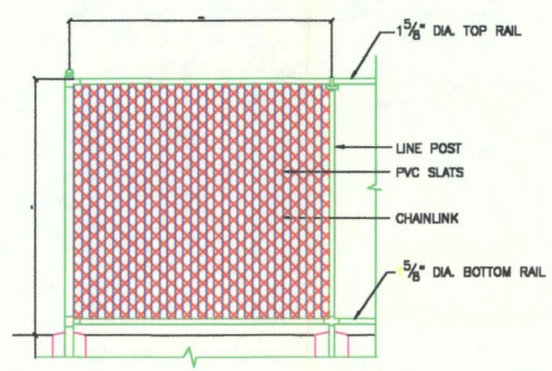

FENCE DETAIL
SCALE 1/2"=1'-0"

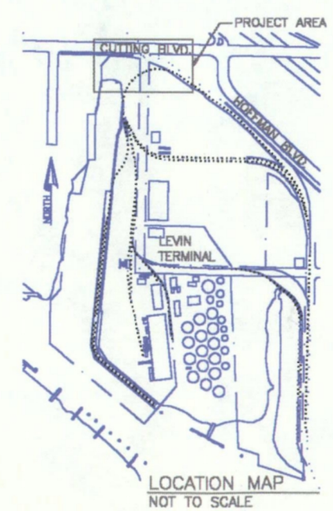

LOCATION MAP
NOT TO SCALE

NO.	DATE	REVISION

SHEET TITLE
PRELIMINARY LANDSCAPE PLAN

PROJECT
LEVIN TERMINALS

SCALE
1"=20'-0"

NORTH

DATE
JULY 1999

SHEET
L1
1 of 1

SFUND RECORDS CTR
88208292

SFUND RECORDS CTR
3737-91997