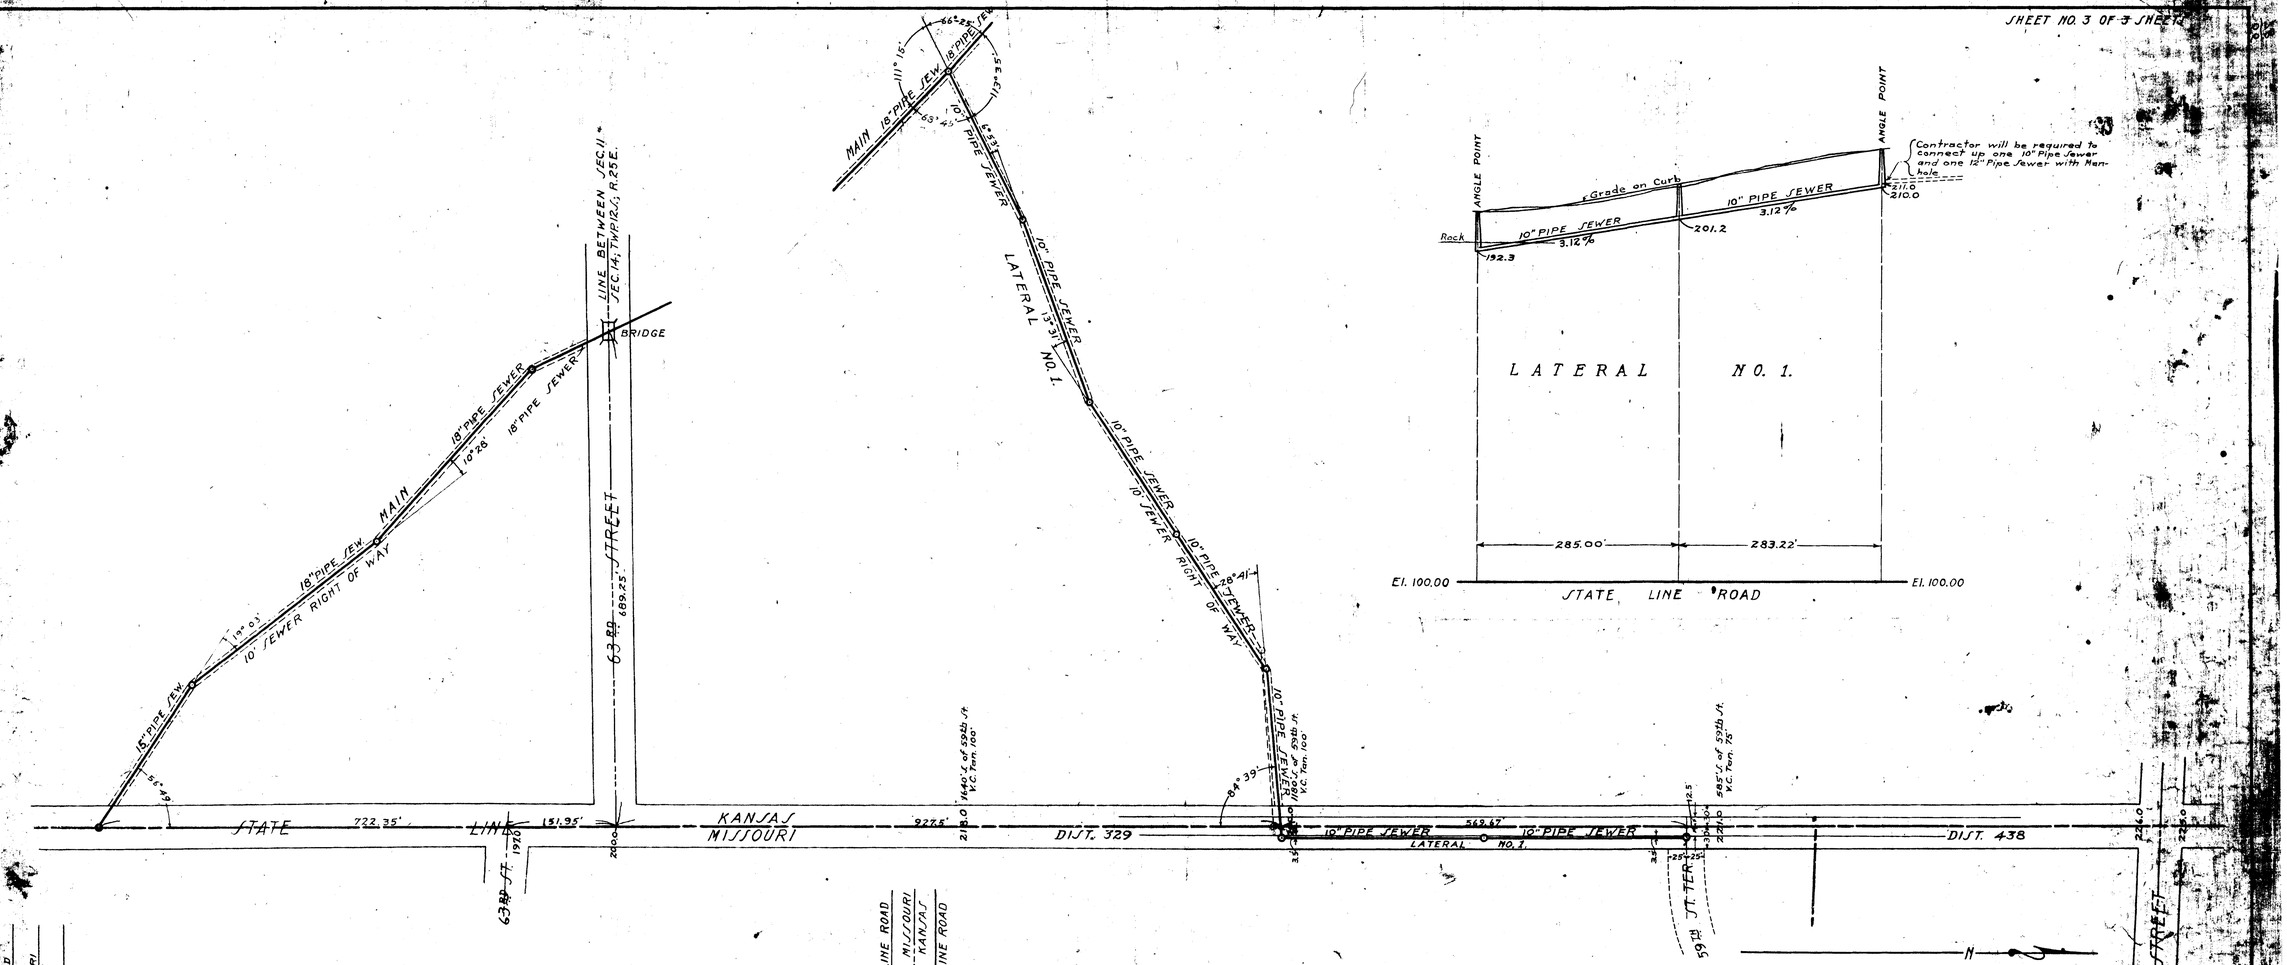

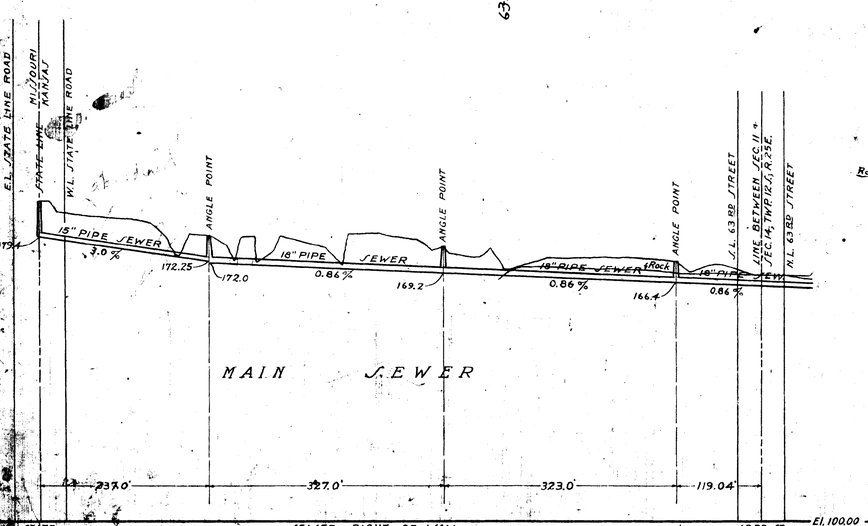

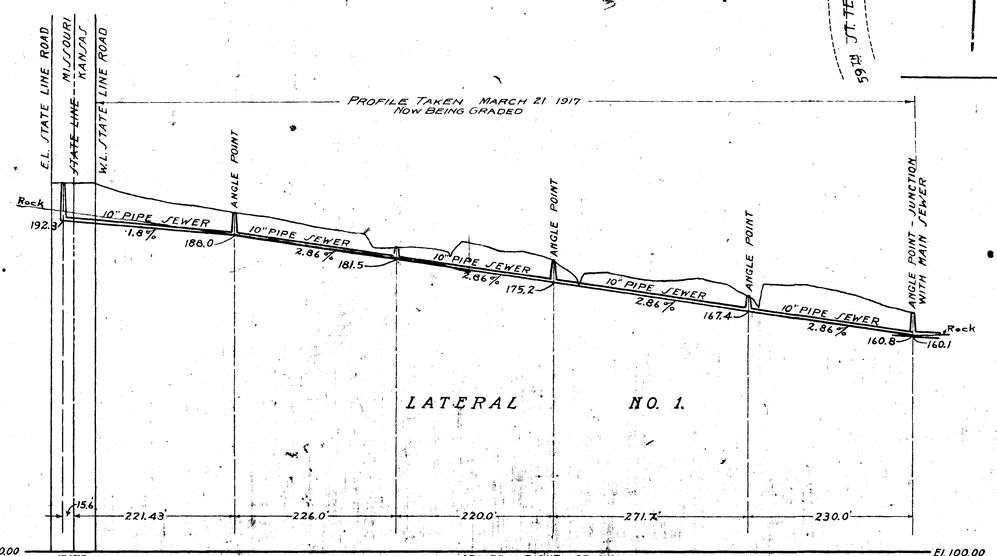

KANSAS CITY, MO. WATER DEPT.
ENGINEERING DIVISION
OFFICE COPY
RETURN TO FILE

City of Kansas City, Mo.

Engineering Department

Sewer Division

TO CONSTRUCT JOINT DISTRICT SEWERS FOR SEWER DISTRICTS NO. 329 & 438

In Division No. 5

Under Resolution No. 7855 Ordinance No. 31784

Approved Nov. 20th 1917.

SCALE - MAP 1" = 100' - PROFILE HORIZ. 1" = 100' VERT. 1" = 20'

	MADE	DATE	CHECKED	DATE
Drawing	A. A. L.	8-24-17	J. S. L.	8-24-17
Design	A. A. L.	8-24-17	J. S. L.	8-24-17
Tracing	A. A. L.	8-24-17	J. S. L.	8-24-17

Approved: City Engineer

Engineer of Sewers

Adopted this day of

BOARD OF PUBLIC WORKS

By

Attest:

Secretary

ENTRY