SDMS Document ID
1029006

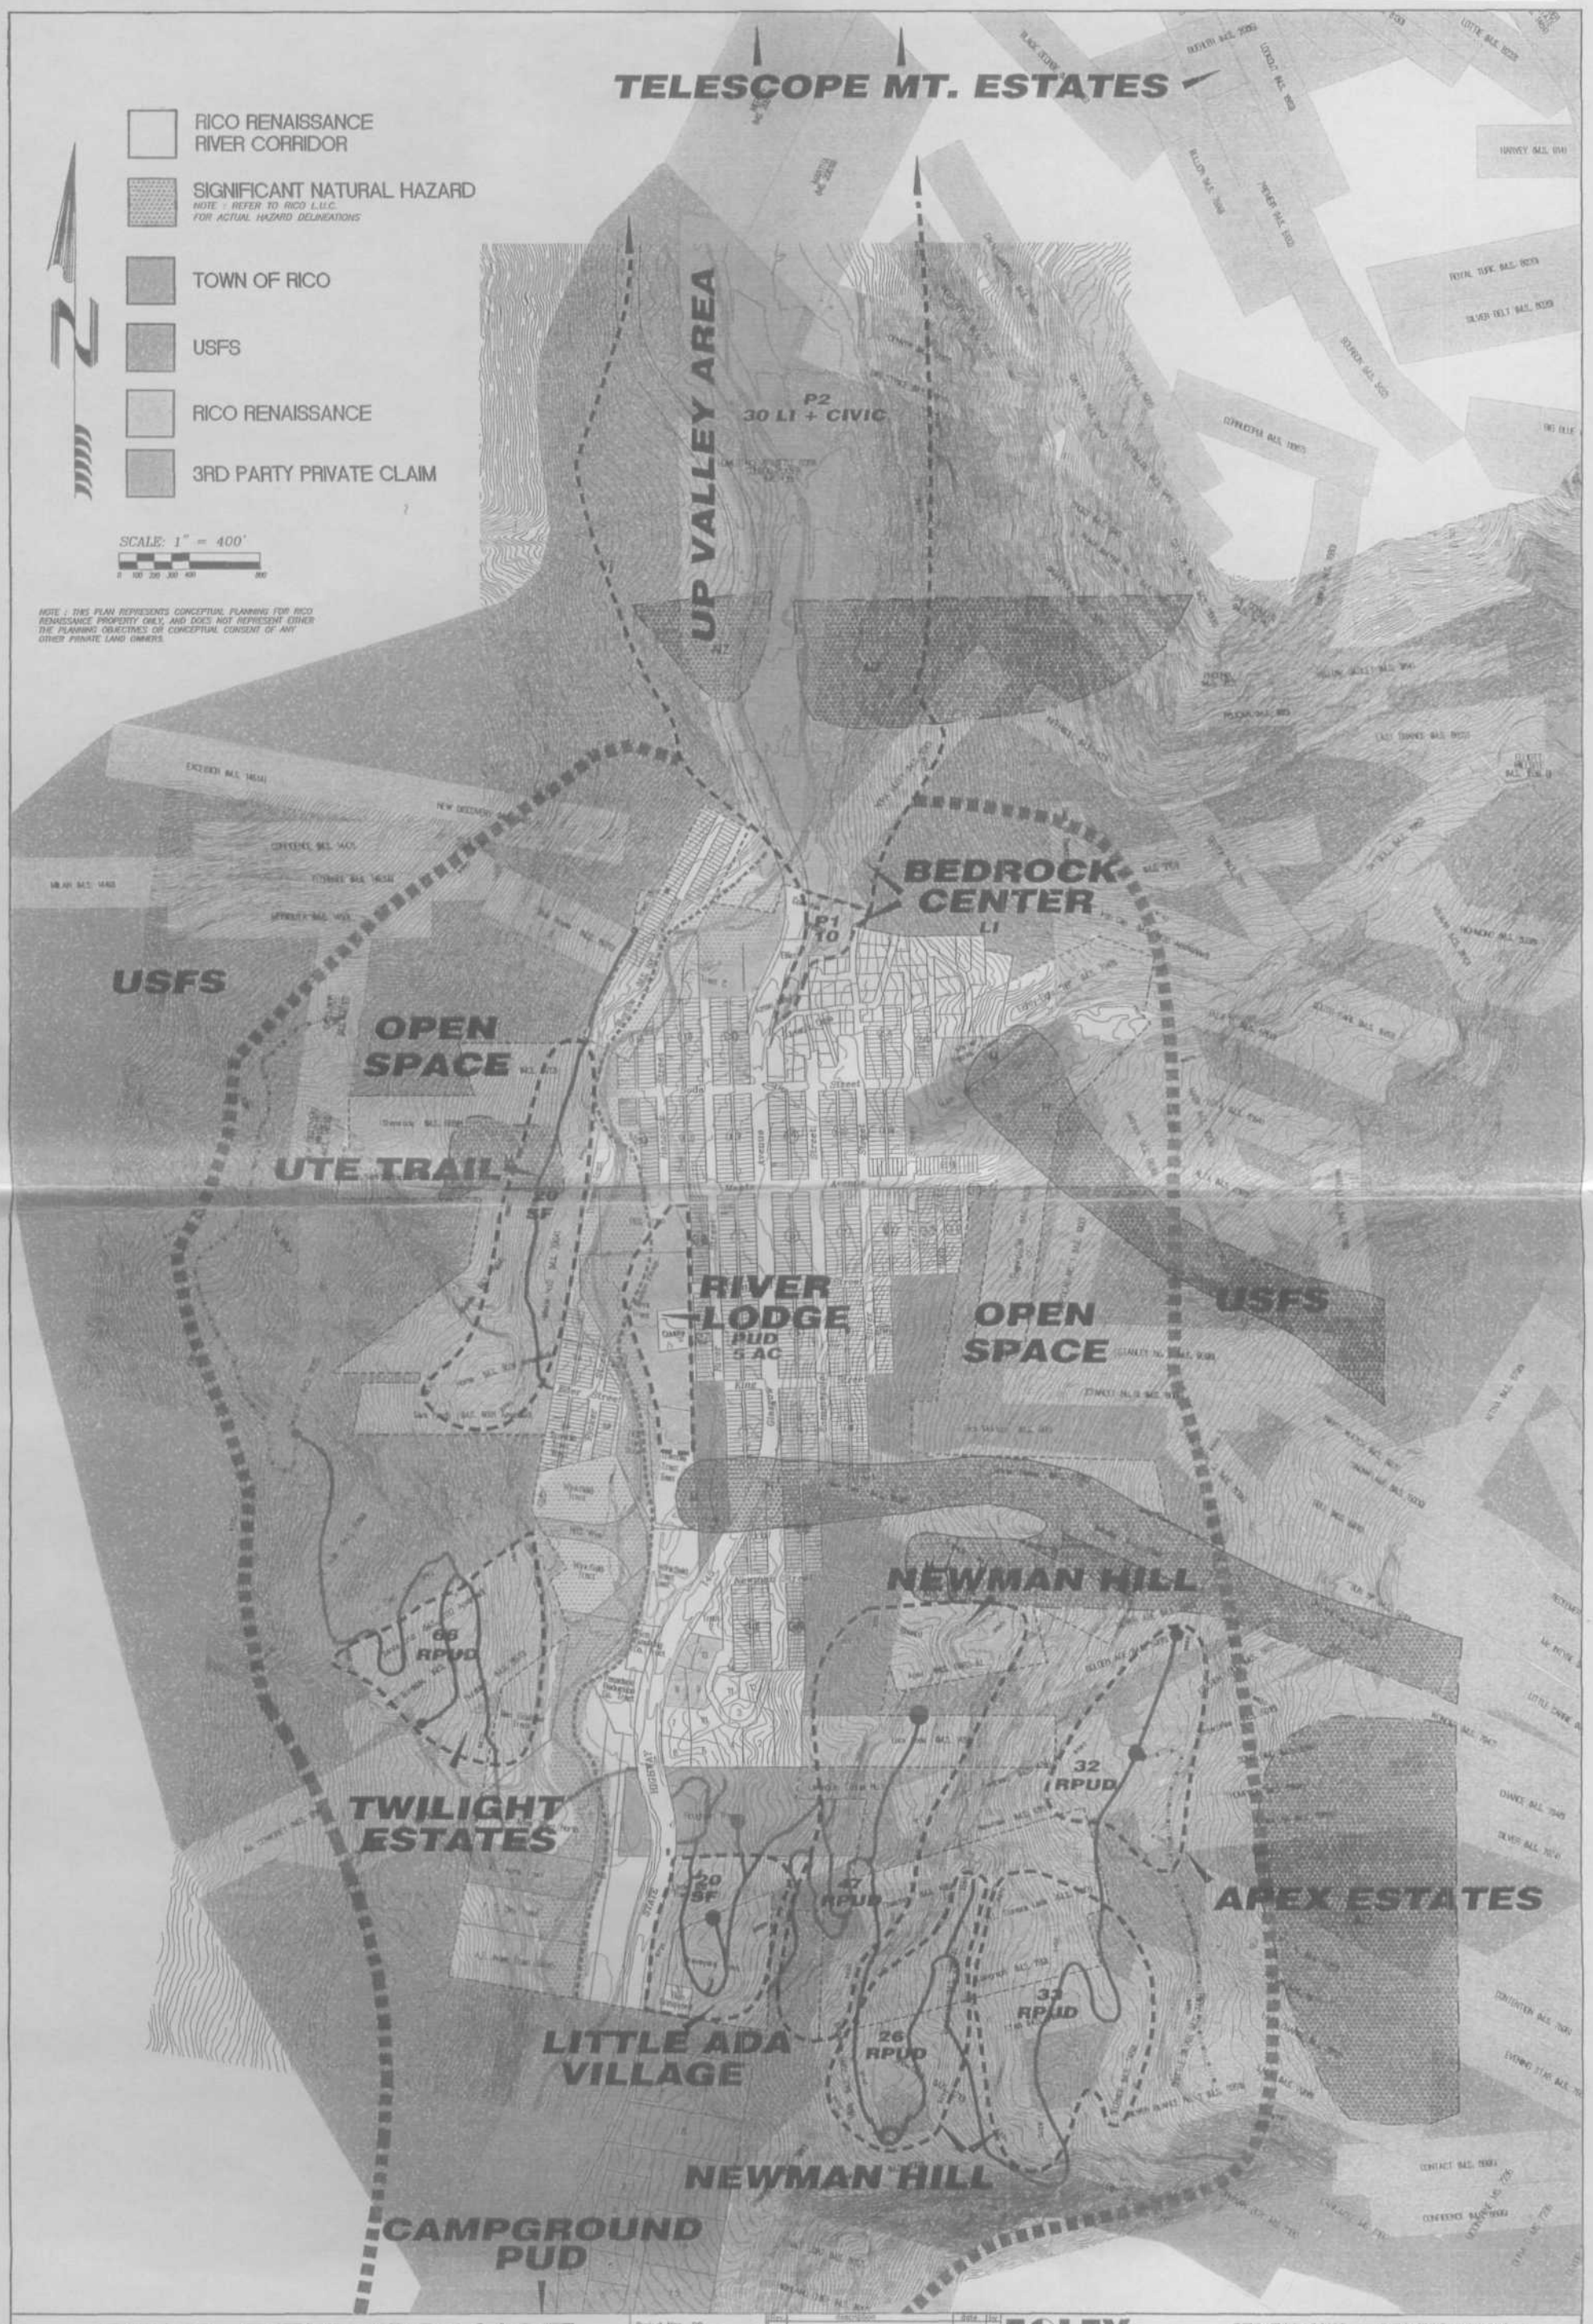


# RICO RENAISSANCE
## PROPOSED MASTER PLAN AMENDMENT

| | |
|---|---|
| Project Mgr: | DB |
| Technician: | DB |
| Technician: | |
| Checked by: | DB |
| Start date: | 07.02.02 |

| Rev. | Description | Date | Ap. |
|---|---|---|---|
| | | | |

FOLEY ASSOCIATES, INC.
ENGINEERING · PLANNING · SURVEYING
970-728-6153 970-728-6050 fax
P.O. BOX 1385
125 W. PACIFIC, SUITE B-1
TELLURIDE, COLORADO 81435

Drawing path: \94094\MOUSUBMITTAL1-20-03

Sheet1 of 1 | Project #: 94094