SDMS Document ID
1029007

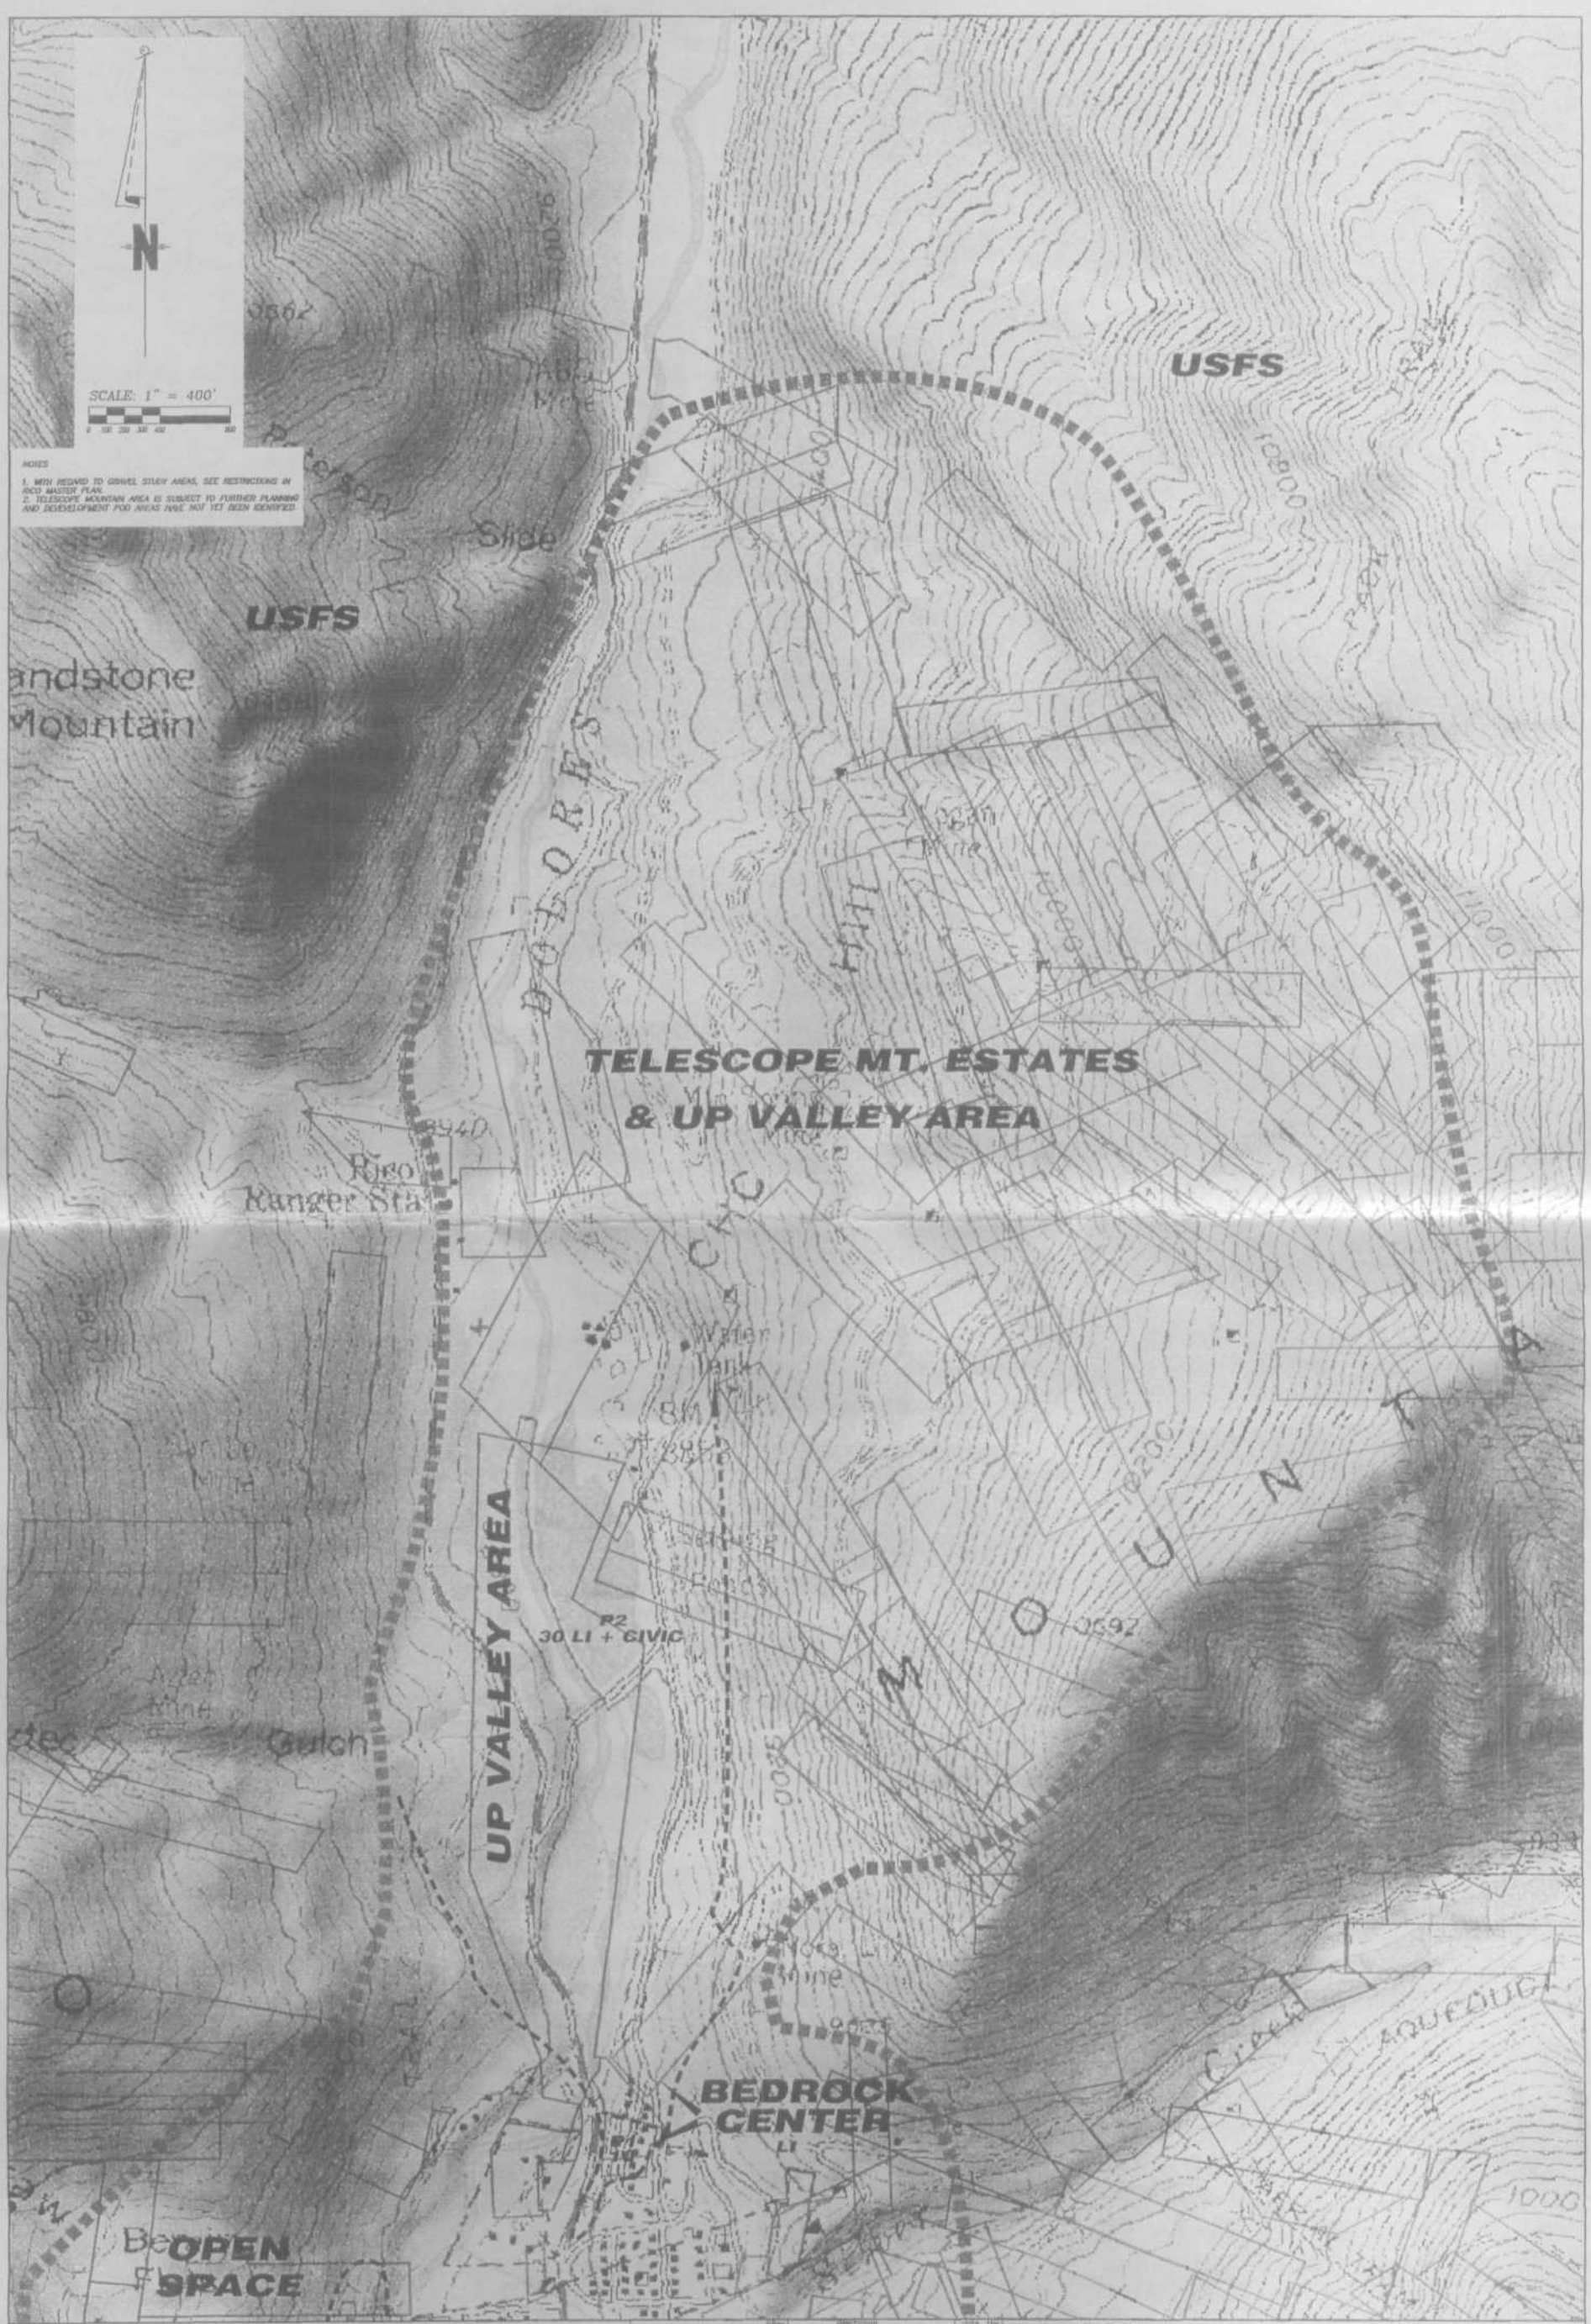

RICO RENAISSANCE
PROPOSED MASTER PLAN AMENDMENT

Project Mgr:	DB
Technician:	DB
Technician:	
Checked by:	DB
Start date:	07.02.02

Rev.	Description	Date	By

FOLEY ASSOCIATES, INC.
ENGINEERING · PLANNING · SURVEYING
970-728-6153 970-728-6050 fax
P.O. BOX 1385
125 W. PACIFIC, SUITE B-1
TELLURIDE, COLORADO 81435

Drawing path: | Sheet of | Project #: