SDMS Document ID
1029008

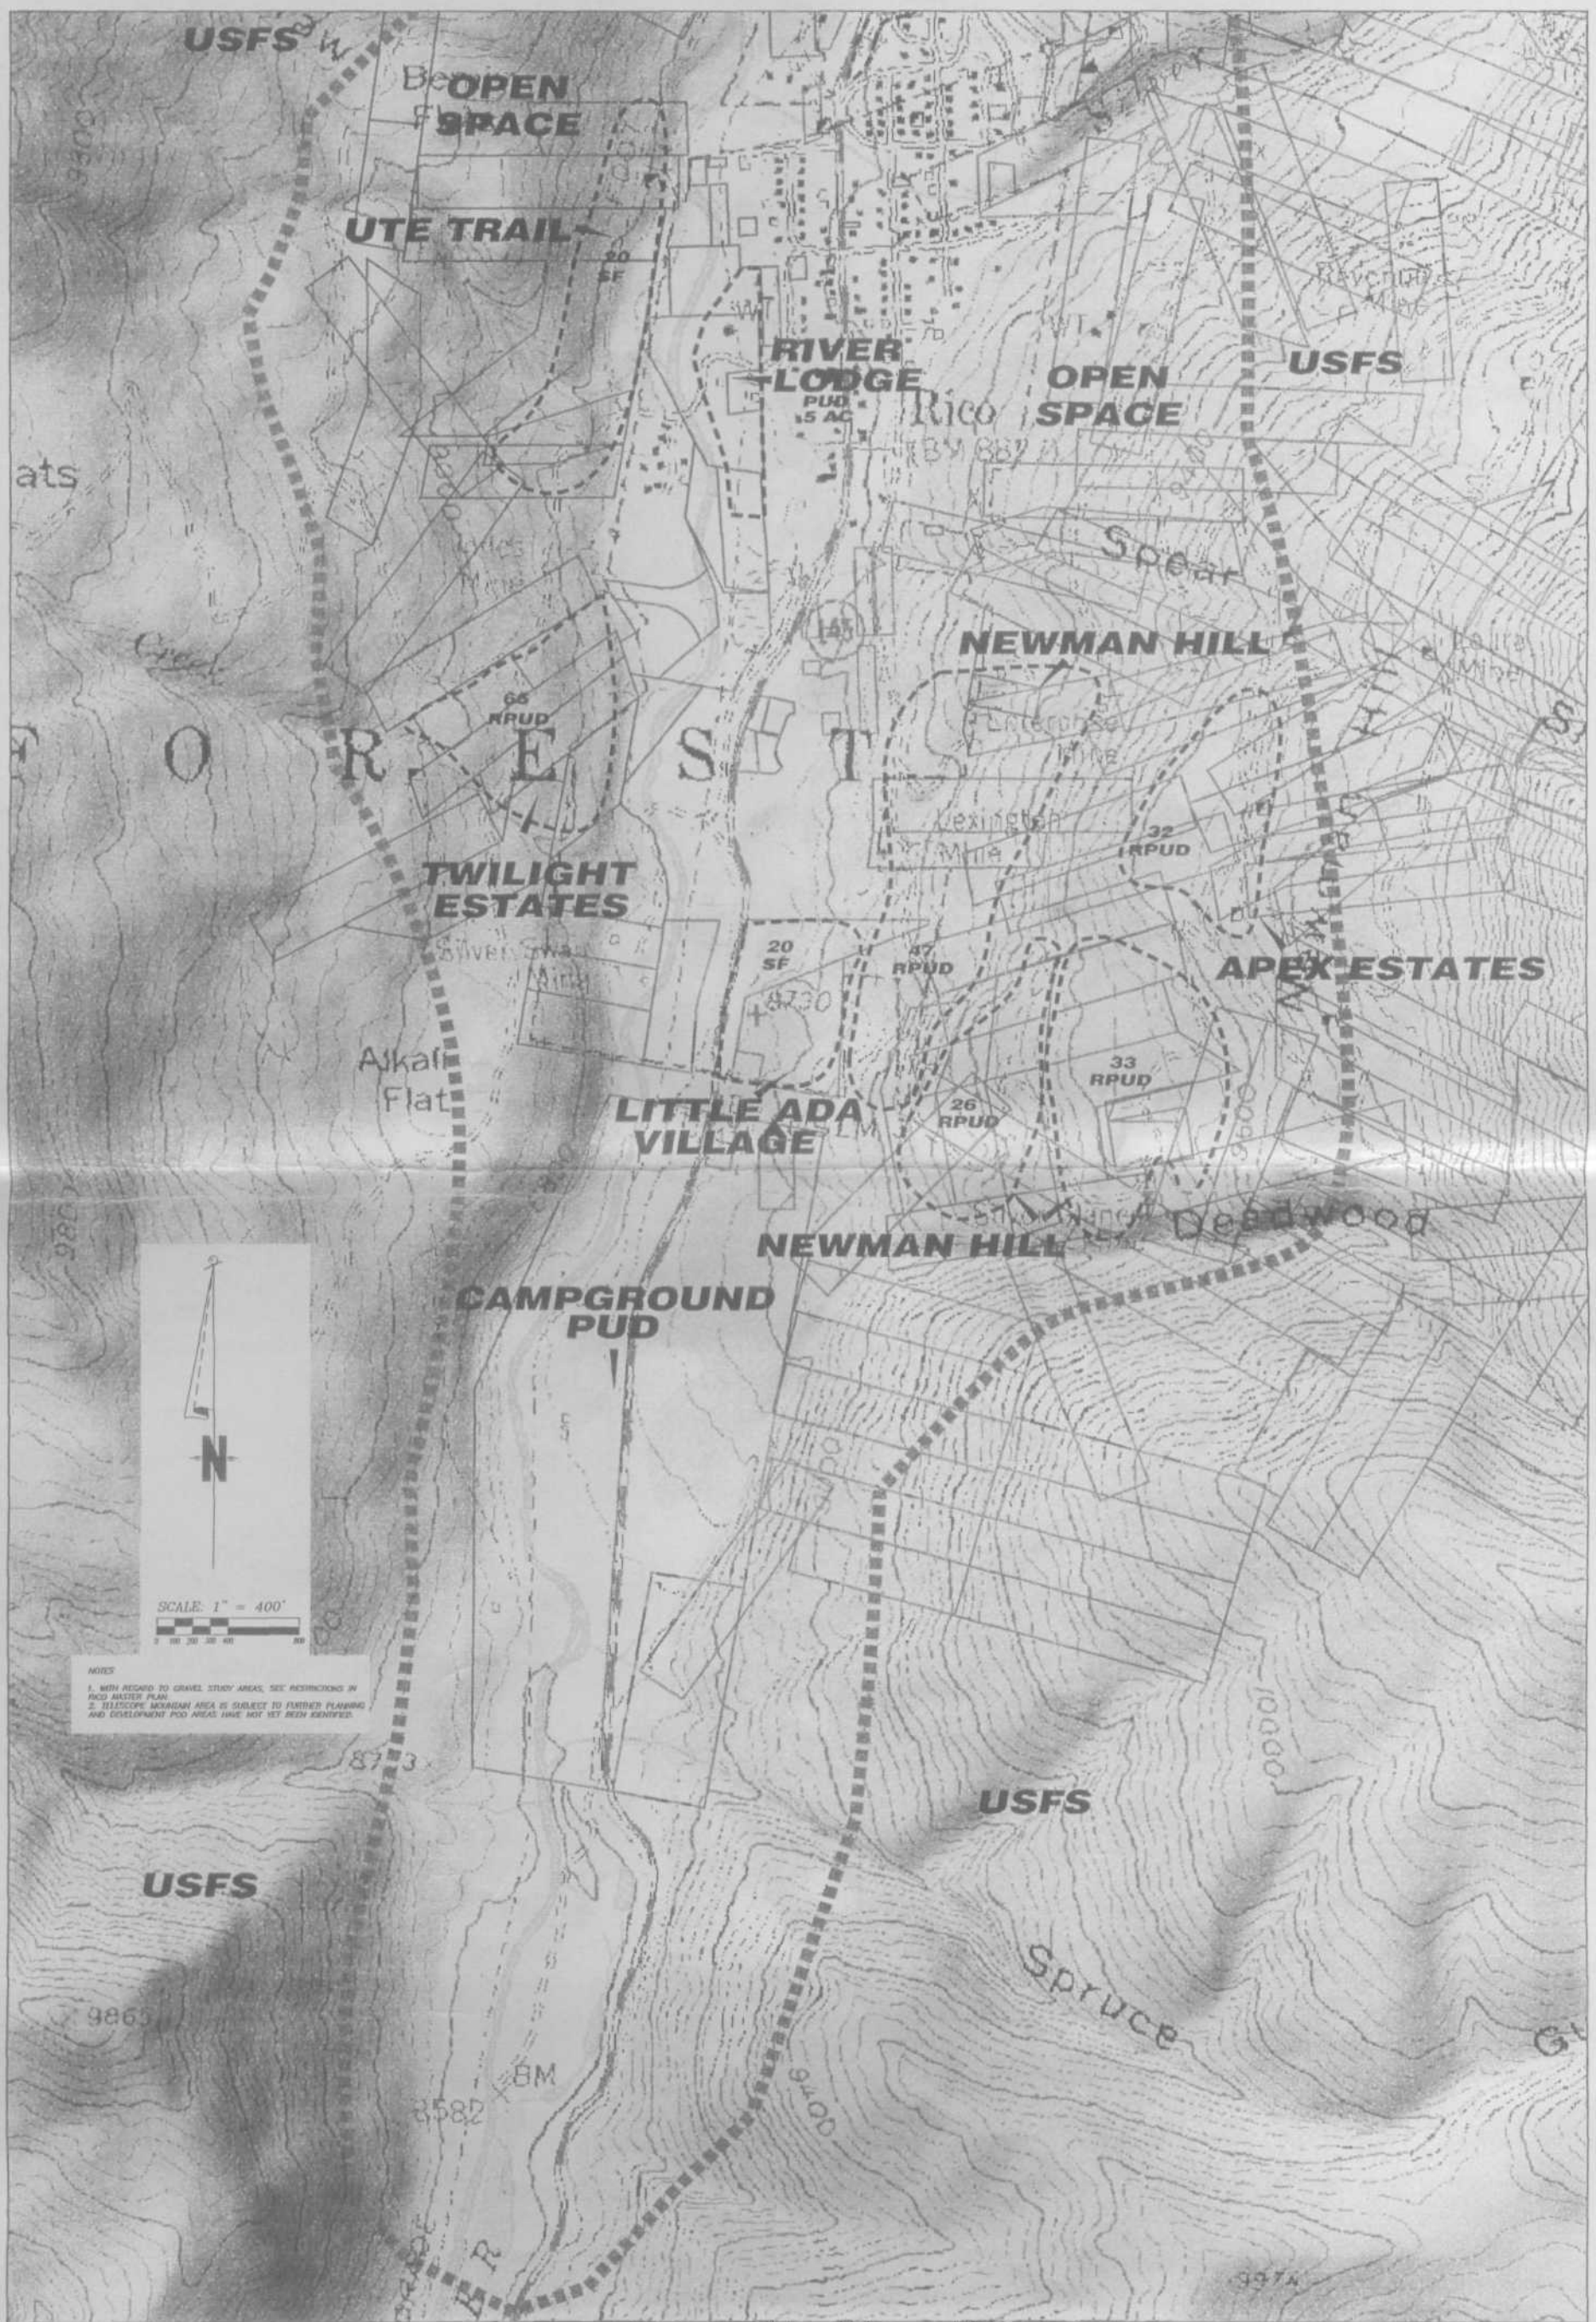

RICO RENAISSANCE
PROPOSED MASTER PLAN AMENDMENT

Project Mgr: DB
Technician: DB
Technician:
Checked by: DB
Start date:

Rev.	Description	Date	By

FOLEY ASSOCIATES, INC.
ENGINEERING PLANNING SURVEYING
970-728-6153 970-728-6050 fax
P.O. BOX 1385
125 W. PACIFIC, SUITE B-1
TELLURIDE, COLORADO 81435

Project #: