SDMS Document ID
1029011

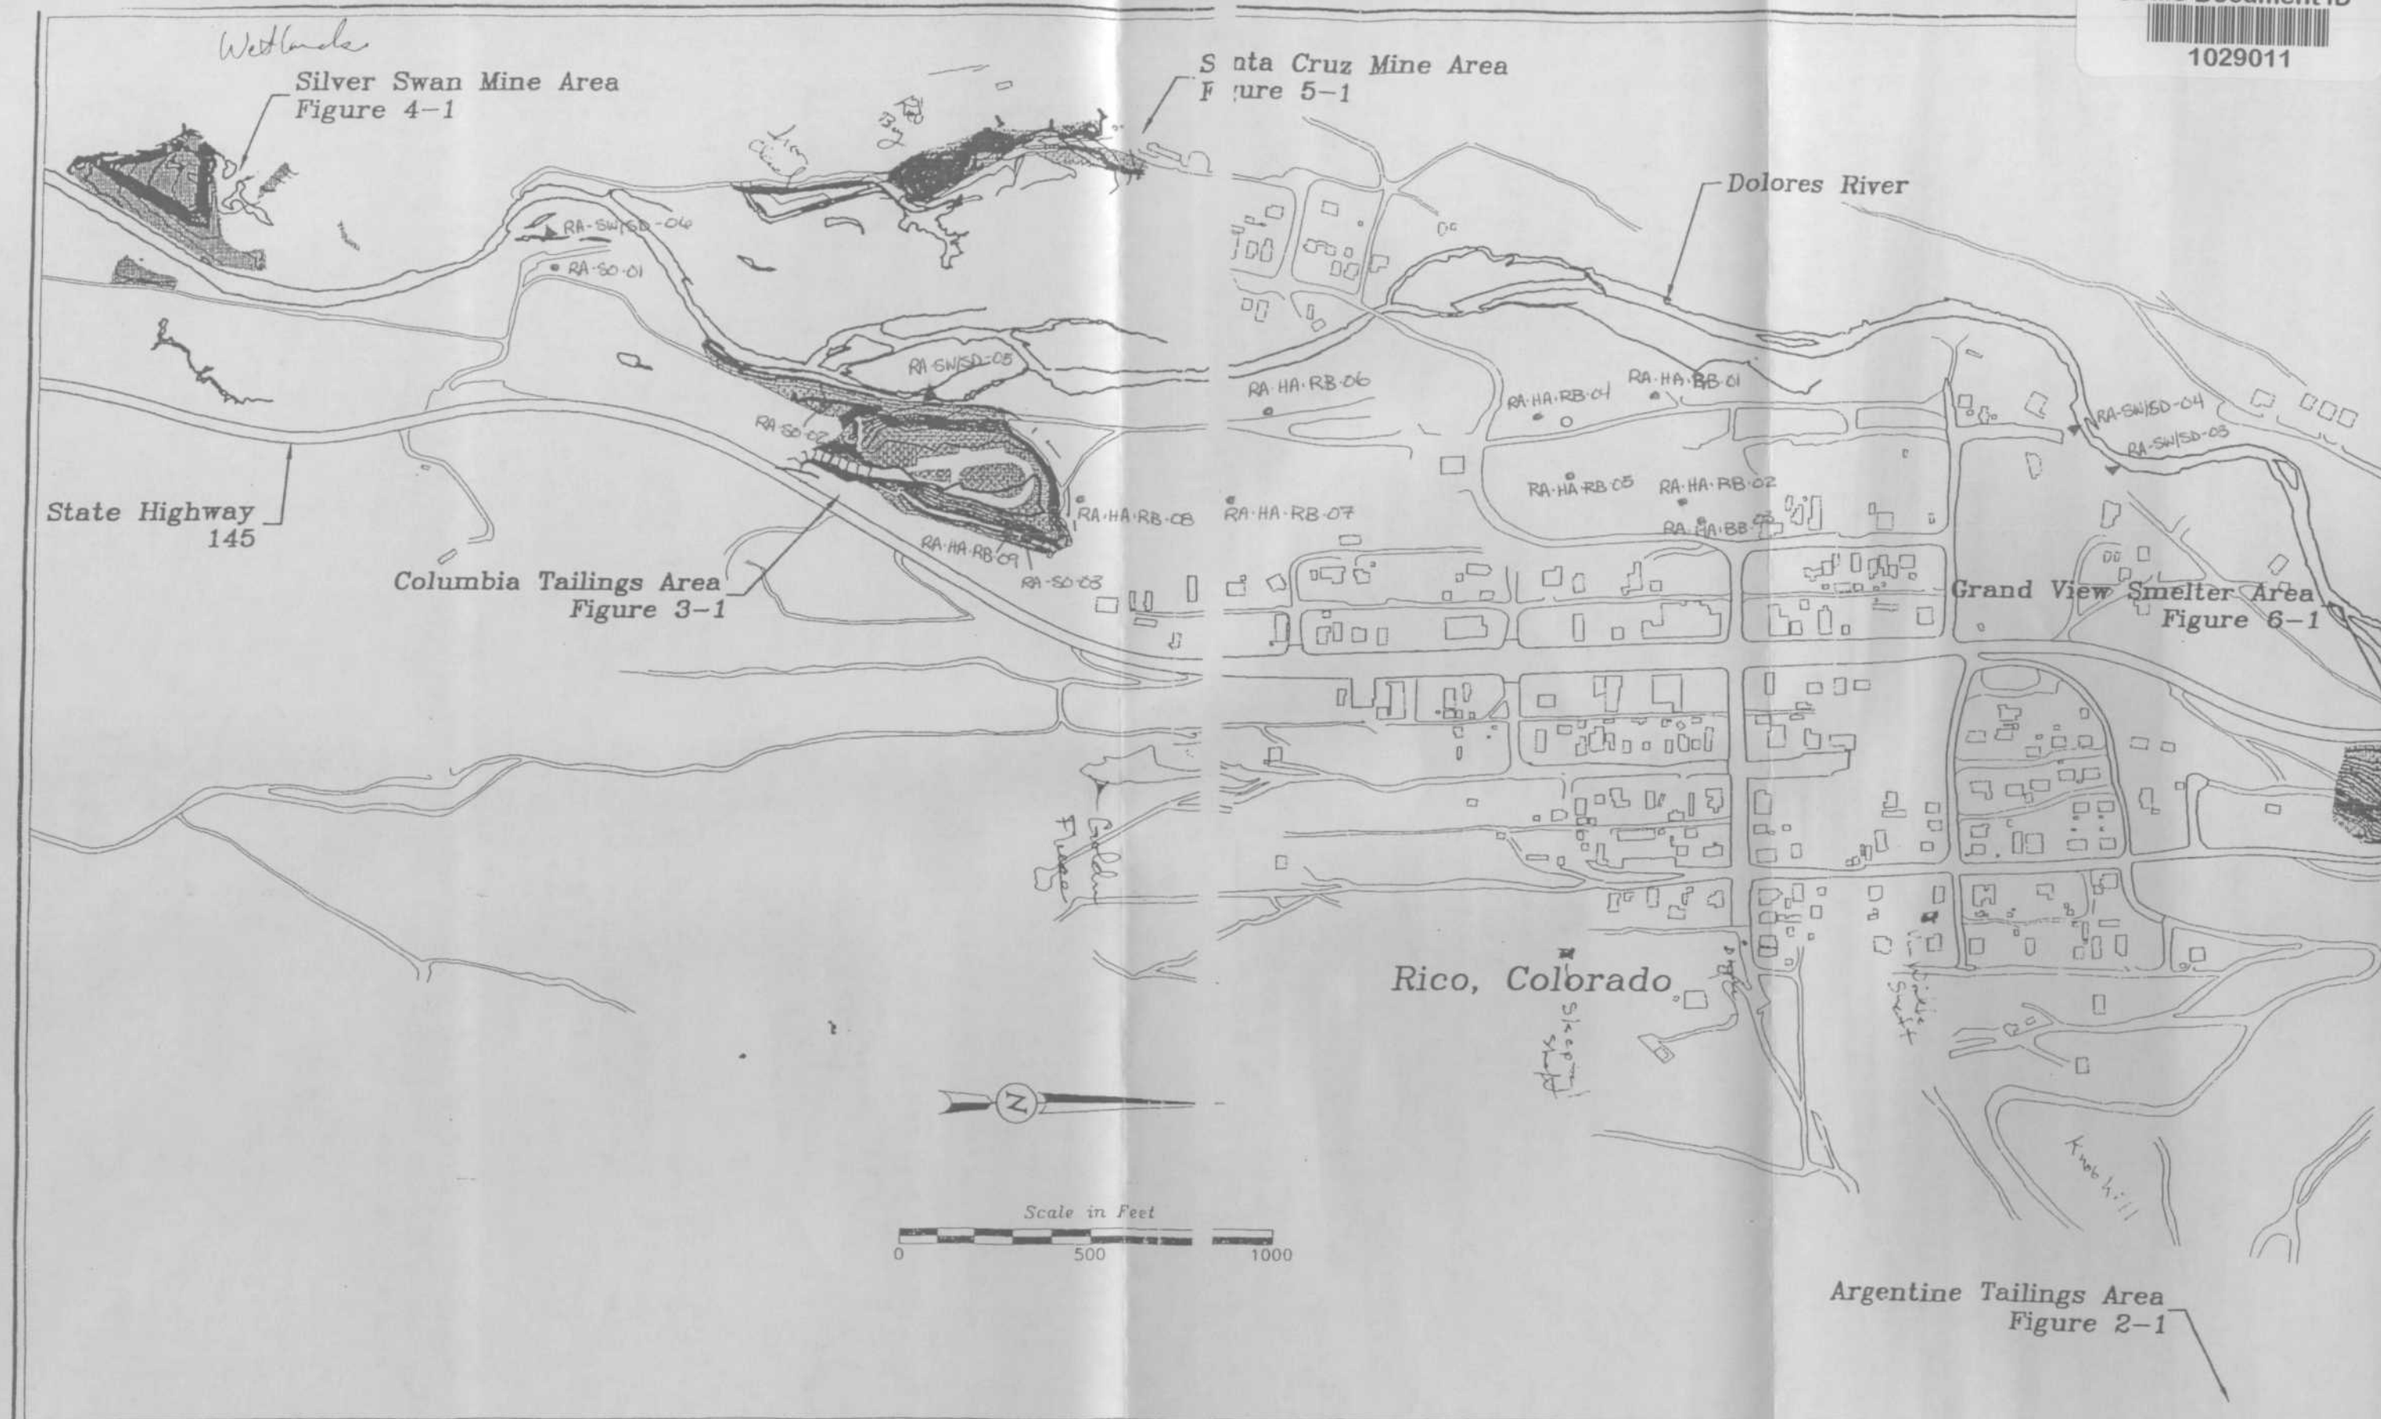

ATLANTIC RICHFIELD COMPANY
RICO MINING AREA
CONSTRUCTION COMPLETION REPORT

ANDERSON ENGINEERING CO., INC.
875 West 2100 South Street Suite 100
Salt Lake City, UT 84119
Tel. (801) 972-6222

NO.	REVISION/DESCRIPTION	DATE
▲	SW/SD Surface Water/Sediment	
●	Soil/Source	

DRAWN BY:	R. TATE
CHECKED BY:	S. ANDERSON
CLIENT CONTACT:	R. ELLIOTT
SCALE:	1" = 400'
OTHER REF'S:	

PROJECT BASE MAP AND SHEET INDEX

References:

FIG. 1-1

File: RICOTOWN view (pic