SDMS Document ID
1029016

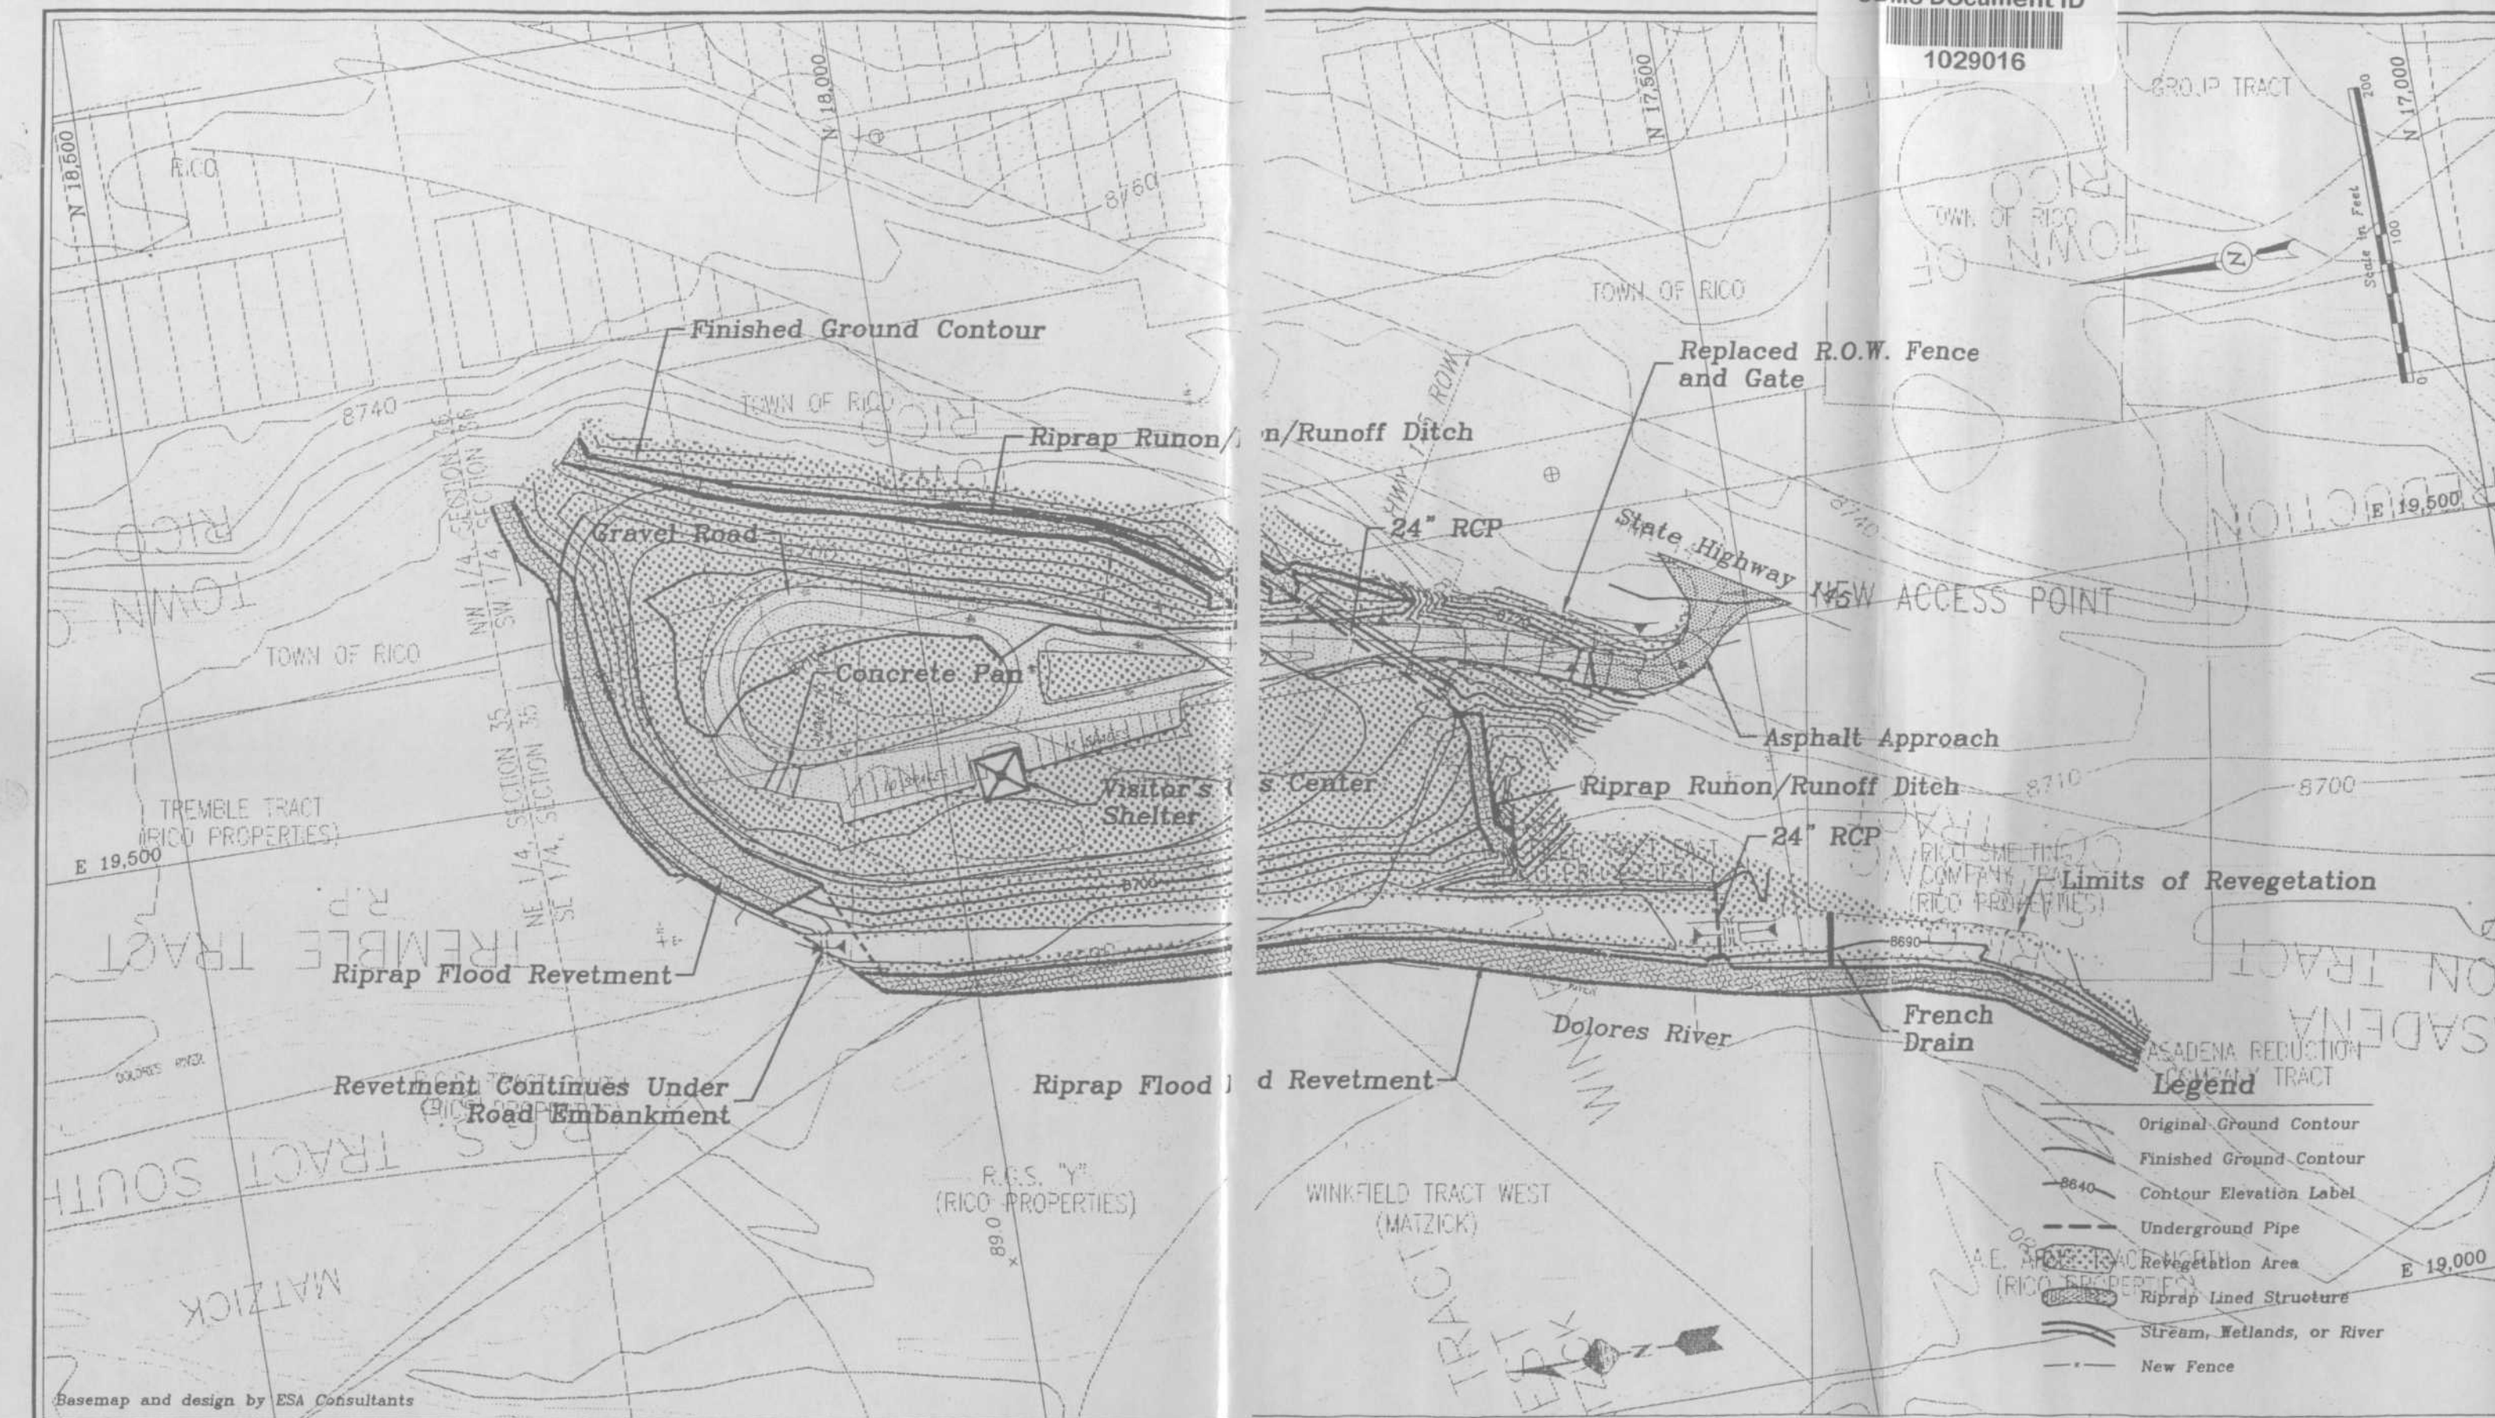

Basemap and design by ESA Consultants

ATLANTIC RICHFIELD COMPANY
RICO MINING AREA
CONSTRUCTION COMPLETION REPORT

ANDERSON ENGINEERING CO., INC.
975 West 2100 South Street Suite 100
Salt Lake City, UT 84119
Tel. (801) 972-6222

NO.	REVISION/DESCRIPTION	DATE

DRAWN BY:	R. TATE
CHECKED BY:	S. ANDERSON
CLIENT CONTACT:	R. ELLIOTT
SCALE:	1" = 100'
OTHER REFS:	sc_econt.dwg

COLUMBIA TAILINGS AREA FINAL CONFIGURATION PLAN VIEW

References: scconcep.dwg, sc_prop.dwg

FIG. 3-1

File: COLUMBIA.DWG view (plan)