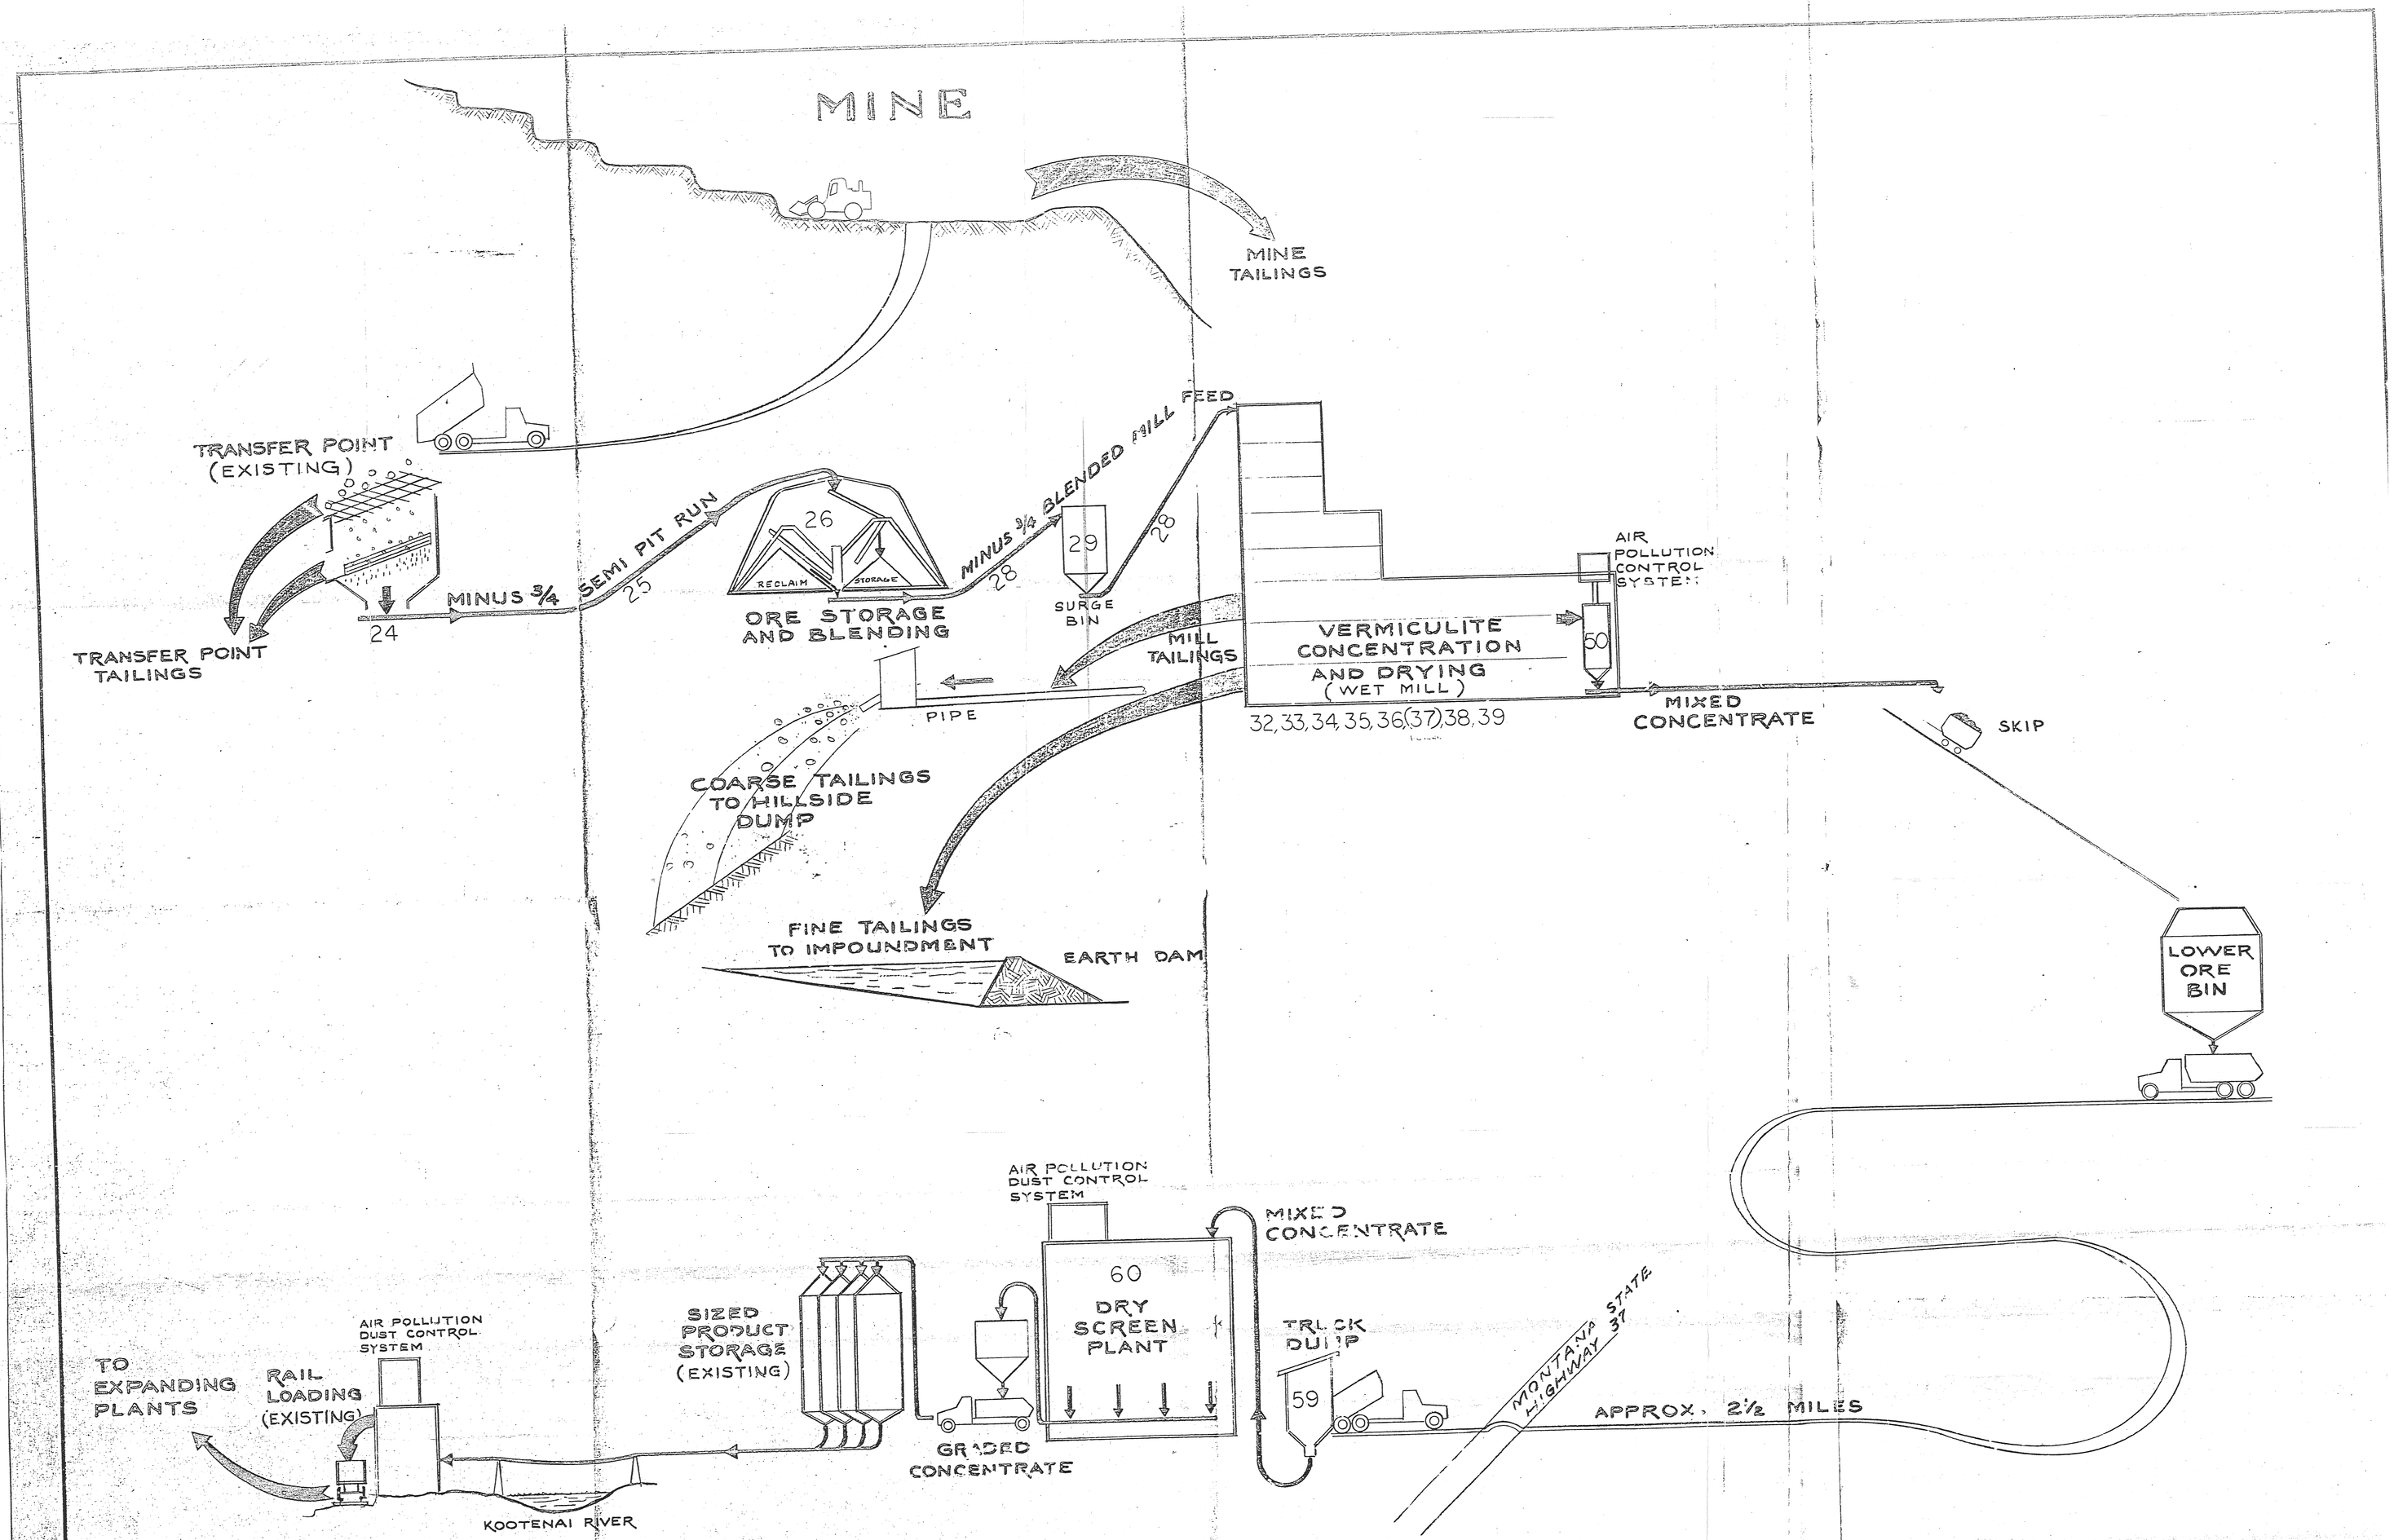

ID 208

REFERENCE	SYM	REVISION	BY	DATE
	4	REMOVED SERPENTEX	R.K.	6-15-95
	4	ADDED CIRCUIT NUMBERS & SERPENTIX	JAL	7-11-72

GRACE

DESIGNED BY	DATE	
DRAWN BY JK	DATE 6-9-71	
CHECKED BY	DATE	
APPROVED BY	DATE	
APPROVED BY	DATE	

W. R. GRACE & CO.
CONSTRUCTION PRODUCTS DIVISION
LIBBY, MONTANA

TITLE: SIMPLIFIED VERMICULITE CONCENTRATE FLOW DIAGRAM

BOVAY ENGINEERS, INC.
SPOKANE – HOUSTON – BATON ROUGE

SCALE: NOT TO SCA
ACCT NO
SHEET NO 1 OF 1
PROJECT NO 1617-09
DRAWING NO ~~01-008~~ Grace Doc. 87-F-0

87-F-021

ADMINISTRATIVE RECORD
SDMS Document ID 1061553