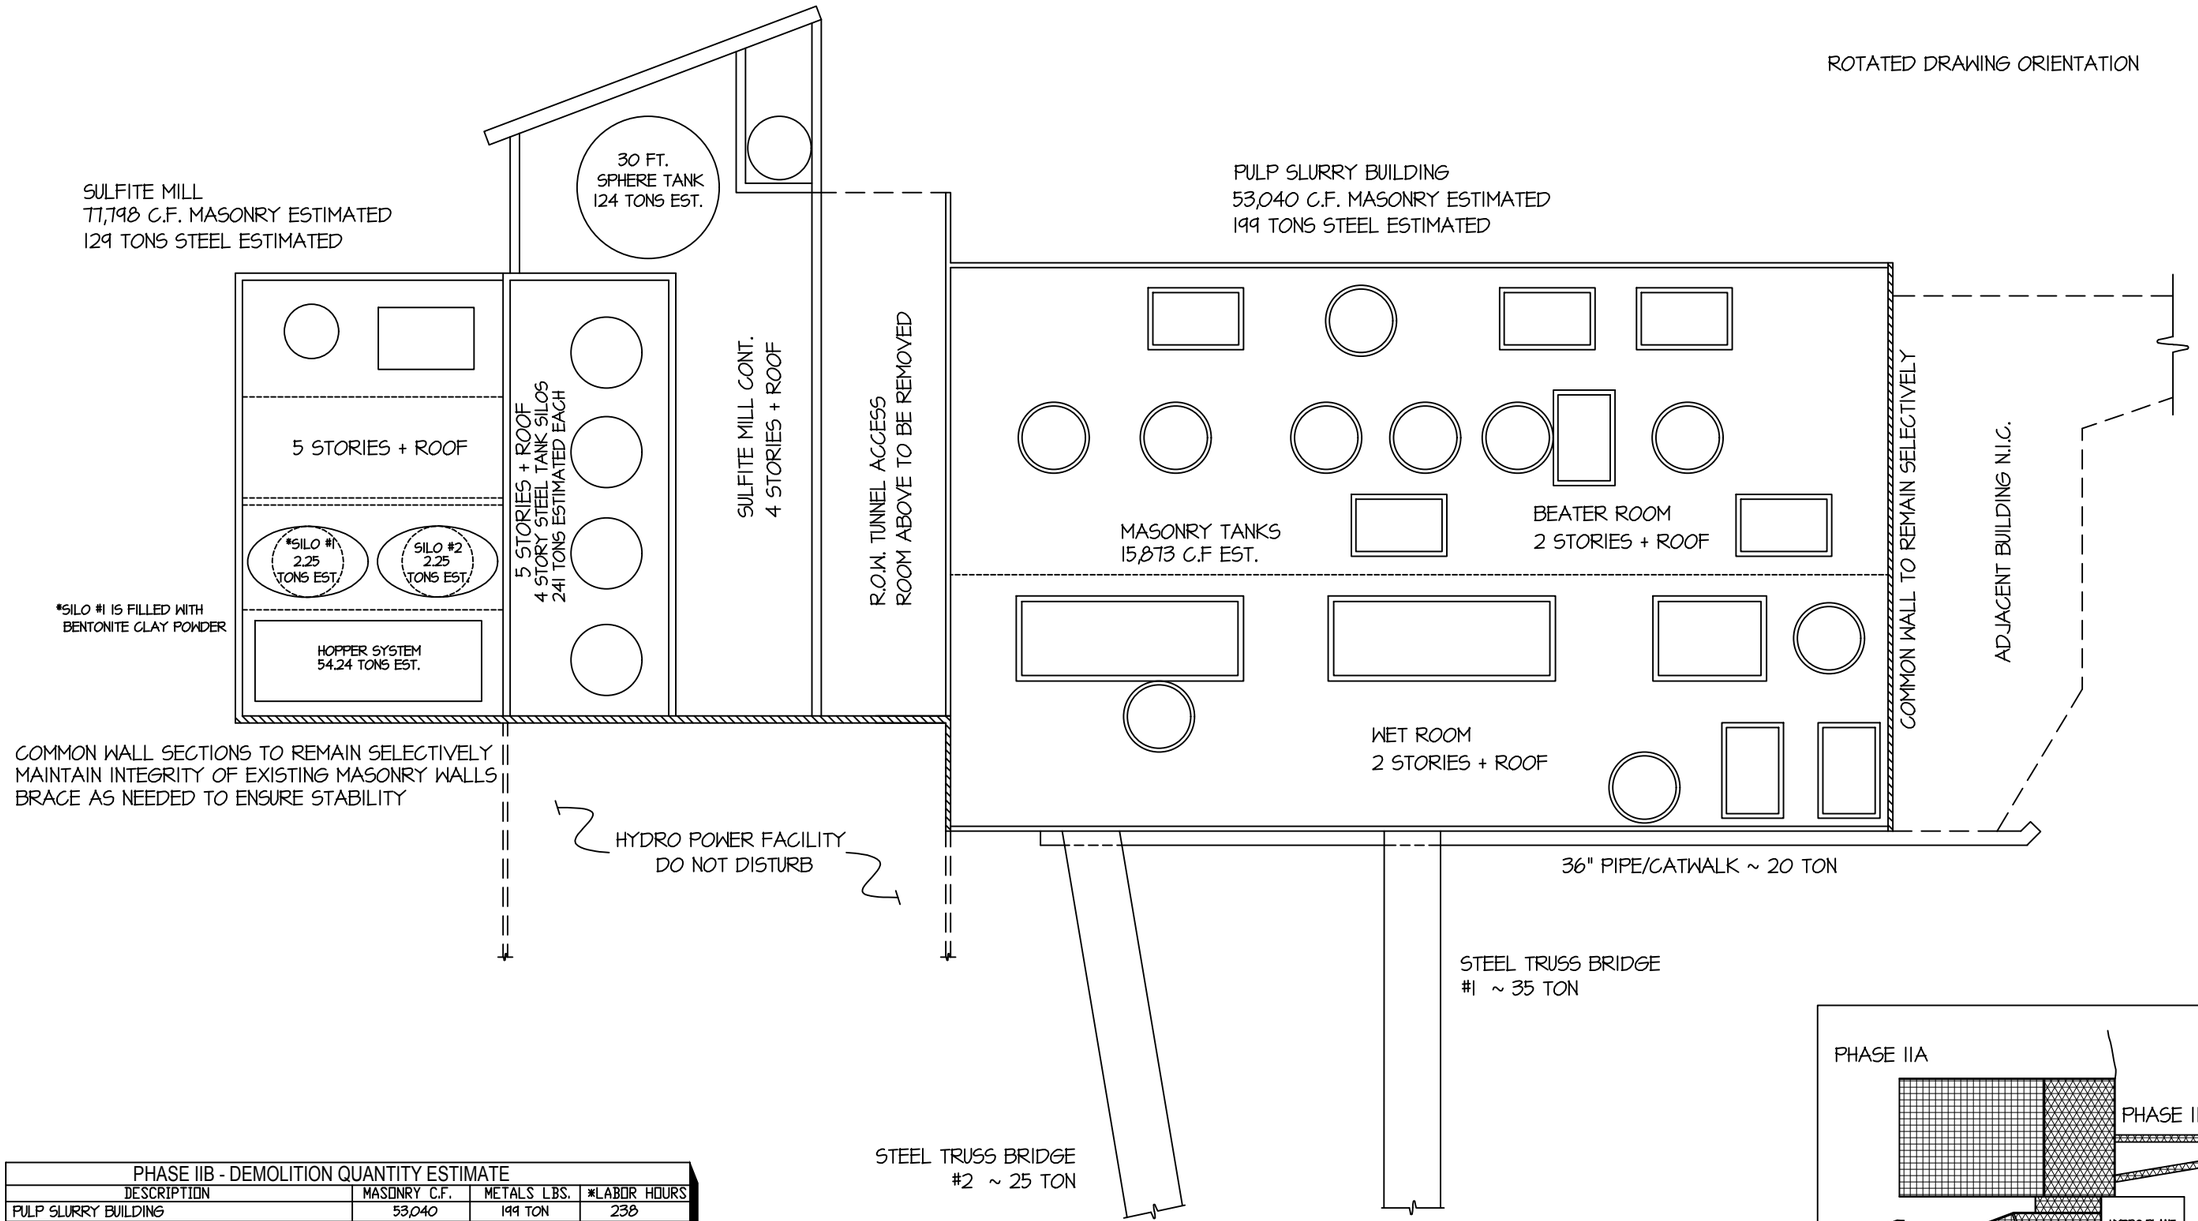

PHASE IIB - DEMOLITION QUANTITY ESTIMATE			
DESCRIPTION	MASONRY C.F.	METALS LBS.	*LABOR HOURS
PULP SLURRY BUILDING	53,040	199 TON	238
BEATER/WET ROOM TILE/MASONRY TANKS	15,873		20
SULFATE MILL BUILDING	77,798	129 TON	249
BRIDGES/CATWALK & PIPING		80 TON	70
SULFATE MILL HOPPER SYSTEM		54 TON	46
SULFATE MILL CLAY SILOS (2X)		67 TON	57
SULFITE MILL STEEL TANK SILOS 1.5" AVG. THK/1" MASONRY LINED, X4 = 1,162.8 TON			150
ACID SPHERE STEEL TANK 1" THK/MASONRY LINED - 30 FT. DIA. = 124 TON			16

*CONTRACTOR TO DETERMINE ACTUAL LABOR & EQUIPMENT COSTS, BASED ON METHODS AND EQUIPMENT TO BE USED FOR DEMOLITION OPERATIONS, PER CONTRACT SCOPE.

PHASE IIB DEMOLITION

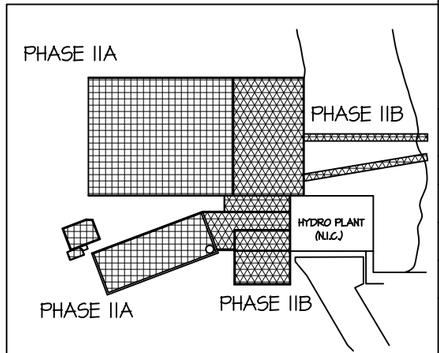

KEY PLAN

© Klepper, Hahn & Hyatt 2016

Klepper, Hahn & Hyatt
STRUCTURAL ENGINEERING
LANDSCAPE ARCHITECTURE
BUILDING ENVELOPE SYSTEMS
5710 COMMONS PARK DRIVE
EAST SYRACUSE, NEW YORK 13057-9561
phone: 315-446-8201
fax: 315-446-9205

PHASE IIB LAYOUT & QUANTITIES
DEFERIET PAPER MILL
DEMOLITION PLAN
PREPARED FOR: GUARDIAN ENVIRONMENTAL SERVICES

KHH Project No. 116041
SCALE: 1/32"=1'-0"
DRAWN BY: WMC
CHECKED BY: JDA
DATE: 23 NOV 2016
Sheet Number
S3