1192485

SCALE IN MILES

0 7.5 15

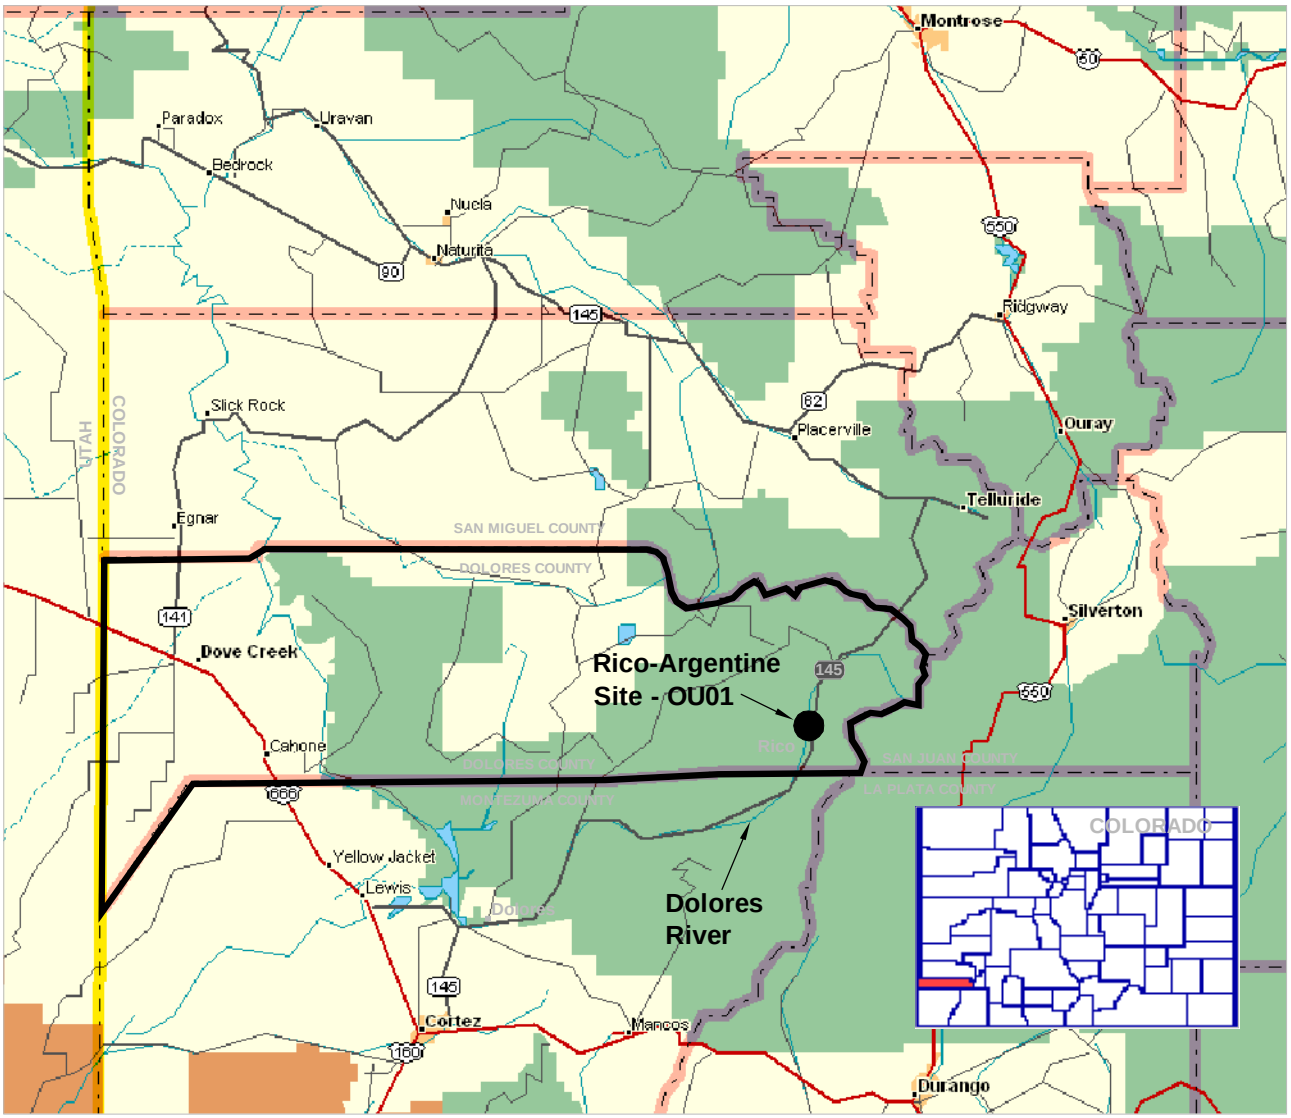

AECOM

AECOM Technical Services, Inc.
717 17th ST., SUITE 2600
DENVER, COLORADO 80202
T 303.228.3000 F 303.228.3001
www.aecom.com

RICO-ARGENTINE SITE - OU01
REMOVAL ACTION WORK PLAN

REGIONAL MAP

AECOM PROJECT NO.

60157757

FIGURE

3-1

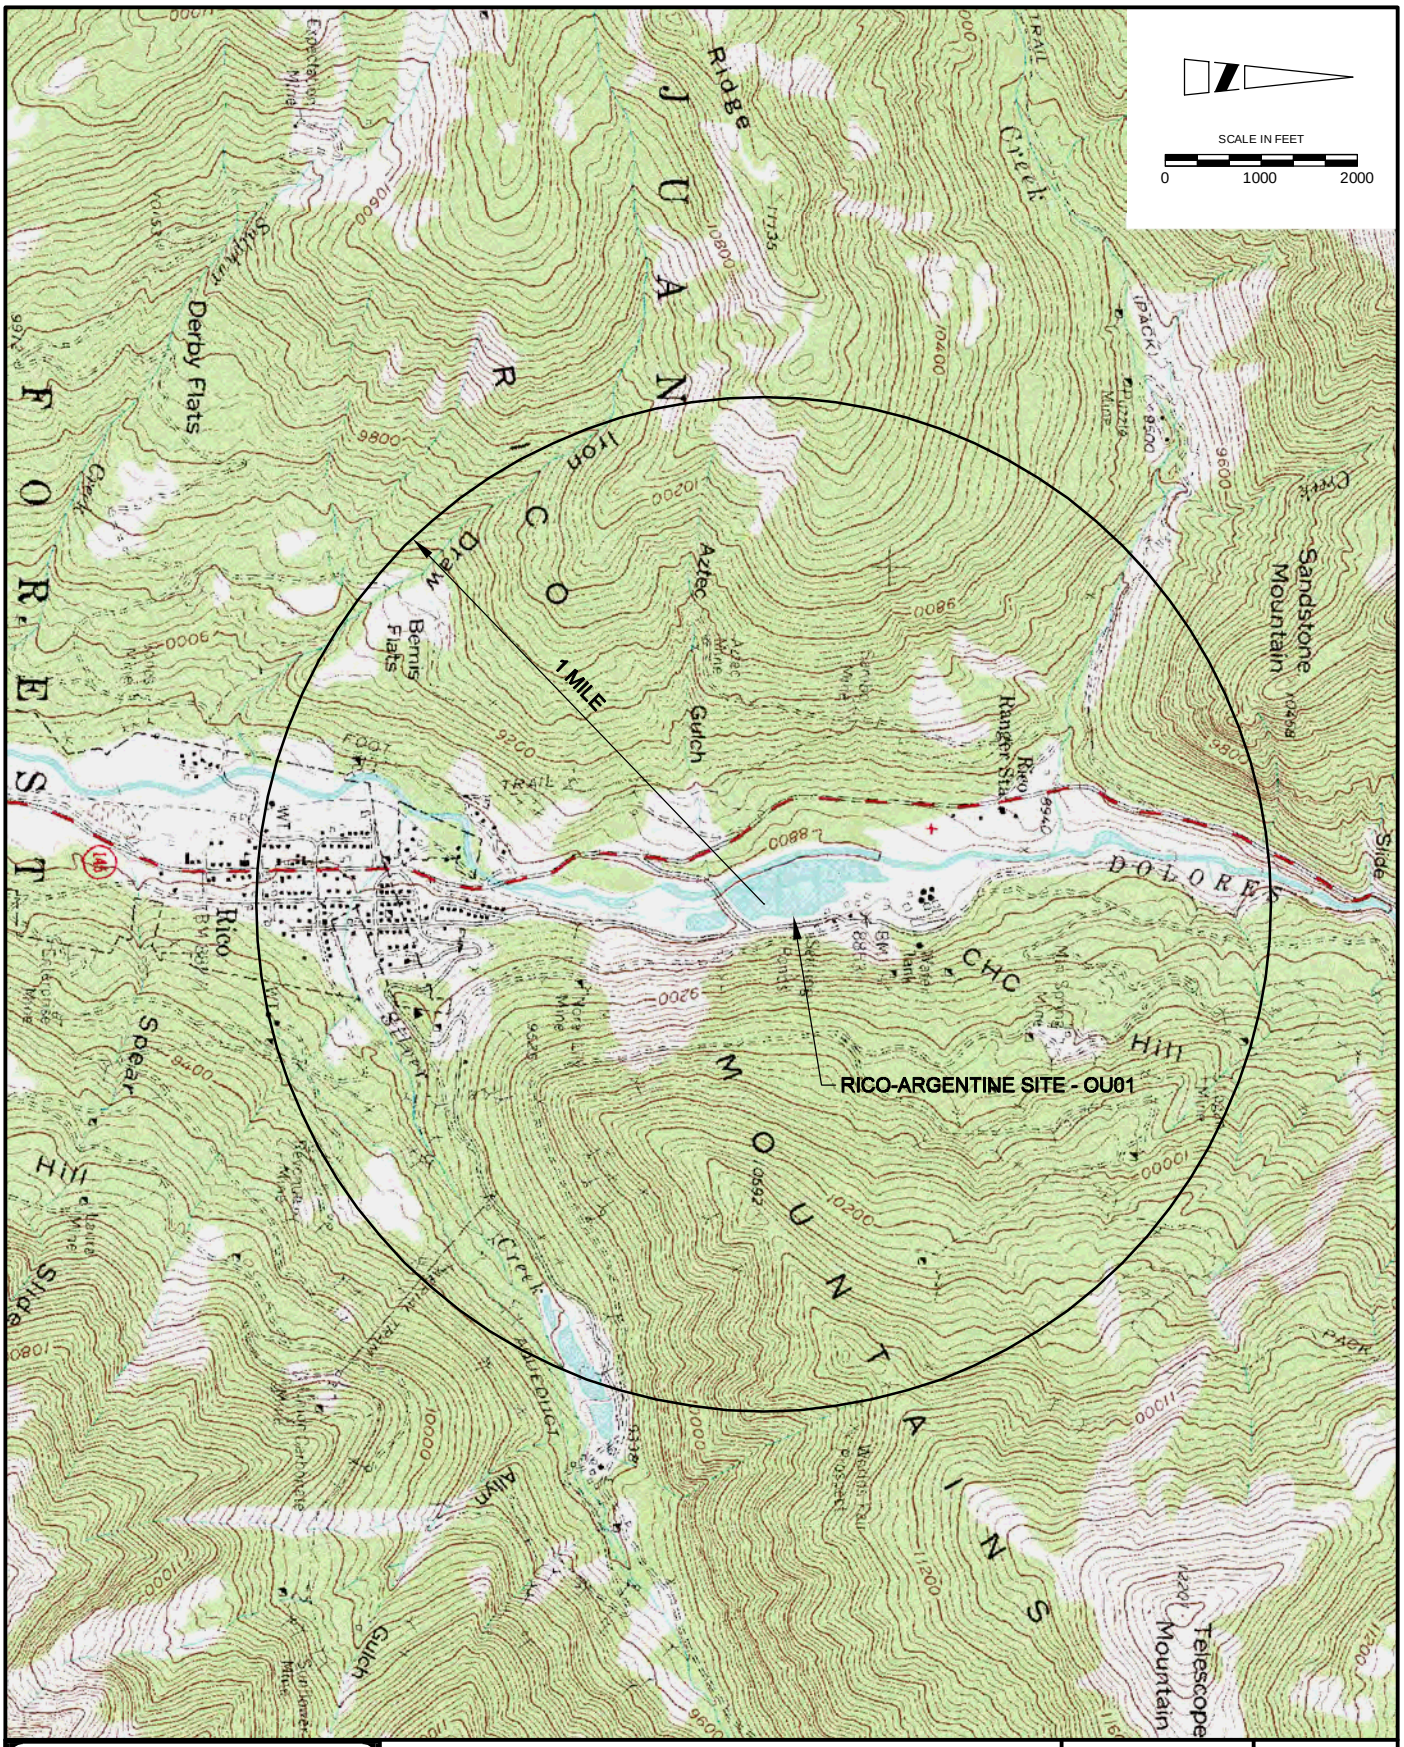

AECOM

AECOM Technical Services, Inc.
717 17th ST., SUITE 2600
DENVER, COLORADO 80202
T 303.228.3000 F 303.228.3001
www.aecom.com

RICO-ARGENTINE SITE - OU01 REMOVAL ACTION WORK PLAN	AECOM PROJECT NO.	FIGURE
LOCATION MAP	60157757	3-2

AECOM

AECOM Technical Services, Inc.
717 17th ST., SUITE 2600
DENVER, COLORADO 80202
T 303.228.3000 F 303.228.3001
www.aecom.com

RICO-ARGENTINE SITE - OU01
REMOVAL ACTION WORK PLAN

SITE MAP

AECOM PROJECT NO.
60157757

FIGURE
3-3

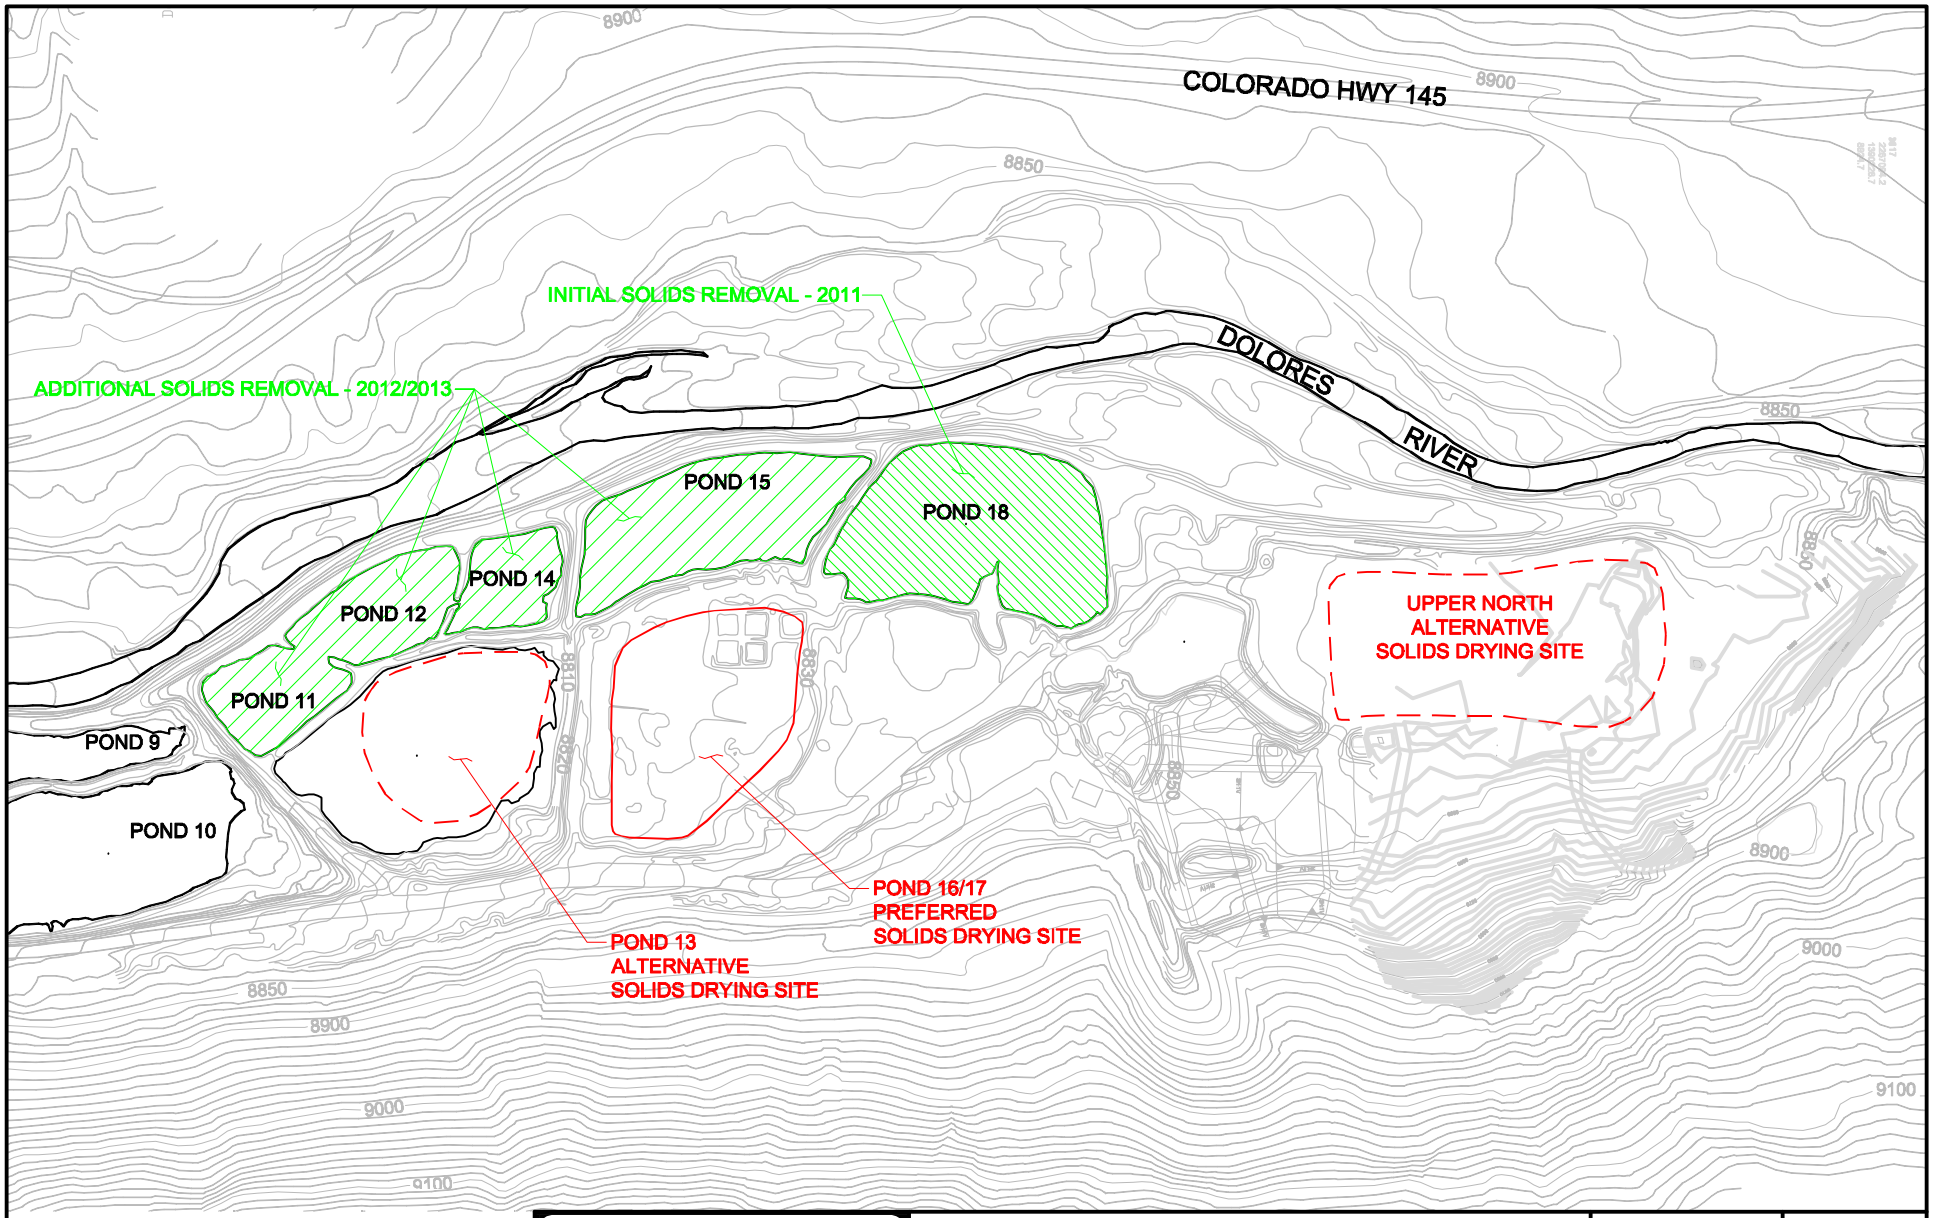

AECOM

AECOM Technical Services, Inc.
717 17th ST., SUITE 2600
DENVER, COLORADO 80202
T 303.228.3000 F 303.228.3001
www.aecom.com

RICO-ARGENTINE SITE - OU01
REMOVAL ACTION WORK PLAN

INITIAL SOLIDS REMOVAL AND
SOLIDS DRYING SITES

AECOM PROJECT NO.
60157757

FIGURE
5-1

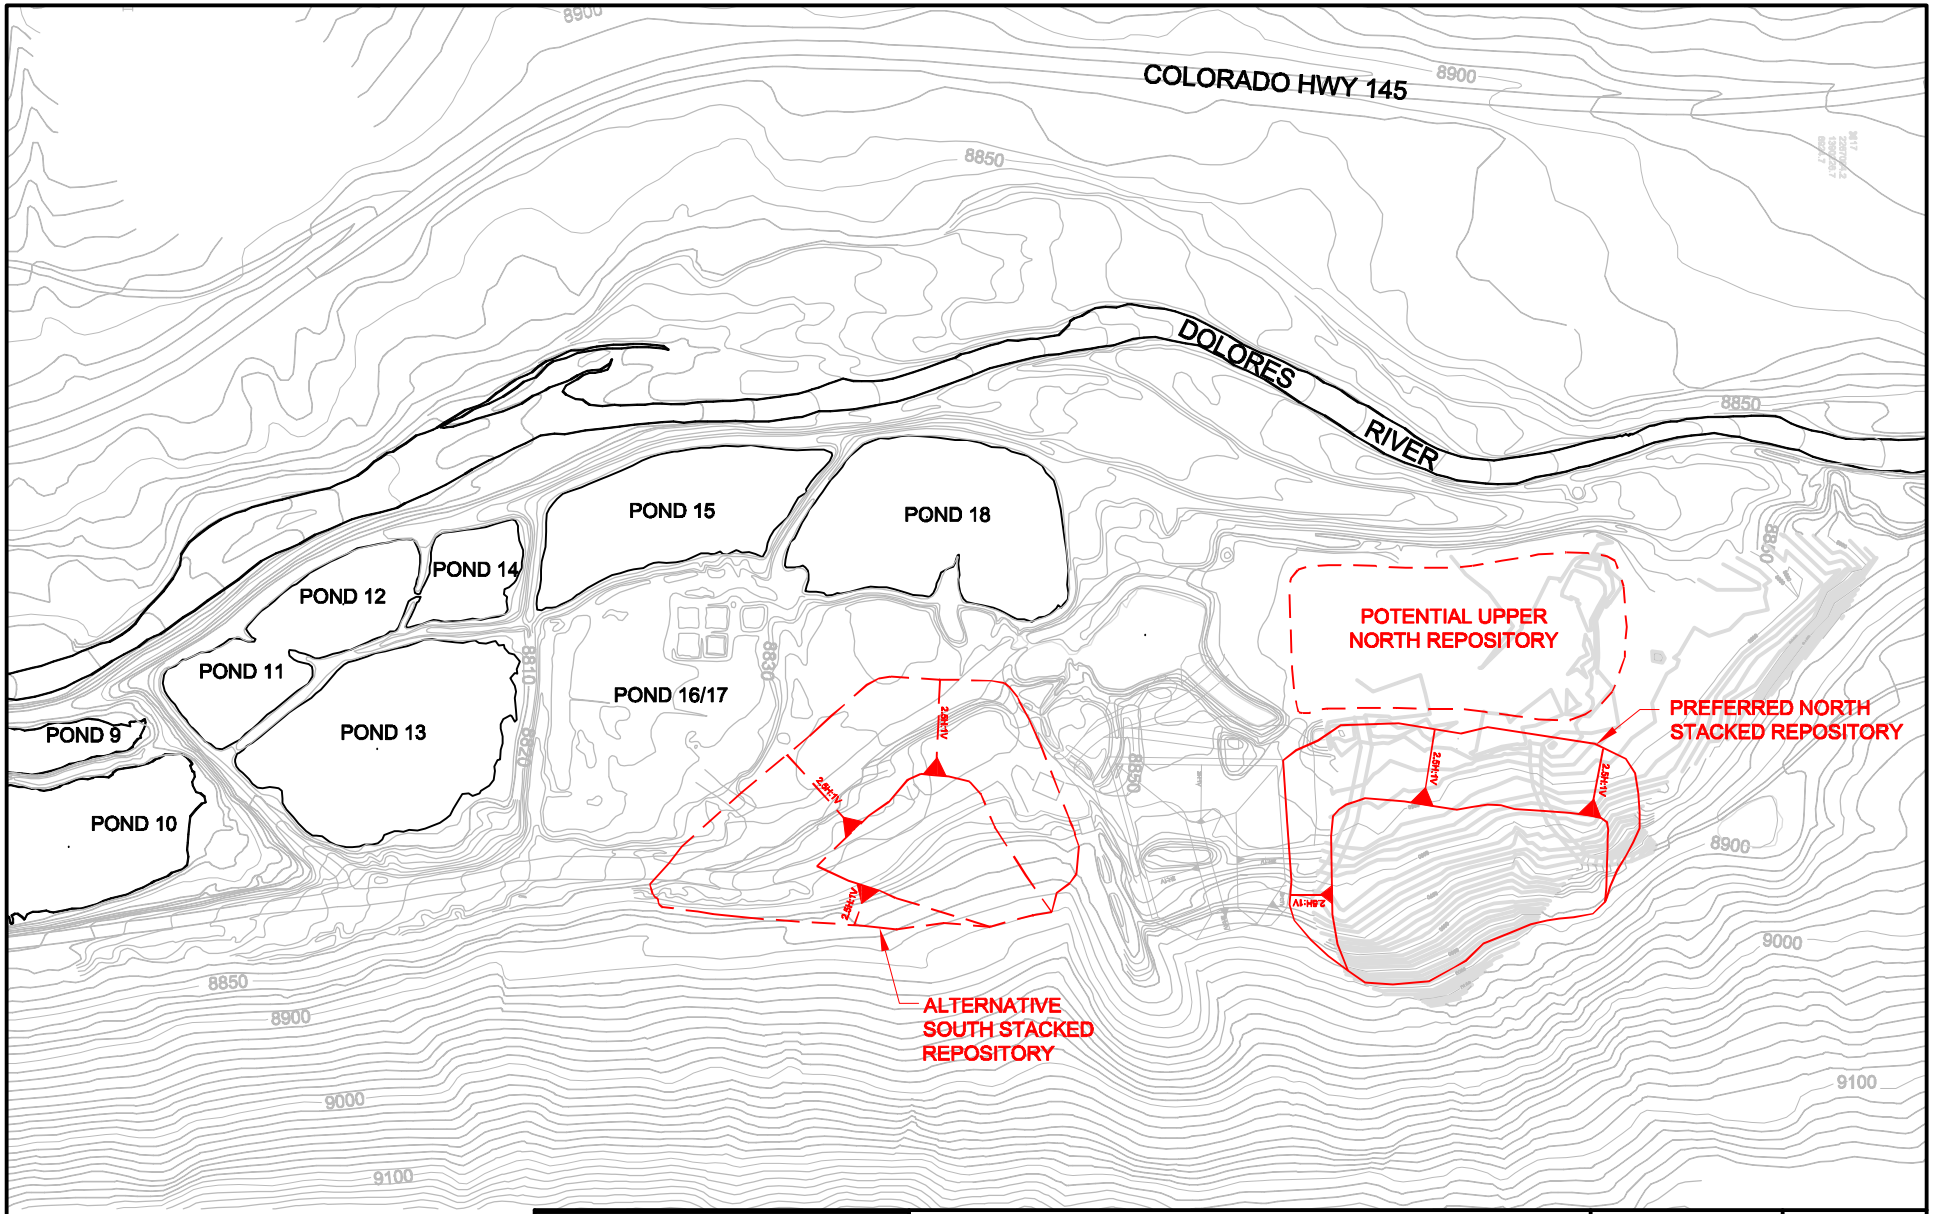

SCALE IN FEET

0 150 300

AECOM

AECOM Technical Services, Inc.
717 17th ST., SUITE 2600
DENVER, COLORADO 80202
T 303.228.3000 F 303.228.3001
www.aecom.com

RICO-ARGENTINE SITE - OU01
REMOVAL ACTION WORK PLAN

SOLIDS REPOSITORY SITING

AECOM PROJECT NO.
60157757

FIGURE
5-2

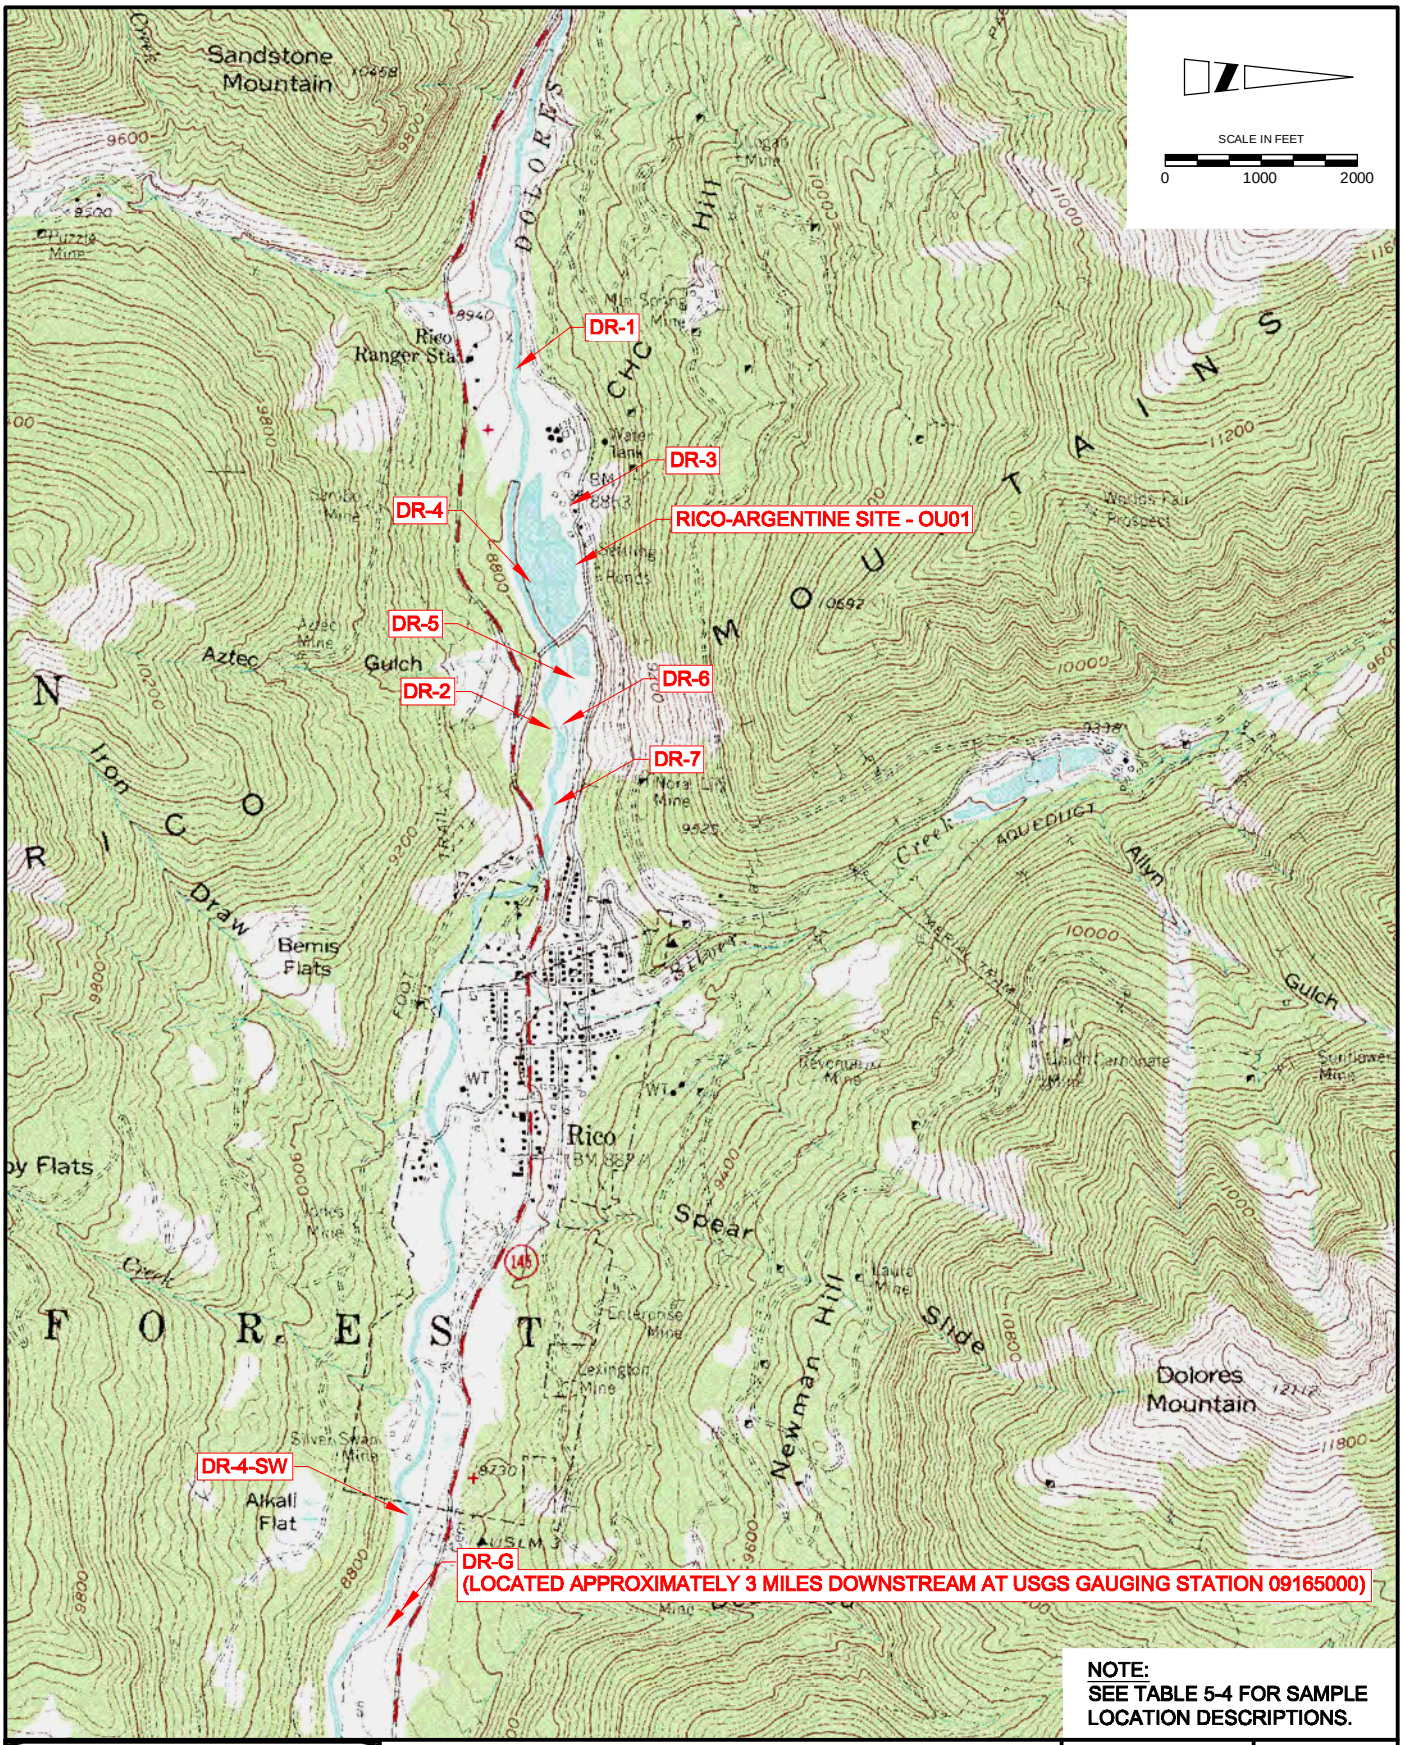

NOTE:
SEE TABLE 5-4 FOR SAMPLE LOCATION DESCRIPTIONS.

AECOM

AECOM Technical Services, Inc.
717 17th ST., SUITE 2600
DENVER, COLORADO 80202
T 303.228.3000 F 303.228.3001
www.aecom.com

RICO-ARGENTINE SITE - OU01
REMOVAL ACTION WORK PLAN

SURFACE WATER SAMPLING STATIONS

AECOM PROJECT NO.
60157757

FIGURE
5-3

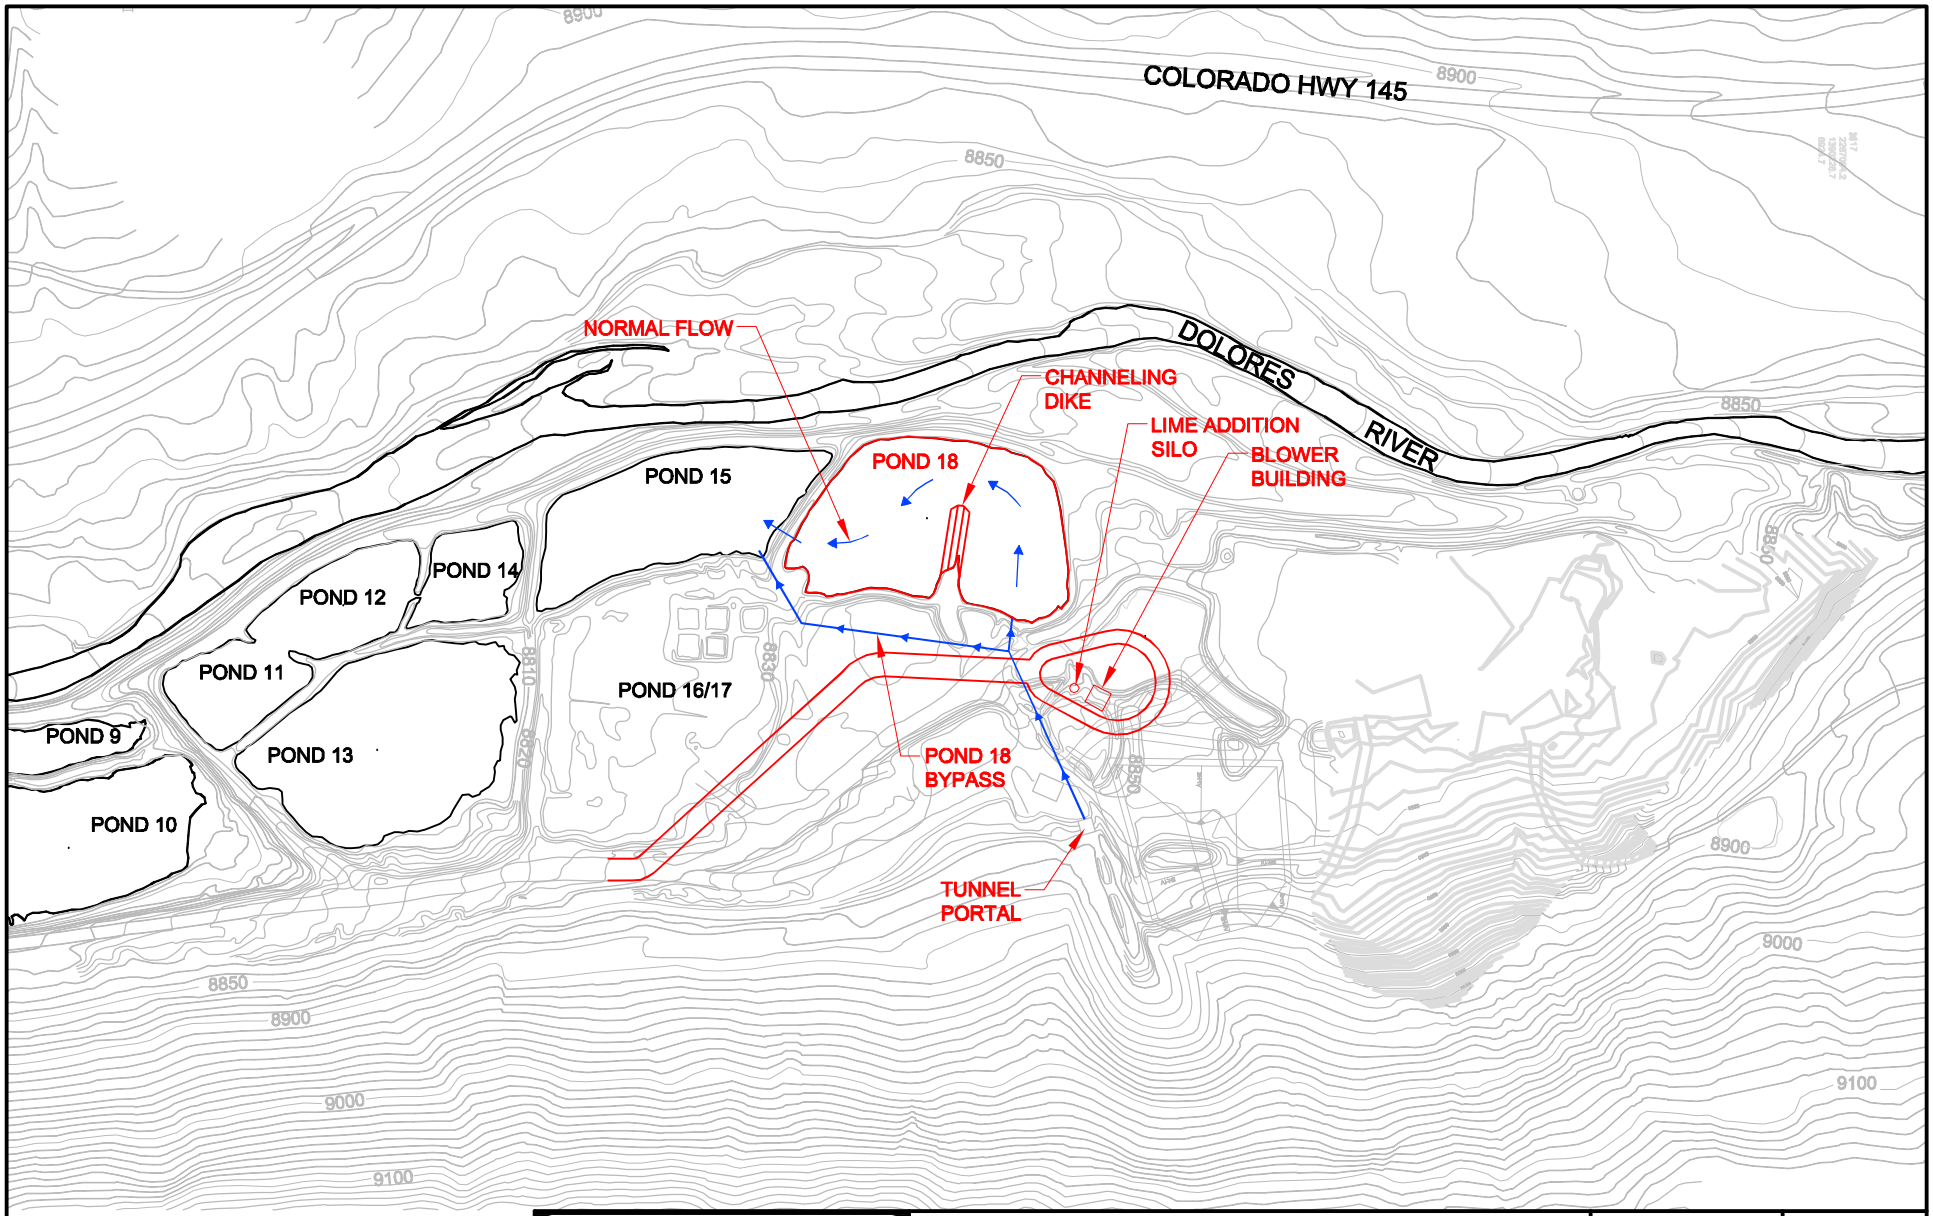

SCALE IN FEET

0 150 300

AECOM

AECOM Technical Services, Inc.
717 17th ST., SUITE 2600
DENVER, COLORADO 80202
T 303.228.3000 F 303.228.3001
www.aecom.com

RICO-ARGENTINE SITE - OU01
REMOVAL ACTION WORK PLAN

POND CONFIGURATION & FLOW SEQUENCE
ALTERNATIVE 1

AECOM PROJECT NO.
60157757

FIGURE
5-4

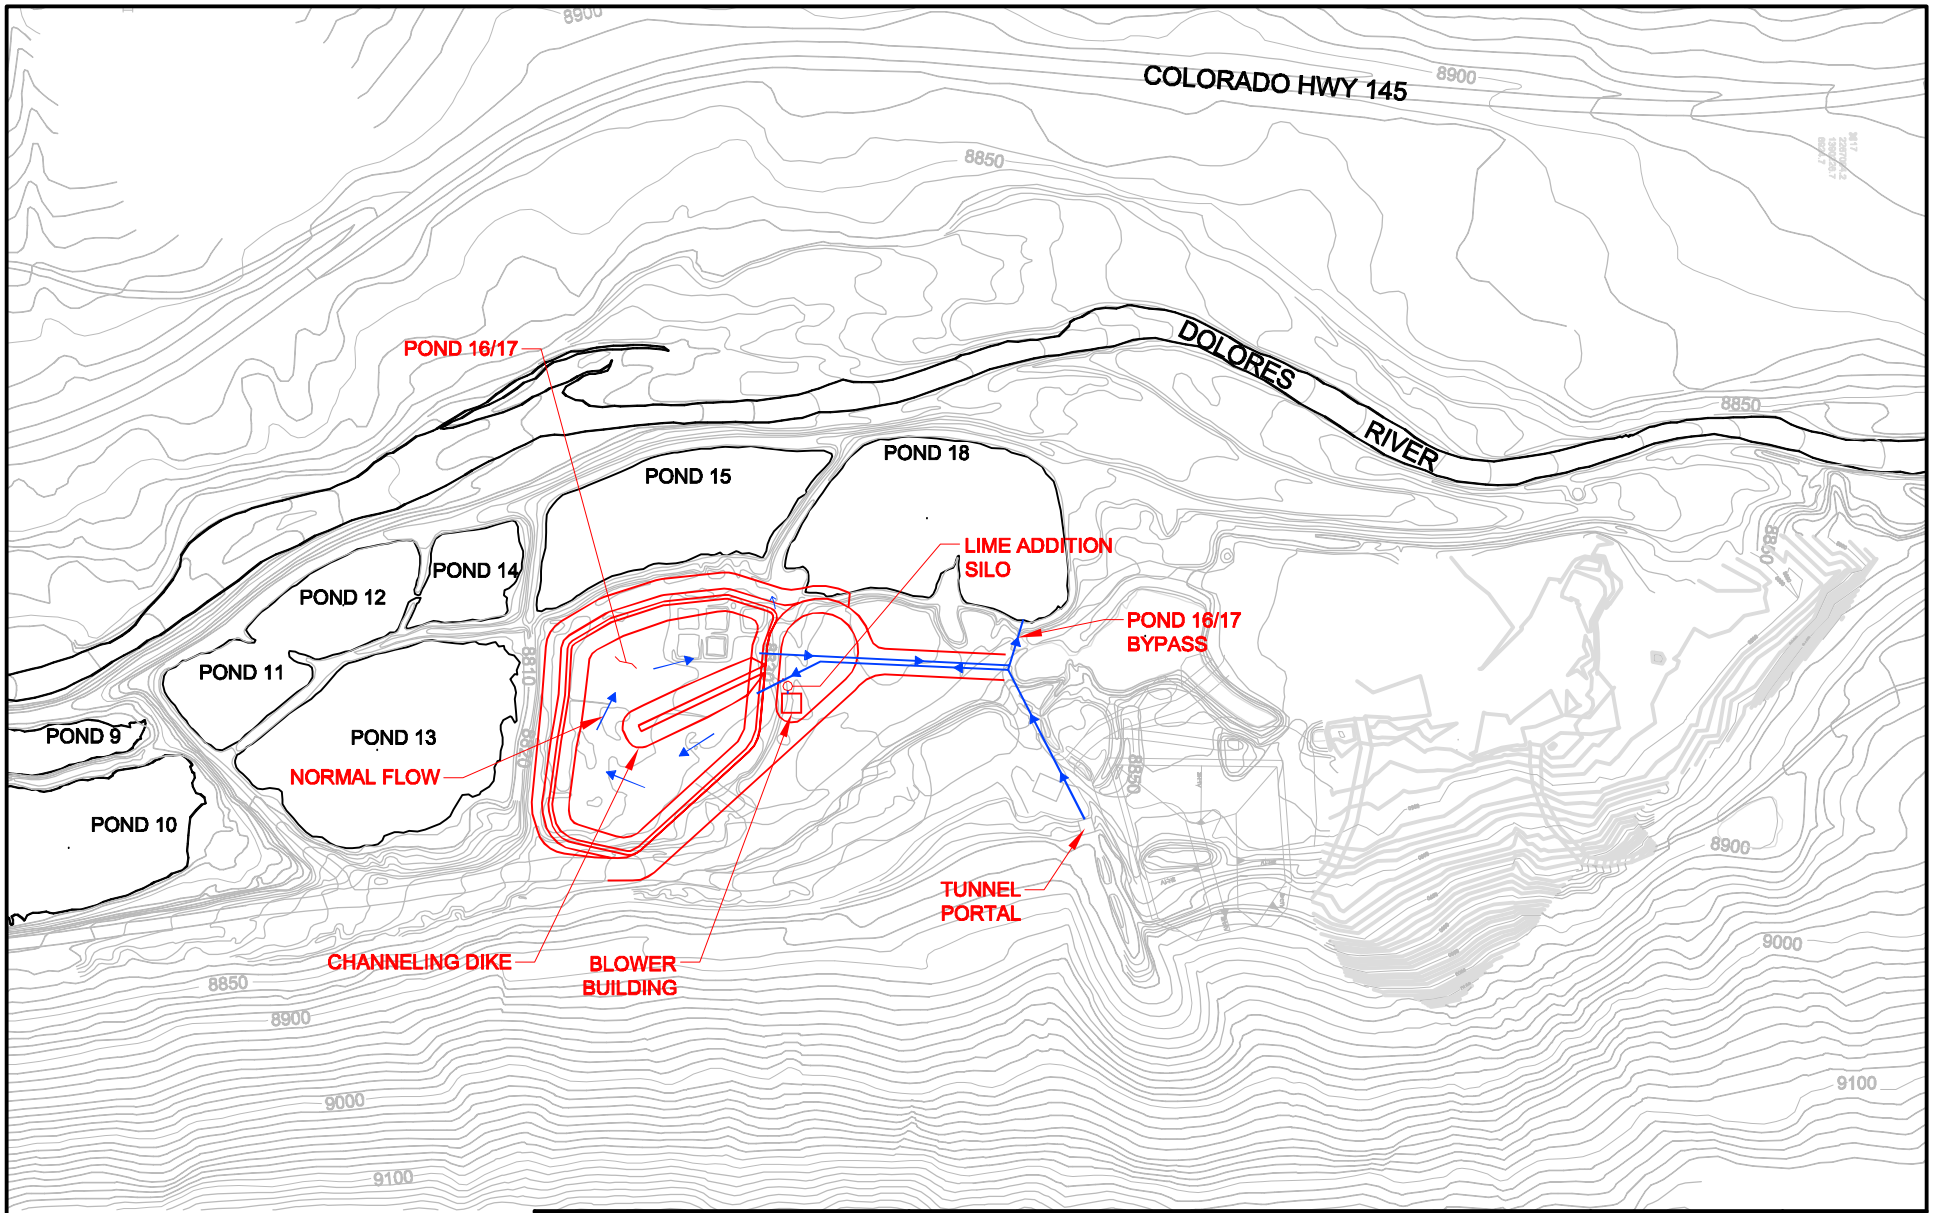

SCALE IN FEET

0 150 300

AECOM

AECOM Technical Services, Inc.
717 17th ST., SUITE 2600
DENVER, COLORADO 80202
T 303.228.3000 F 303.228.3001
www.aecom.com

RICO-ARGENTINE SITE - OU01
REMOVAL ACTION WORK PLAN

POND CONFIGURATION & FLOW SEQUENCE
ALTERNATIVE 2

AECOM PROJECT NO.
60157757

FIGURE
5-5