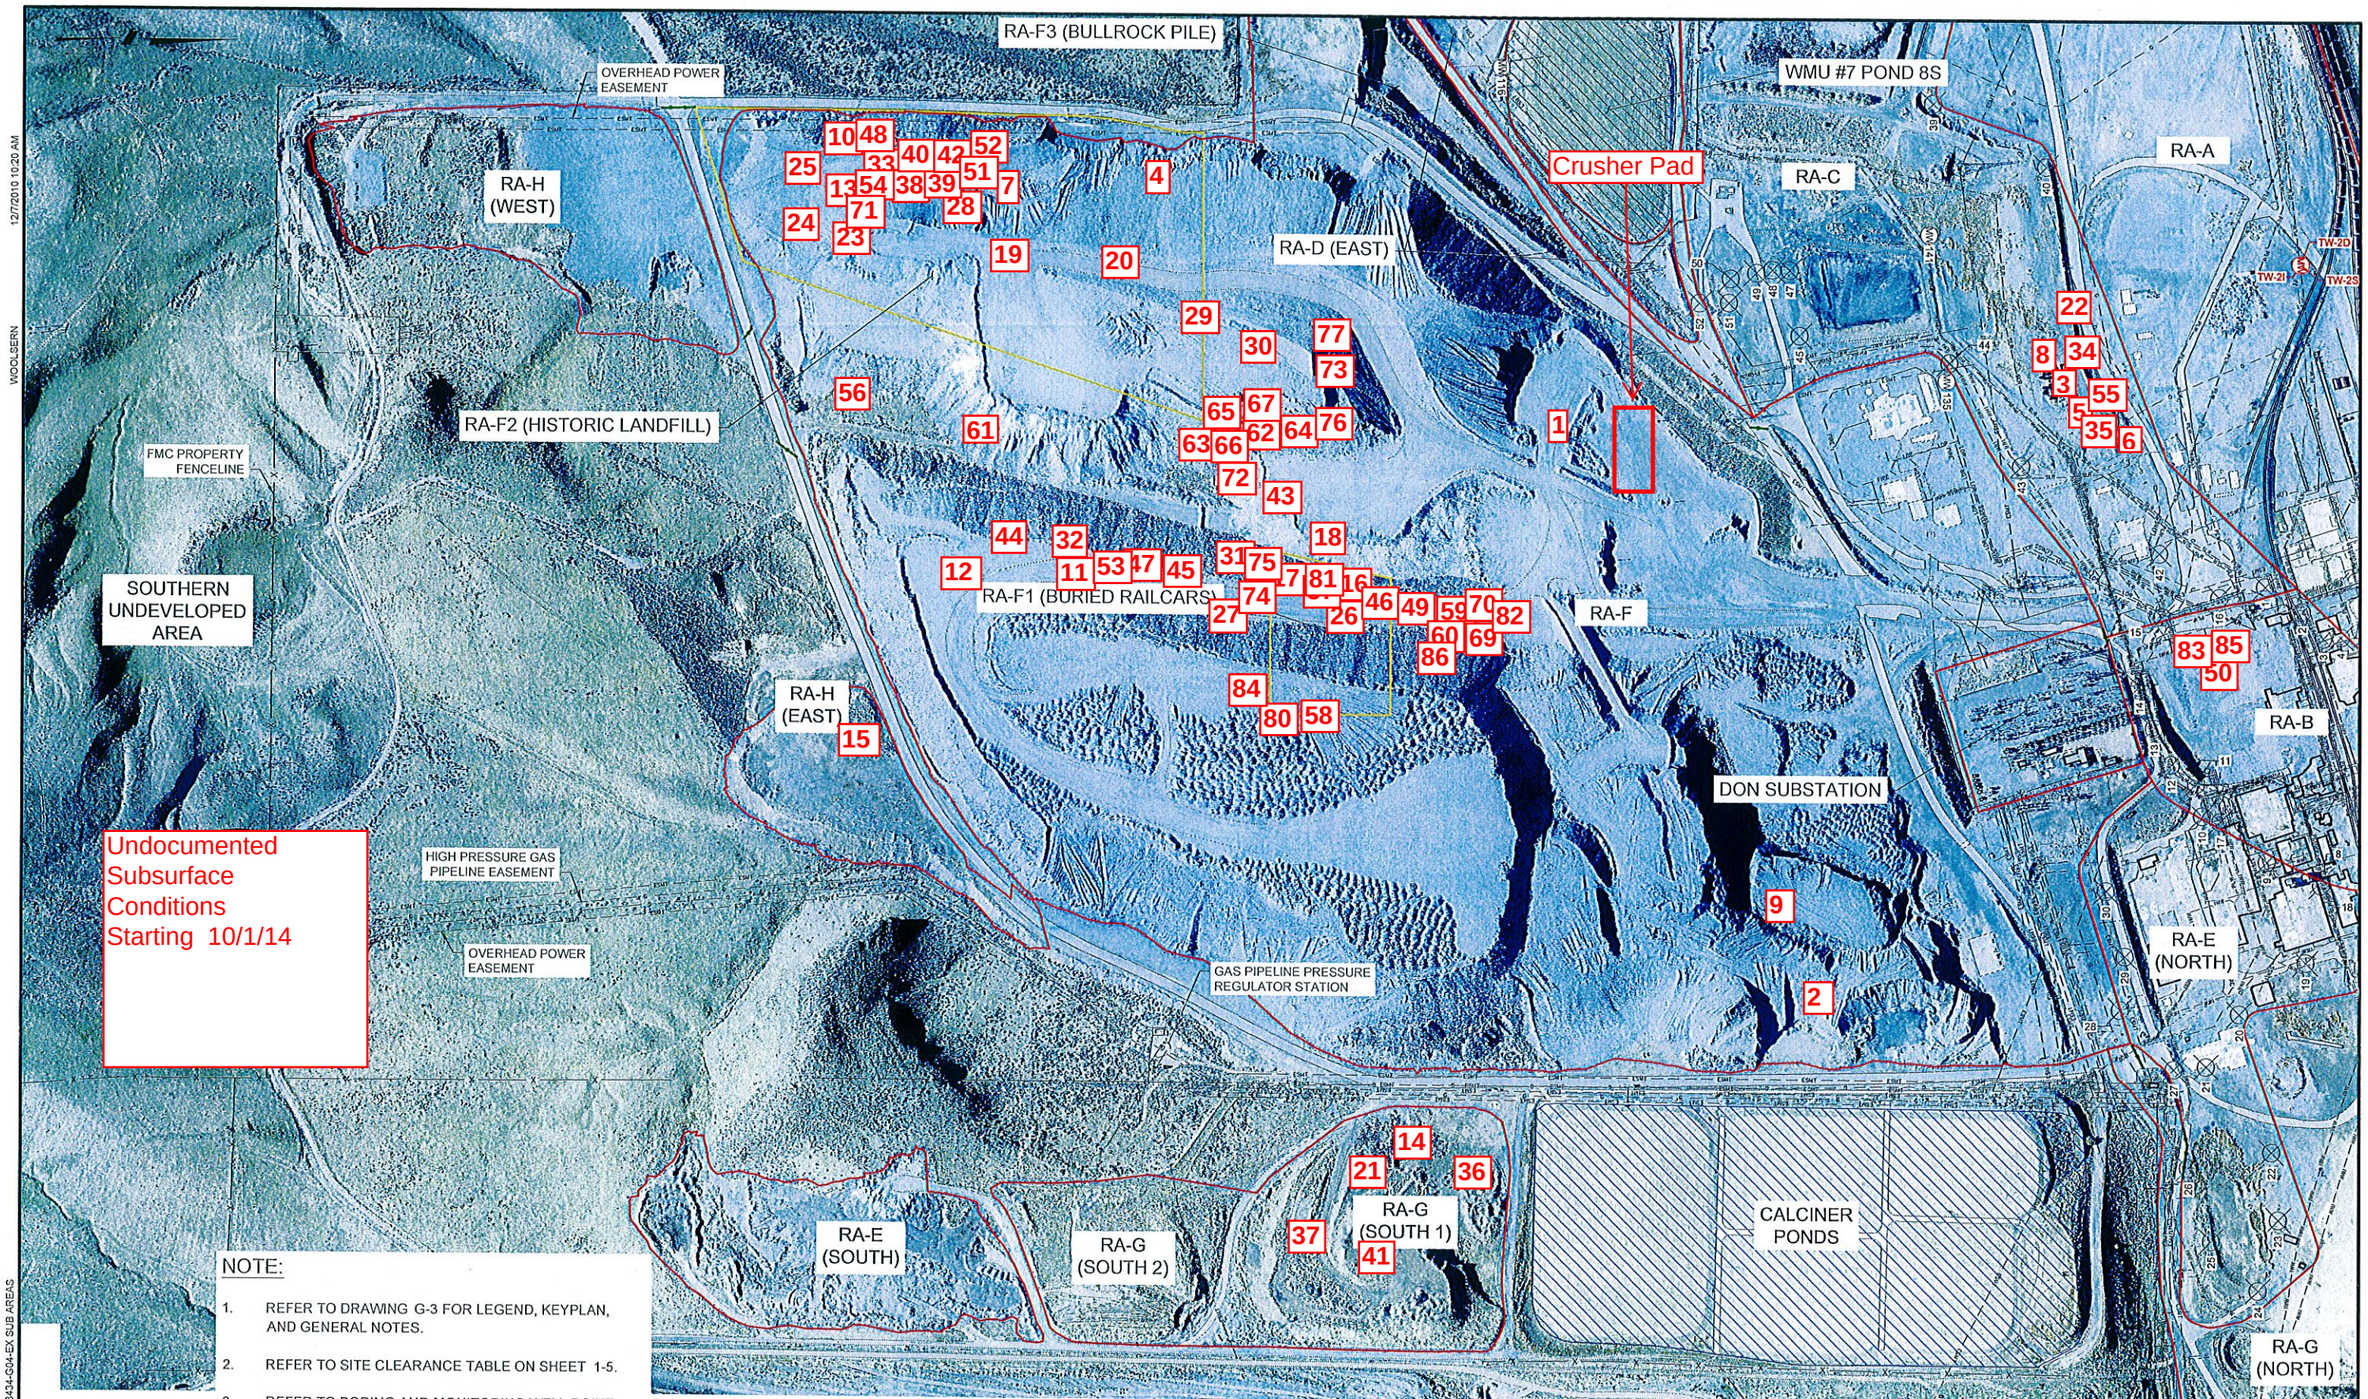

NOTE:

1. REFER TO DRAWING G-3 FOR LEGEND, KEYPLAN, AND GENERAL NOTES.
2. REFER TO SITE CLEARANCE TABLE ON SHEET 1-5.
3. REFER TO BORING AND MONITORING WELL POINT TABLE ON DRAWING G-4 FOR WELLS TO BE RAISED OR ABANDONED.

REV	DATE	BY	DESCRIPTION
B	06-02-2014	RNW	FINAL SITE-WIDE GRADING PHASE
A	03-03-2014	JTV	30% SUBMITTAL

SCALE: AS NOTED

WARNING: 0 ½ 1 — IF THIS BAR DOES NOT MEASURE 1" THEN DRAWING IS NOT TO SCALE

DESIGNED J. DIXON
DRAWN J VERNER
CHECKED C TOMLINSON

PRELIMINARY DESIGN PHASE - 06-02-2014

NOT FOR CONSTRUCTION

This document is an interim document and not suitable for construction. As an interim document, it may contain data that is potentially inaccurate or incomplete and is not to be relied upon without the express written consent of the preparer.

MWH

FMC

PROJECT LOCATION: POCATELLO, IDAHO

FMC OU REMEDIAL DESIGN

EXISTING SITE CONDITIONS - AREA 1

DRAWING 1-2

C:\pwworkdir\dms05210\10503434-G04-EX SUB AREAS

12/7/2010 10:20 AM

WOOLSERN