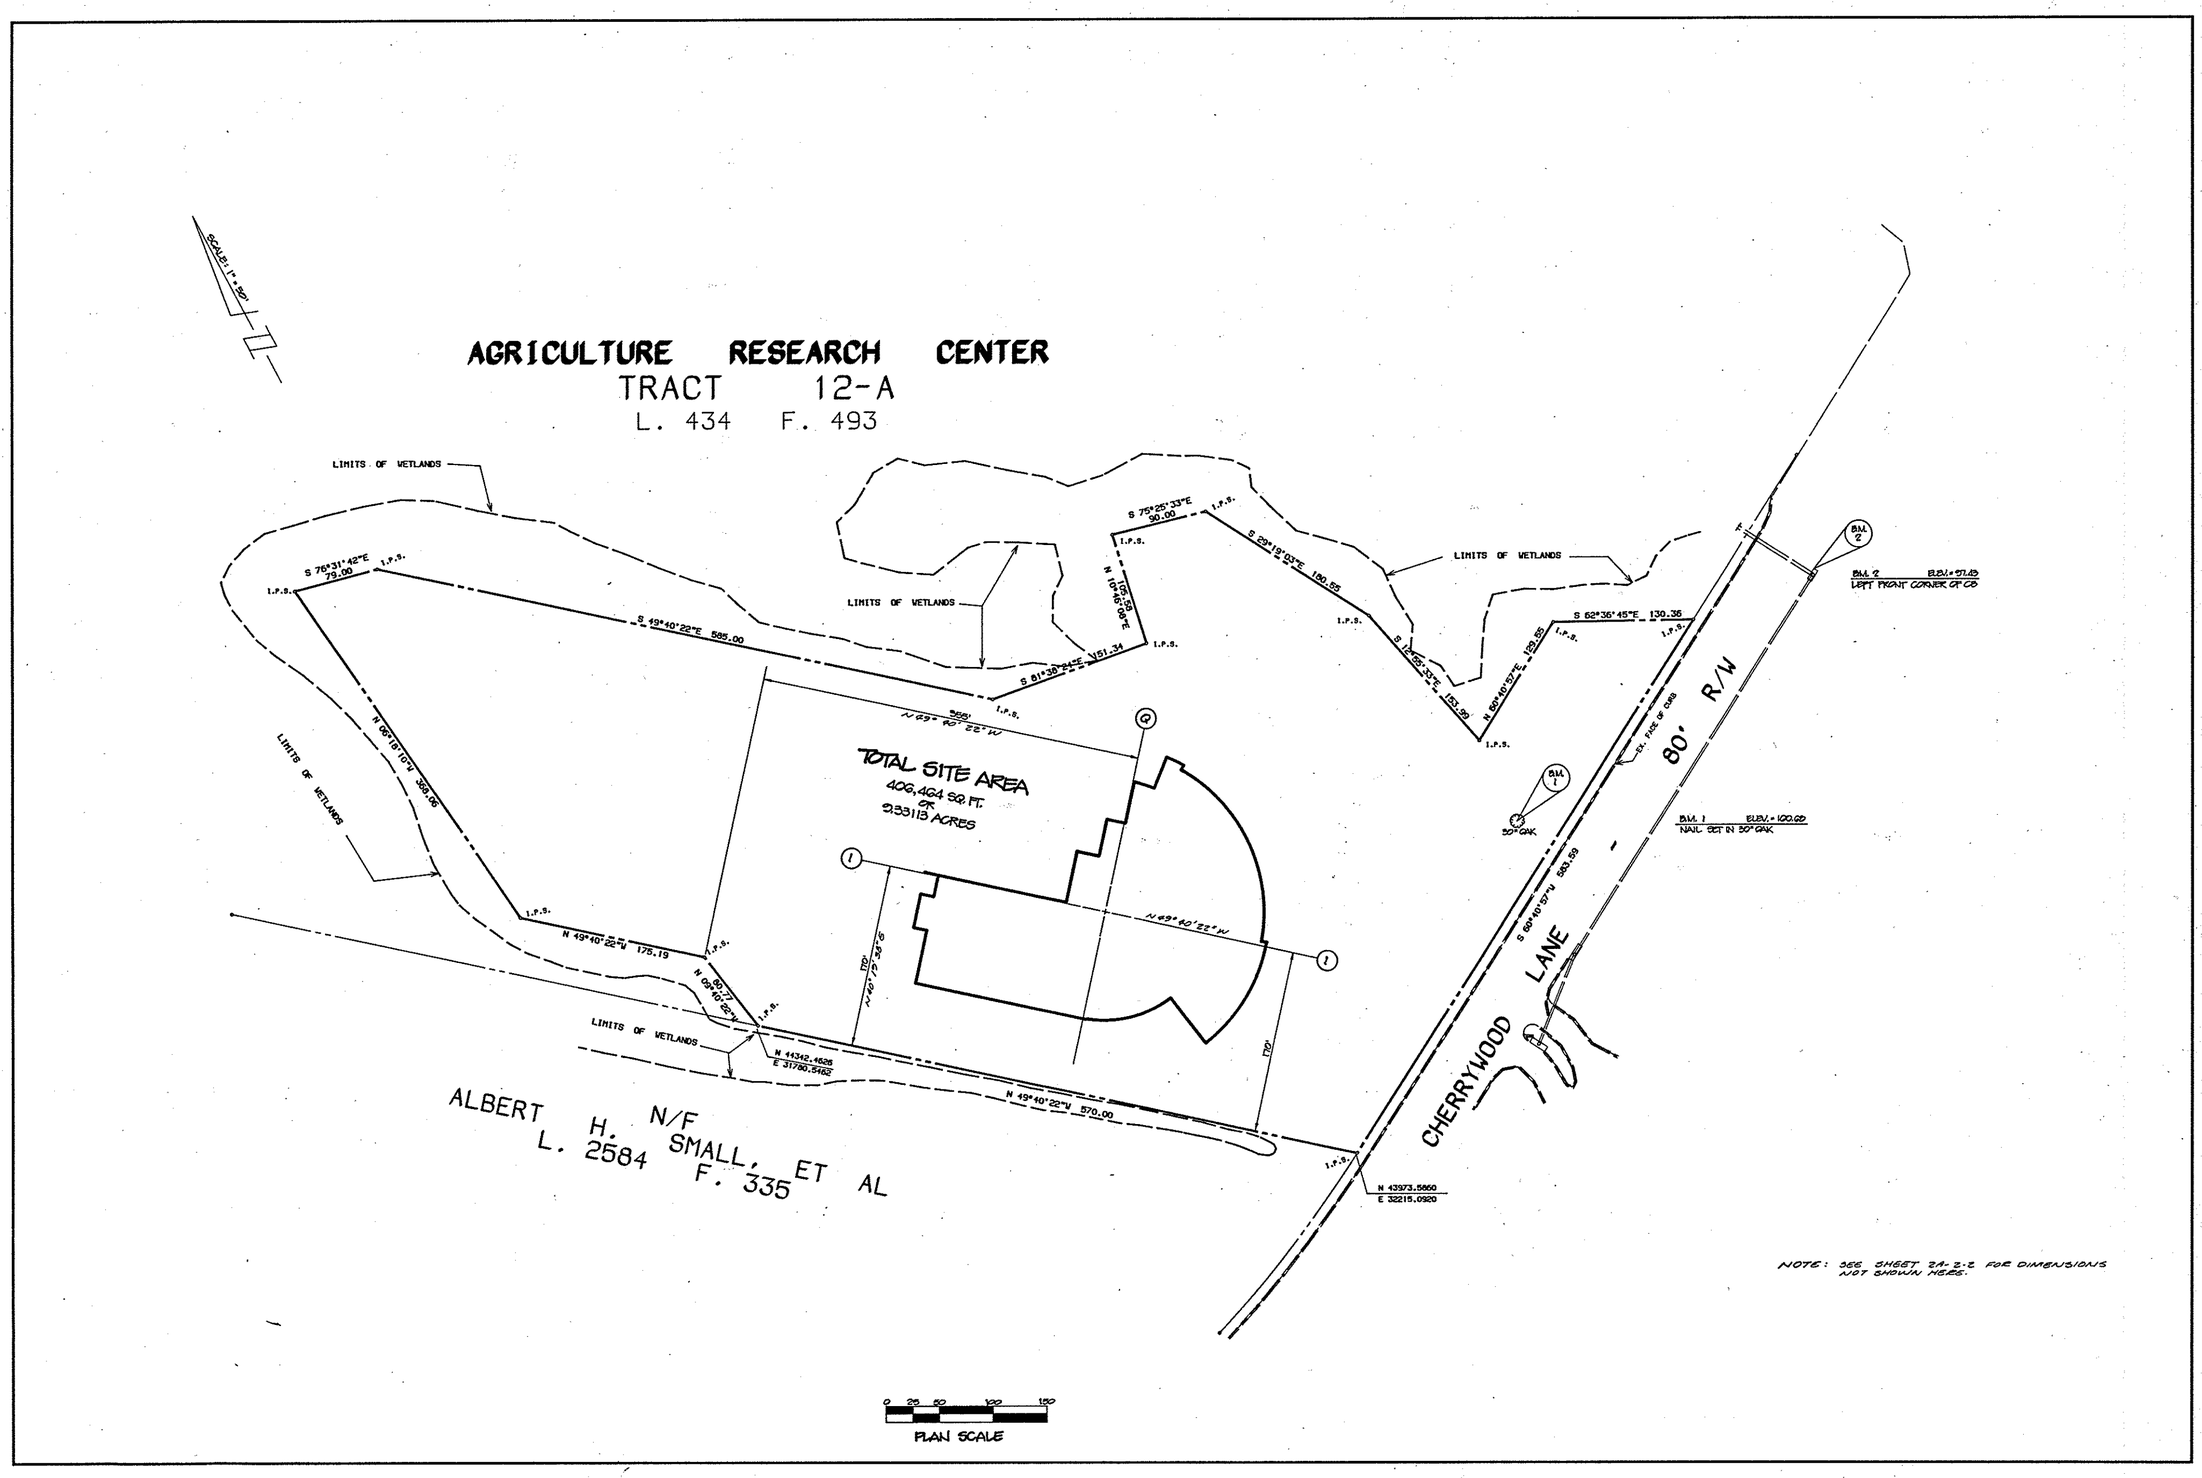

NEW UNITED STATES COURTHOUSE

Southern Division, District of Maryland
Prince Georges County, Maryland

SEAL

ARCHITECTURE, PLANNING & COURT PROGRAMMING
Hellmuth, Obata & Kassabaum, P.C.
Washington, DC

M.E.P. ENGINEERING
Joseph R. Loring & Associates, Inc.
Washington, DC

ELEVATOR CONSULTANT
Lerch, Bates & Associates, Inc.
Crofton, MD

SECURITY/CODE CONSULTANT
Gage-Babcock & Associates, Inc.
Vienna, VA

STRUCTURAL ENGINEERING
Rolf Designers
Washington, DC

CIVIL ENGINEERING
Patton, Harris, Rust & Associates, P.C.
Rockville, MD

COST CONSULTANT
Hanscomb Associates, Inc.
Alexandria, VA

AUDIO/VISUAL CONSULTANT
Wrightson, Johnson, Haddon & Williams, Inc.
Dallas, TX

DATE ISSUED: 4/20/92

DATE	REVISIONS	NO.
5/28/91	ISSUED FOR BIDS	
2/26/92	100% REVIEW	
4/20/92	ISSUED FOR BID	

GENERAL SERVICES ADMINISTRATION
PUBLIC BUILDINGS SERVICES
NATIONAL CAPITAL REGION

A/E FIRM:	Hellmuth, Obata & Kassabaum, PC
A/E JOB NUMBER:	B329
BUILDING NAME	U. S. Courthouse: Southern Division, MD
BUILDING ADDRESS	6900 Cherrywood Lane
	Greenbelt, Maryland
BUILDING NUMBER	MD023322
PROJECT DESCRIPTION	Construct Foundation
PROJECT NUMBER	MMD06013
DRAWN BY	BLF
CKD BY:	RST
DATE:	6-17-9
DRAWING TITLE	SITE LAYOUT PLAN
DRAWING TYPE	
DRAWING NUMBER	2 (TYPE) 2 (SERIES) 1 (SEQUENCE)
A-E CONTRACT NUMBER	GS-11P90EGC0118
CONSTRUCTION	GS-11P92MKC0062

7300-1-0

6