NOTES:

1. SIDEWALK, PLAZA, & PLANTING AREA LAYOUT & MATERIALS ARE SHOWN ON ZS-1, ZS-2 & ZS-3 SERIES DRAWINGS.
2. DIMENSIONS SHOWN ARE TO THE FACE OF CURB, FACE OF WALL, EDGE OF PAVEMENT OR COLUMN LINE UNLESS OTHERWISE NOTED.
3. DIMENSIONS SHOWN FOR RADIAL PARKING WITHIN THE LOT NORTHEAST OF THE BUILDING ARE MEASURED ALONG THE SHORTEST RADIUS AT EITHER THE FRONT OR BACK OF THE PARKING SPACE.
4. FOR HORIZONTAL DIMENSIONS OF RETAINING WALLS SEE PROFILES ON SHEET ZA-7-1.

CENTERLINE DATA

	DELTA/BEARING	RADIUS	LEN./DIST.	TANGENT	CHORD BEARING	CHORD DIST.
1	S 29°19'03"E		55.94			
2	041°42'06"	198.00	144.11	75.41	S 08°28'00"E	140.95
3	090°37'09"	197.00	311.58	199.14	S 32°55'31"E	280.10
4	S 76°14'22"E		32.58			
5	028°34'00"	210.00	104.70	53.46	S 63°57'22"E	103.62
6	S 49°40'22"E		113.19			
7	S 49°28'12"W		113.50			
8	045°57'06"	310.50	249.02	131.64	S 17°33'15"E	242.40
9	S 84°34'42"E		113.50			
10	S 49°40'22"E		38.54			
11	017°05'32"	100.00	29.83	15.03	S 58°13'08"E	29.72
12	S 49°40'22"E		72.60			
13	S 40°19'38"W		229.07			
14	087°37'08"	38.00	57.87	36.78	S 66°19'32"E	52.09
15	S 49°40'22"E		251.61			

LEGEND

- LIGHT DUTY ASPHALT PAVEMENT
- HEAVY DUTY ASPHALT PAVEMENT
- CONCRETE PAVEMENT
- STANDARD CURB & GUTTER
- REVERSE CURB & GUTTER
- HEADER CURB
- SPECIAL CURB
- PC — POINT OF CURVATURE ON CURB GUTTER OR PAVEMENT
- L-4 — COLUMN LINE DESIGNATION
- 3 — CENTERLINE COURSE DESIGNATION
- HC — HANDICAP
- SPS — SPACES
- CONC. — CONCRETE
- S/W — SIDEWALK
- 15'R — 15' RADIUS
- R(VR) — RADIUS

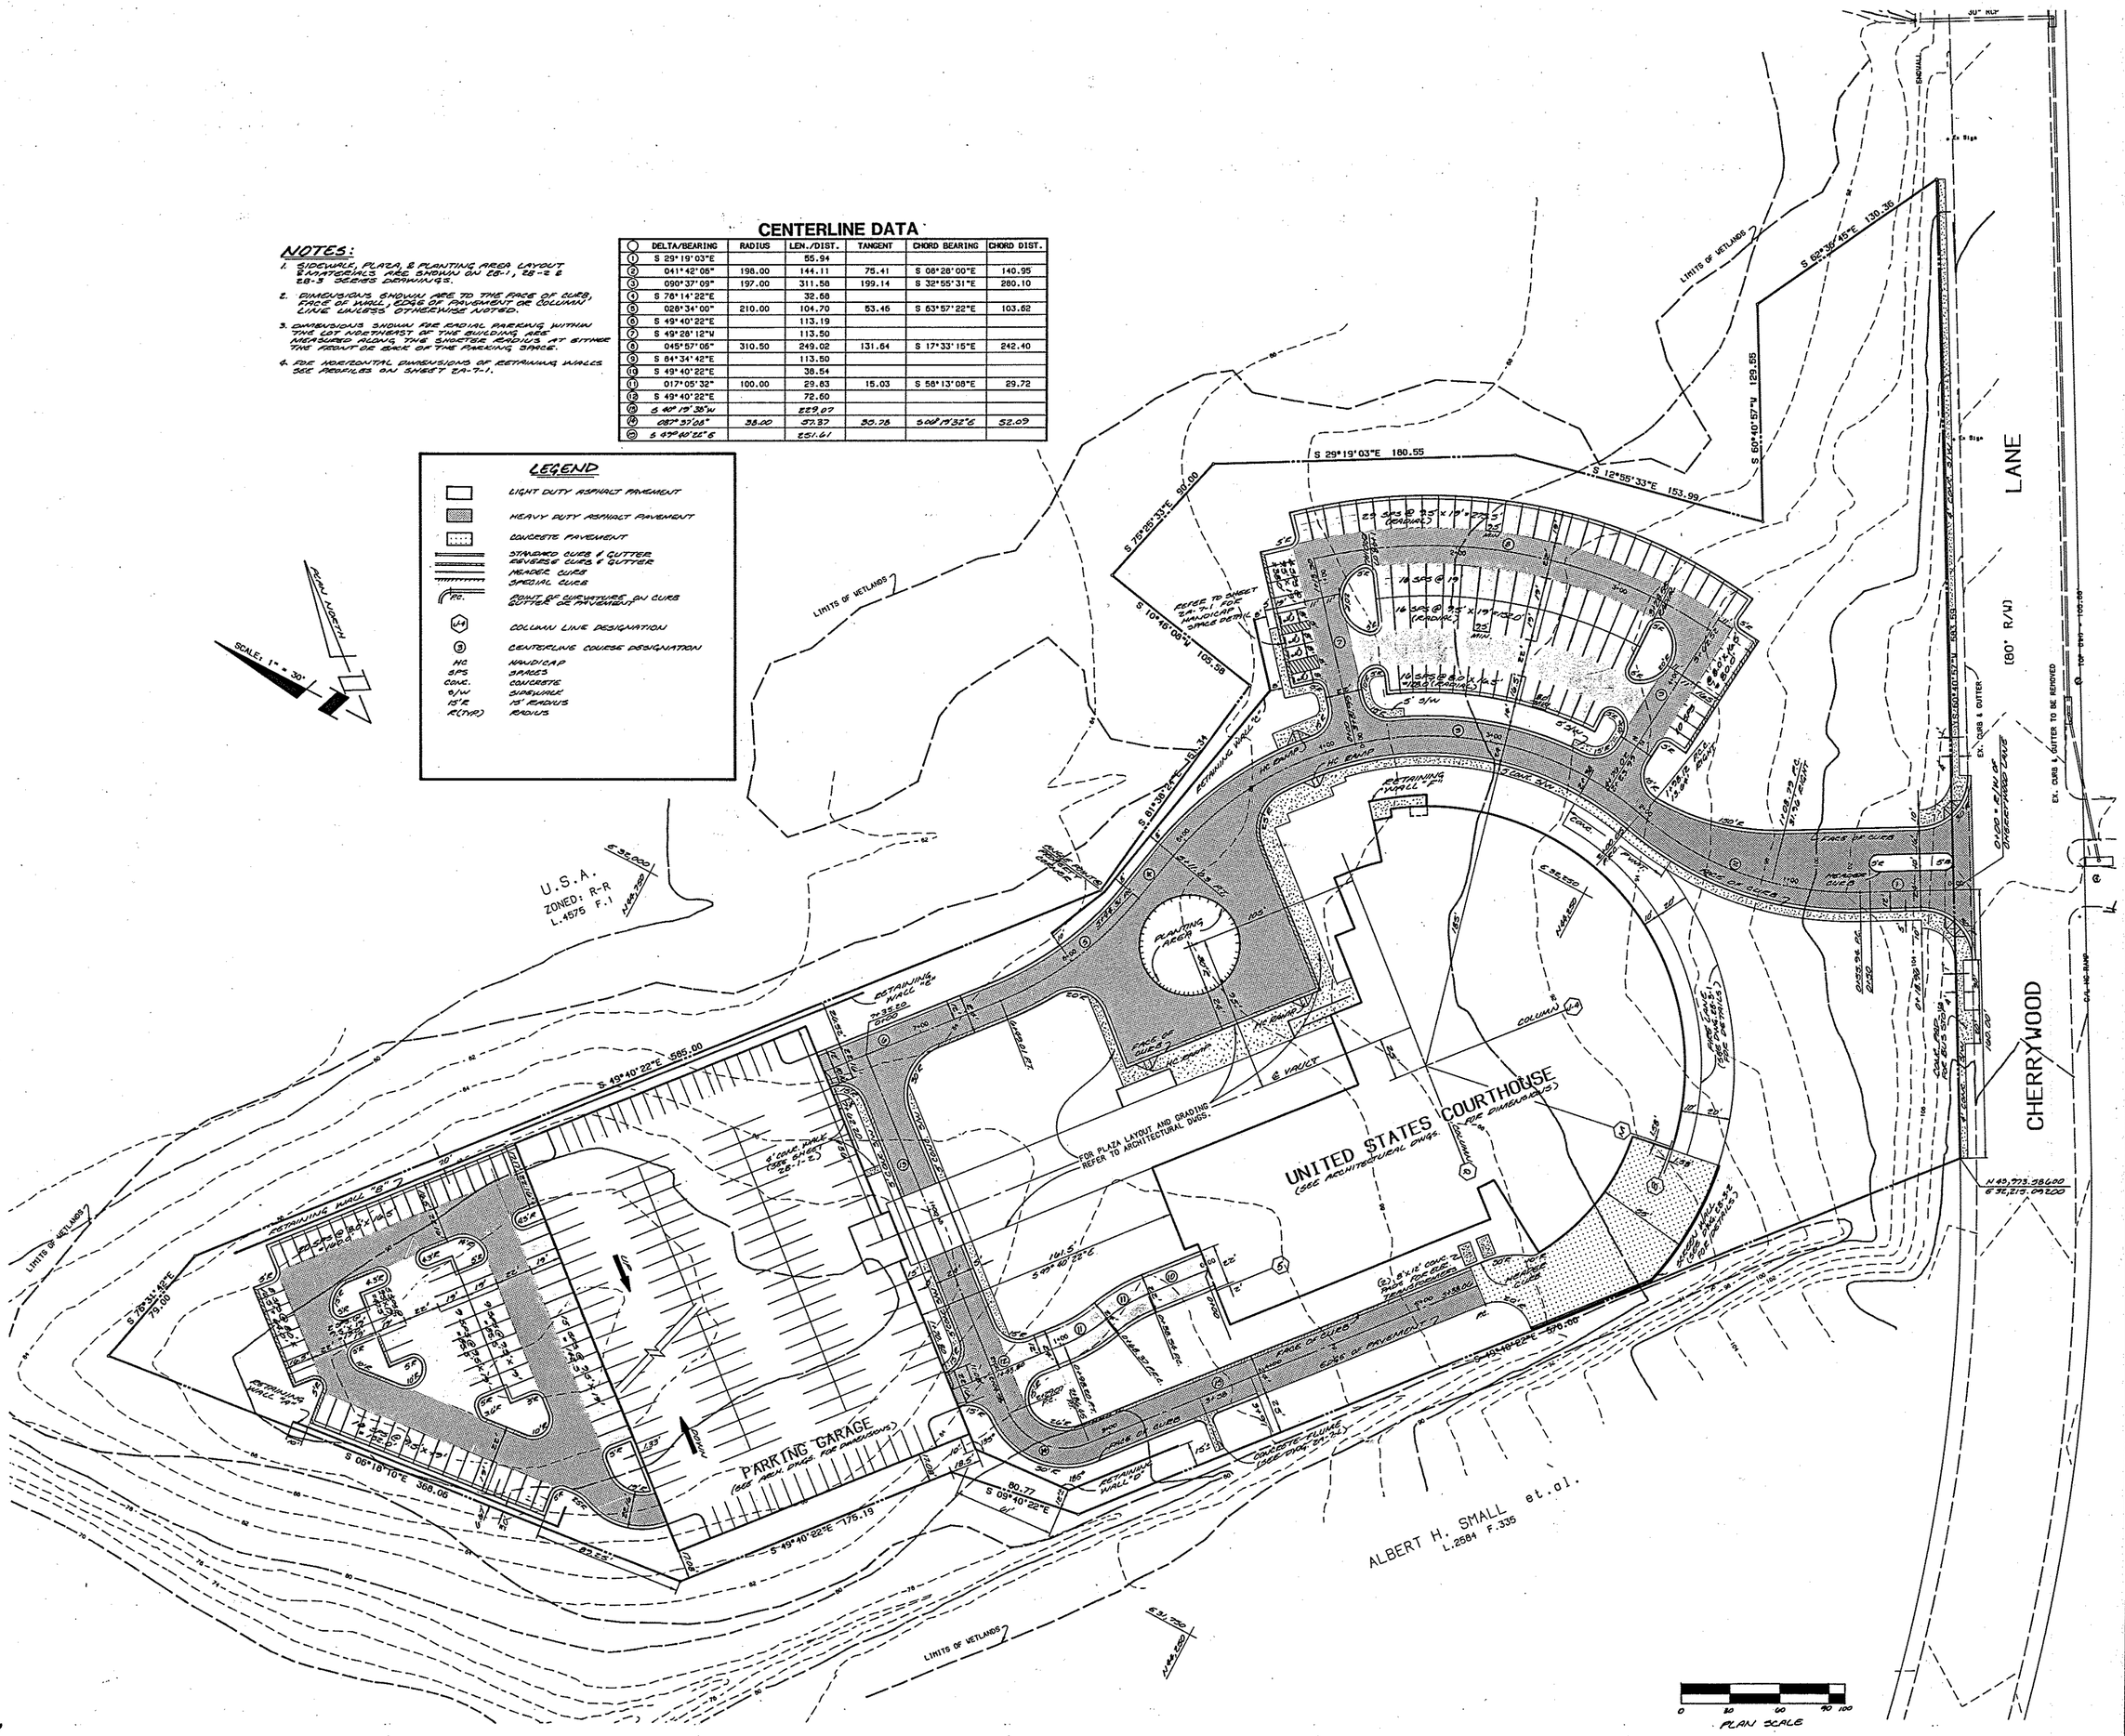

NEW UNITED STATES COURTHOUSE

Southern Division, District of Maryland
Prince Georges County, Maryland

ARCHITECTURAL, PLANNING & COURT PROGRAMMING
Hellmuth, Obata & Kassabaum, P.C.
Washington, DC

M.E.P., F.P., CONSULTANT
Cosentini Associates, Inc.
Washington, DC

ELEVATOR CONSULTANT
Lerch, Bates & Associates, Inc.
Cepkin, MD

SECURITY/ACCESS CONSULTANT
Vitaris Associates, Inc.
Vienna, VA

STRUCTURAL ENGINEERING
Ove Arup
Washington, DC

CIVIL ENGINEERING
Parsons, Brinckerhoff, Quade & Douglas, P.C.
Rockville, MD

COST CONSULTANT
Hanscomb Associates, Inc.
Alexandria, VA

AUDIO/VISUAL CONSULTANT
Wightman, Johnson, Faddoul & Williams, Inc.
Dallas, TX

SEAL:

© Copyright 1992 Hellmuth, Obata & Kassabaum, PC

DATE ISSUED: 4/20/92

DATE	REVISION	NO.

GENERAL SERVICES ADMINISTRATION
PUBLIC BUILDINGS SERVICES
NATIONAL CAPITAL REGION

A/E FIRM:	Hellmuth, Obata & Kassabaum, PC	
A/E JOB NUMBER:	D229	
BUILDING — NAME	U. S. Courthouse: Southern Division, MD	
BUILDING — ADDRESS	6500 Cherrywood Lane Greenbelt, Maryland	
BUILDING — NUMBER	MD023222	
PROJECT — DESCRIPTION	Construct Superstructure	
PROJECT — NUMBER	NMD06013	
DRAWING — DRAWN BY	RLP	CKD BY: RET / DATE: 2/92
DRAWING — TITLE	**SITE LAYOUT PLAN**	
DRAWING — TYPE		
DRAWING — NUMBER	2A	2 / 2
	TYPE	SERIES / SEQUENCE
A-E CONTRACT NUMBER	GS-11P92EGC0118	
CONSTRUCTION CONTRACT NUMBER	GS-11P92MKC0082	