Libby OU7

1258912 - R8 SDMS

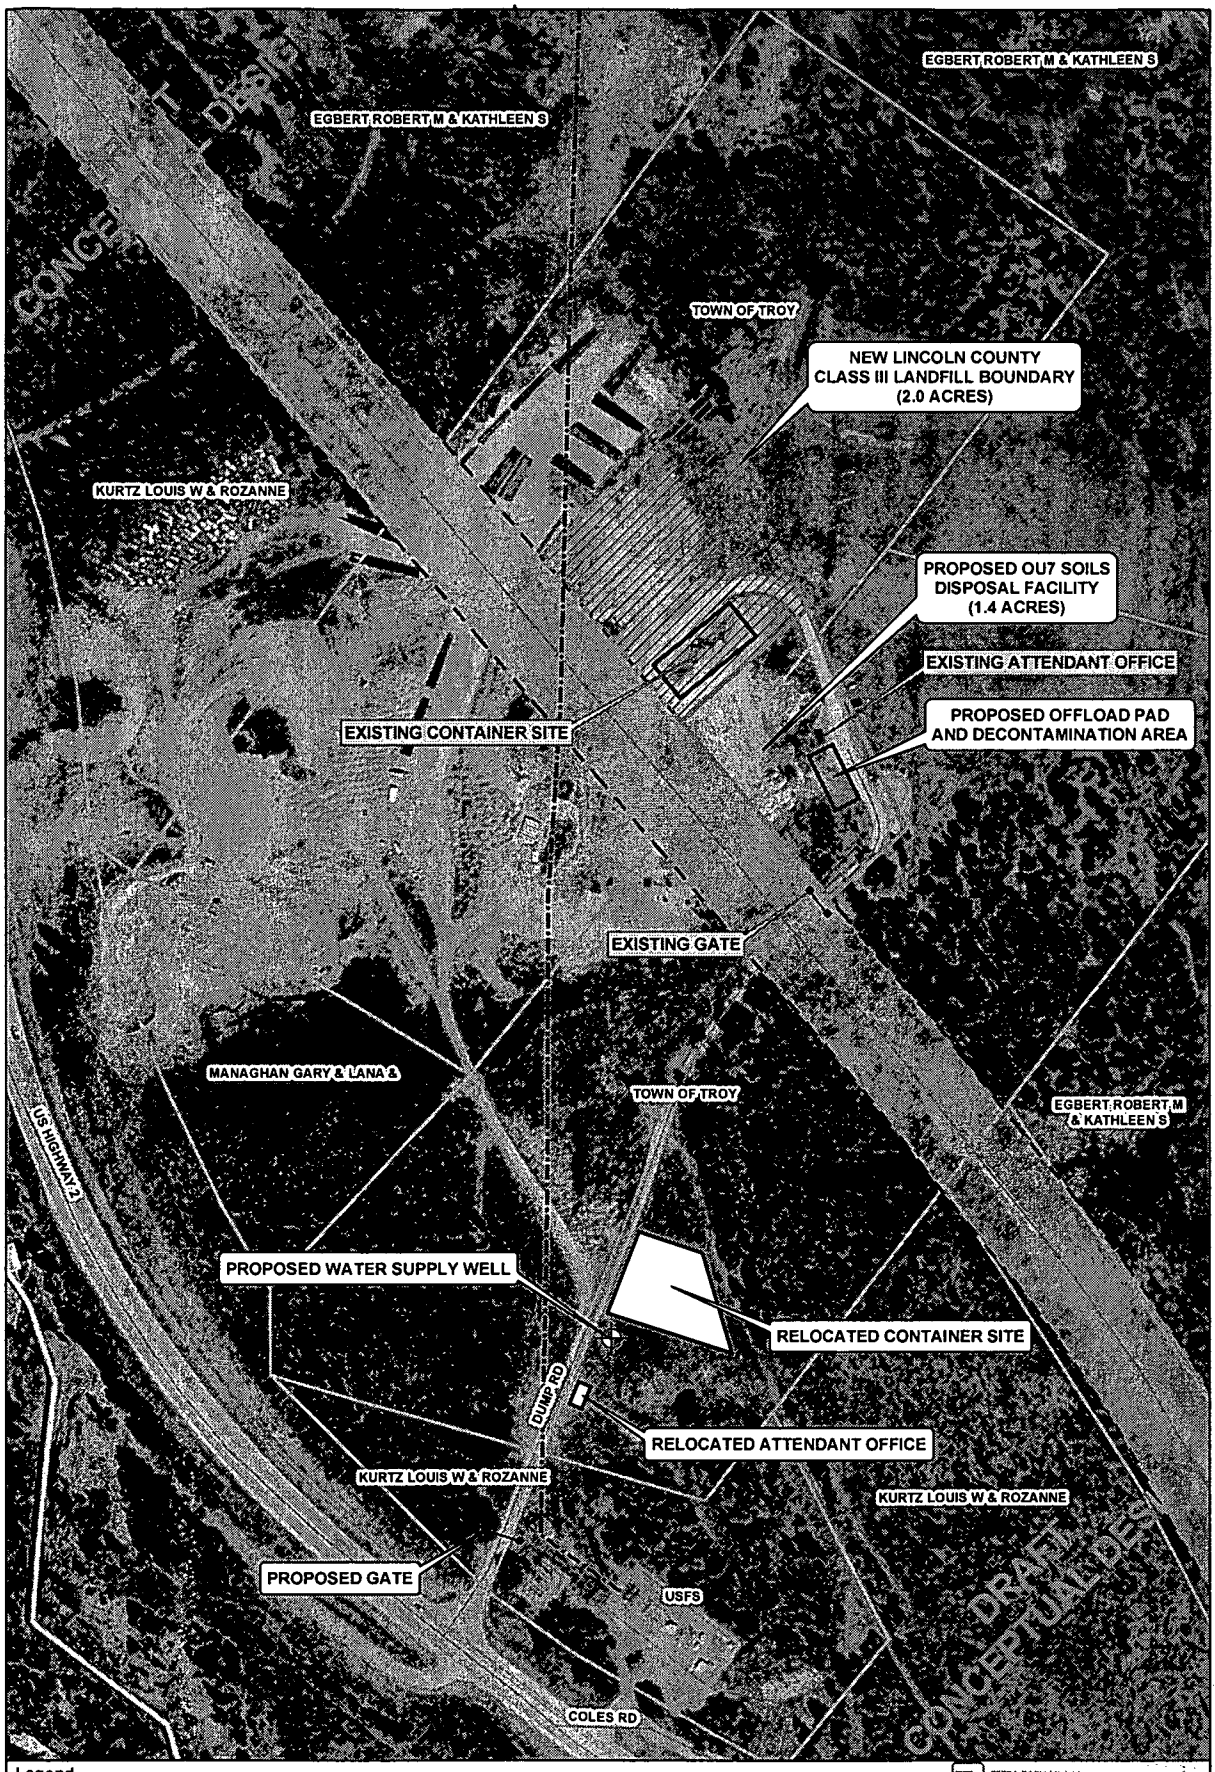

Legend

- OVERHEAD POWERLINE
- BNSF-RIGHT OF WAY
- PROPERTY BOUNDARY

N

0 400 Feet

TETRA TECH EM INC.

LIBBY ASBESTOS SUPERFUND SITE

PROPOSED OU7 SOILS DISPOSAL FACILITY
DRAFT CONCEPTUAL DESIGN

GIS map by DWH - TTEMI-HE
OU7_Landfill-Site_Draft_Conceptual_Design_052110.mxd

Libby OU7

1258912 - R8 SDMS

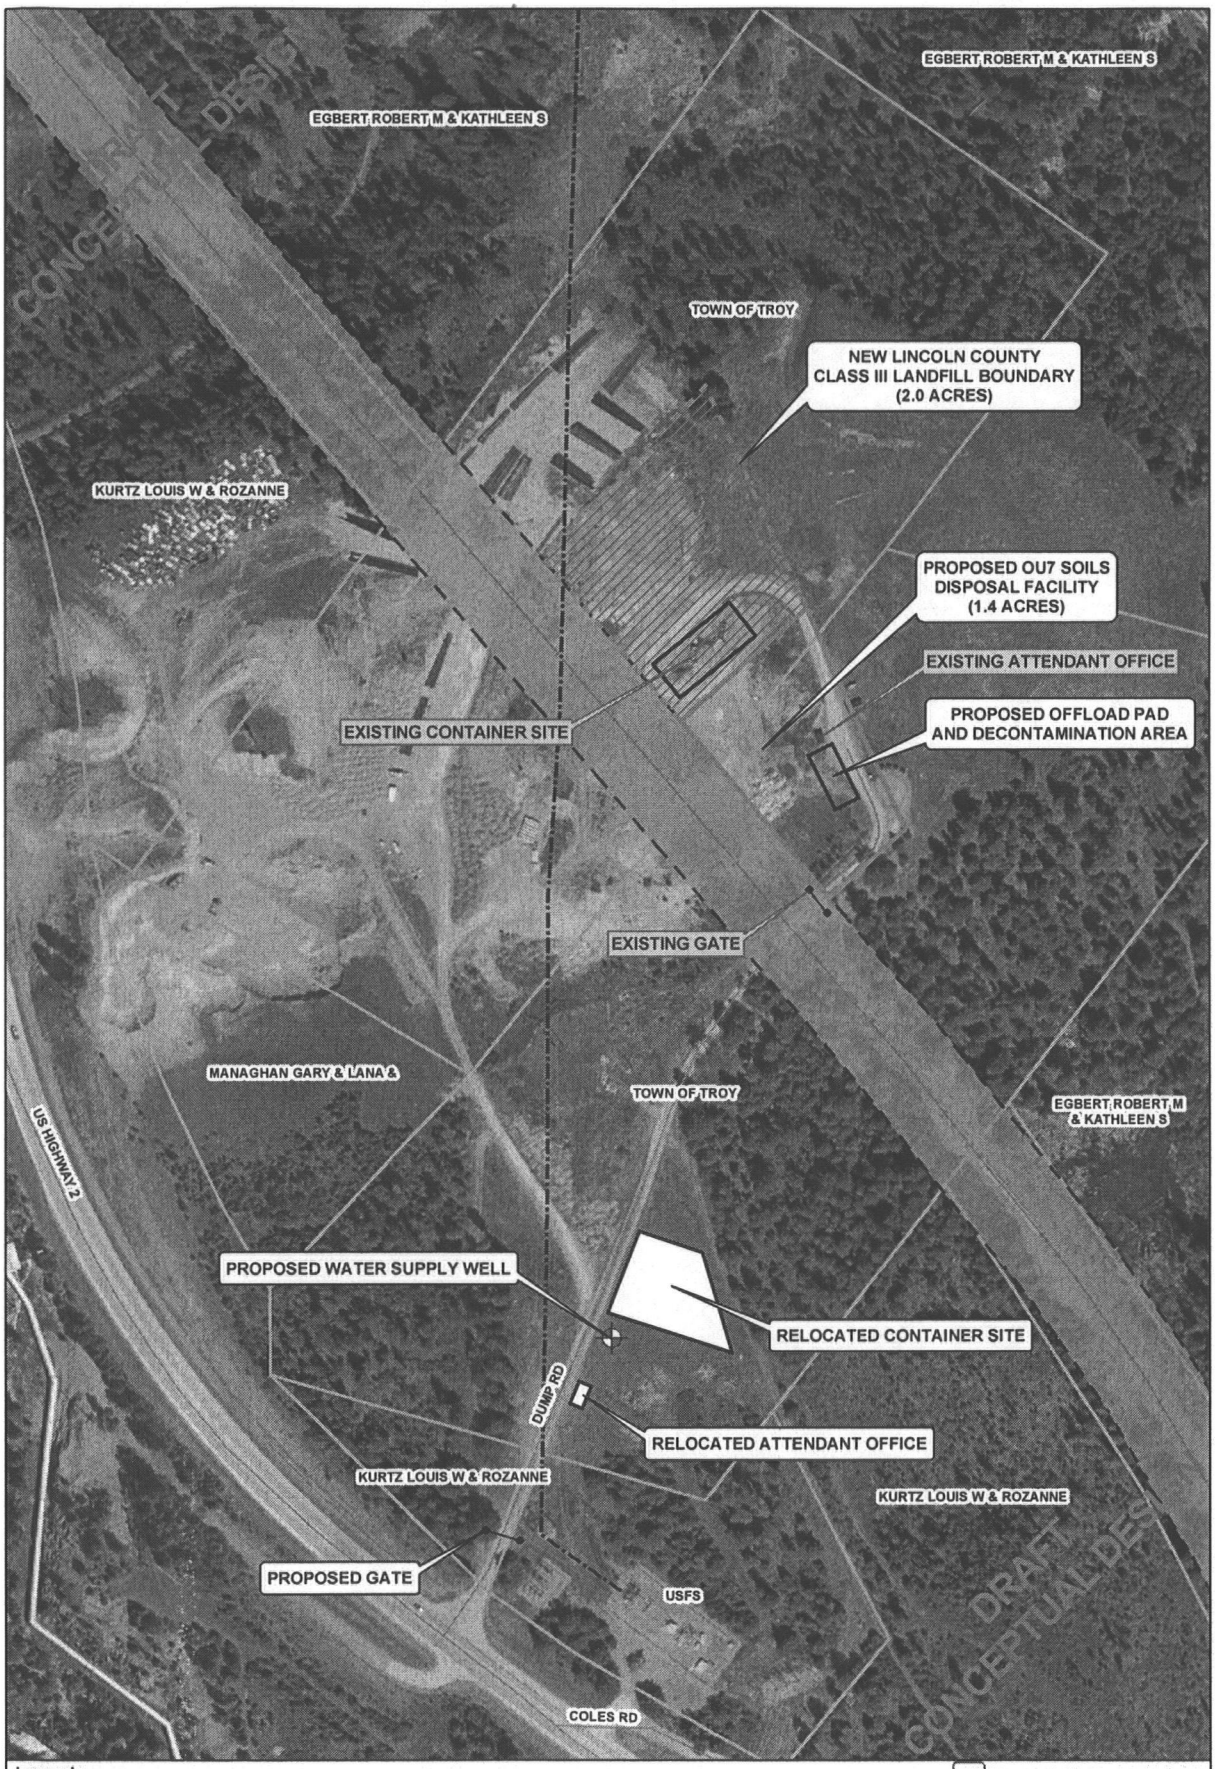

Legend

- OVERHEAD POWERLINE
- BNSF-RIGHT OF WAY
- PROPERTY BOUNDARY

N

0 400 Feet

TETRA TECH EM INC.

LIBBY ASBESTOS SUPERFUND SITE

PROPOSED OU7 SOILS DISPOSAL FACILITY
DRAFT CONCEPTUAL DESIGN

GIS map by DWH - TTEMI-HE
OU7_Landfill-Site_Draft_Conceptual_Design_052110.mxd