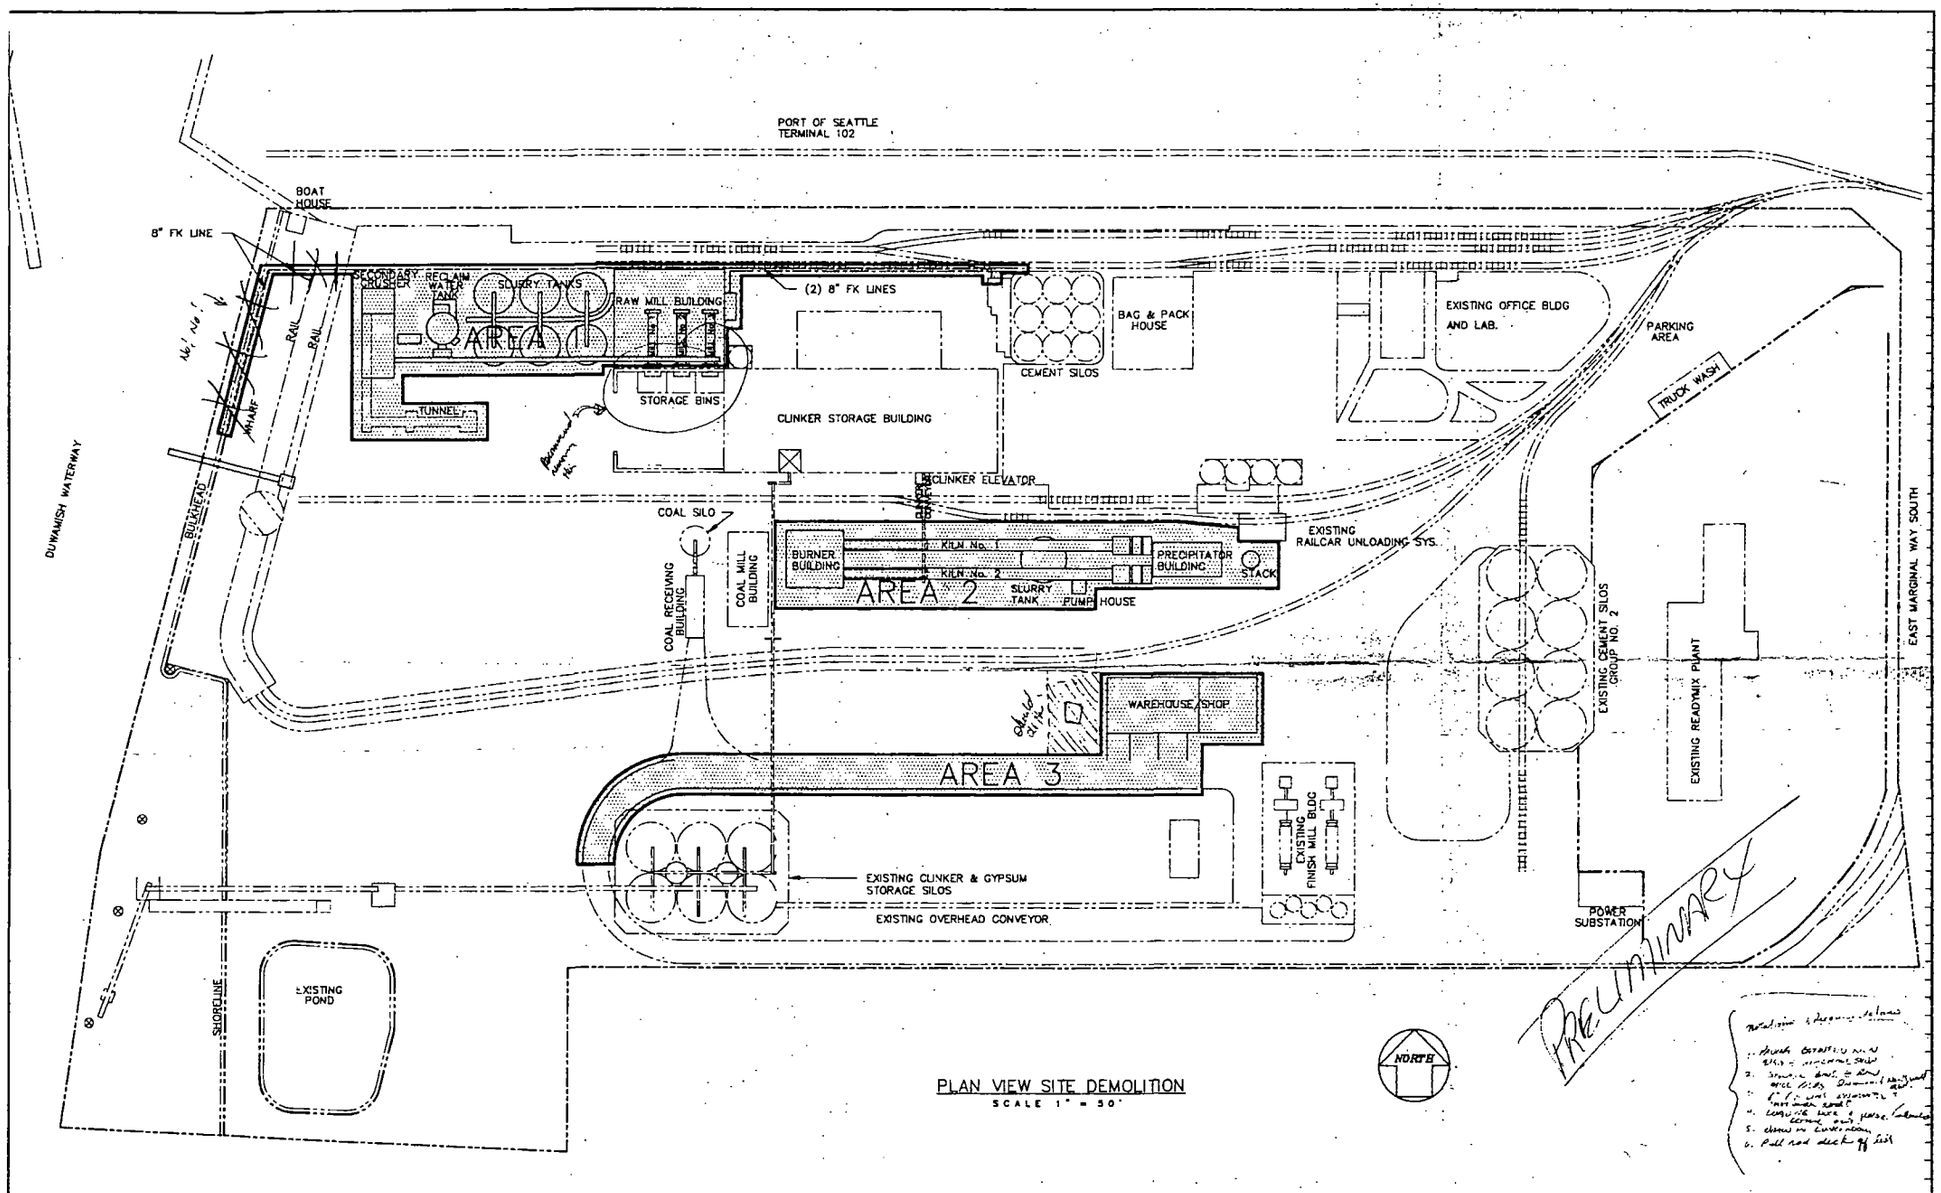

PLAN VIEW SITE DEMOLITION
SCALE 1" = 50'

THIS DRAWING INCLUDING THE PRINCIPLES OF DESIGN IS THE PROPERTY OF SMITH & MONROE & GRAY ENGINEERS, INC. AND IS SUBMITTED WITH THE AGREEMENT THAT IT IS NOT TO BE REPRODUCED, COPIED, OR LOANED, IN PART OR WHOLE. IT IS NOT TO BE USED IN ANY MANNER THAT MAY CONSTITUTE A DETRIMENT DIRECTLY OR INDIRECTLY TO SMITH & MONROE & GRAY ENGINEERS, INC. ACCEPTANCE OF THIS DRAWING IS AN AGREEMENT TO THE ABOVE.

SYM.	REVISIONS	BY	DATE

ASH GROVE CEMENT WEST, INC.
SEATTLE PLANT
EXISTING PLANT DEMOLITION PLAN

SMITH MONROE GRAY ENGINEERS INC.

DRAWN BY	DATE	CHKD BY	DATE	DATE COMPLETED	SCALE	DWG NO.	REV.
T. LANE	9-30-88				1" = 50'-0"	8-169-101	

AGC2A0007238

USEPA SF
1261287

3-30-88
12-3-8 v. 4