AUG 20 '90 09:40 ASHGROVE SEATTLE #206-342-7115

8-20-90
P.5 12.3.8 v.5

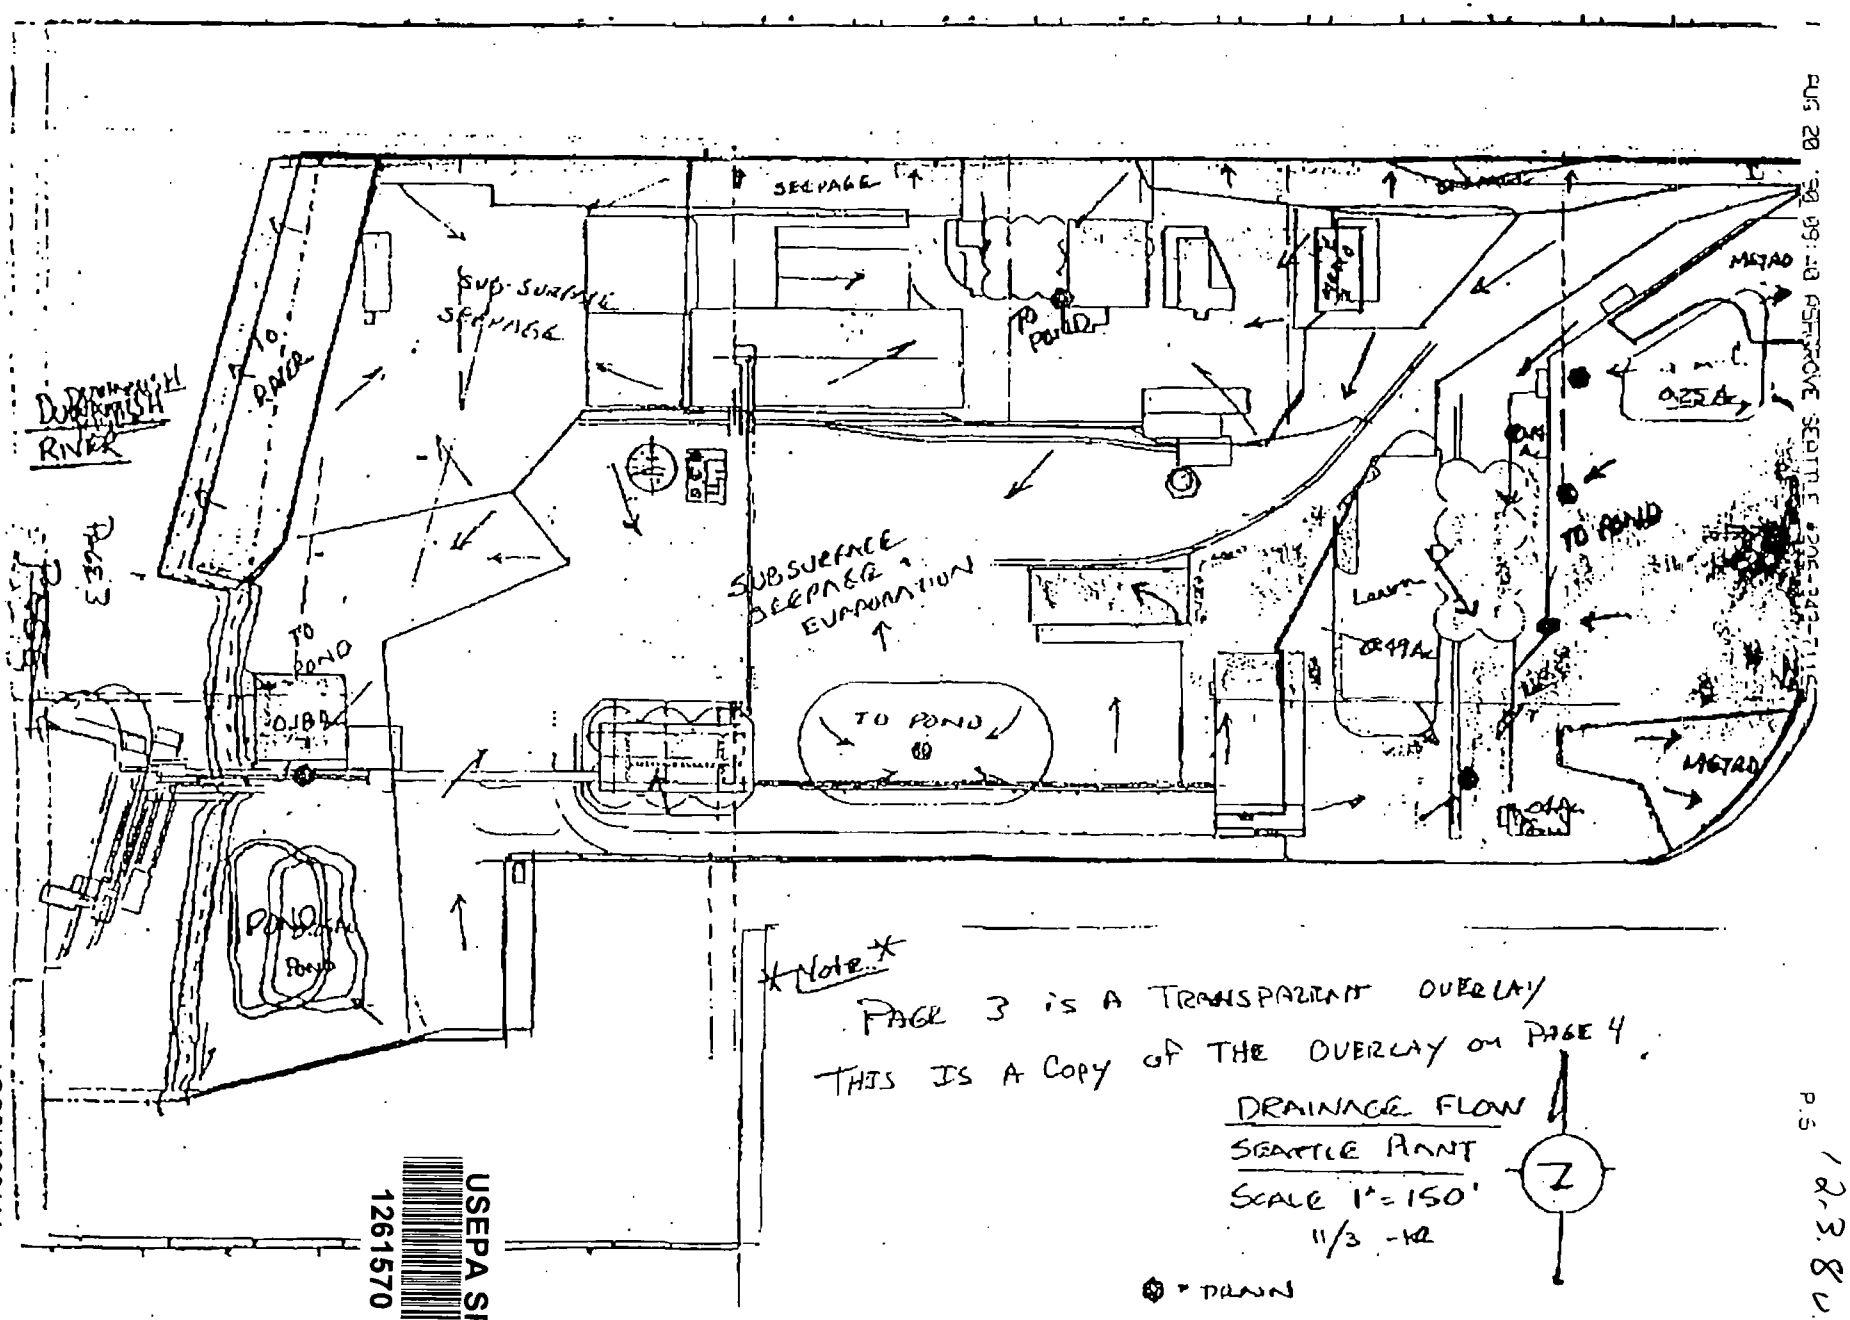

Note

PAGE 3 IS A TRANSPARENT OVERLAY

THIS IS A COPY OF THE OVERLAY ON PAGE 4.

DRAINAGE FLOW
SEATTLE PLANT
SCALE 1" = 150'
11/3 - KR

Z

⊕ = DRAIN

USEPA SF
1261570

AGC2H000111