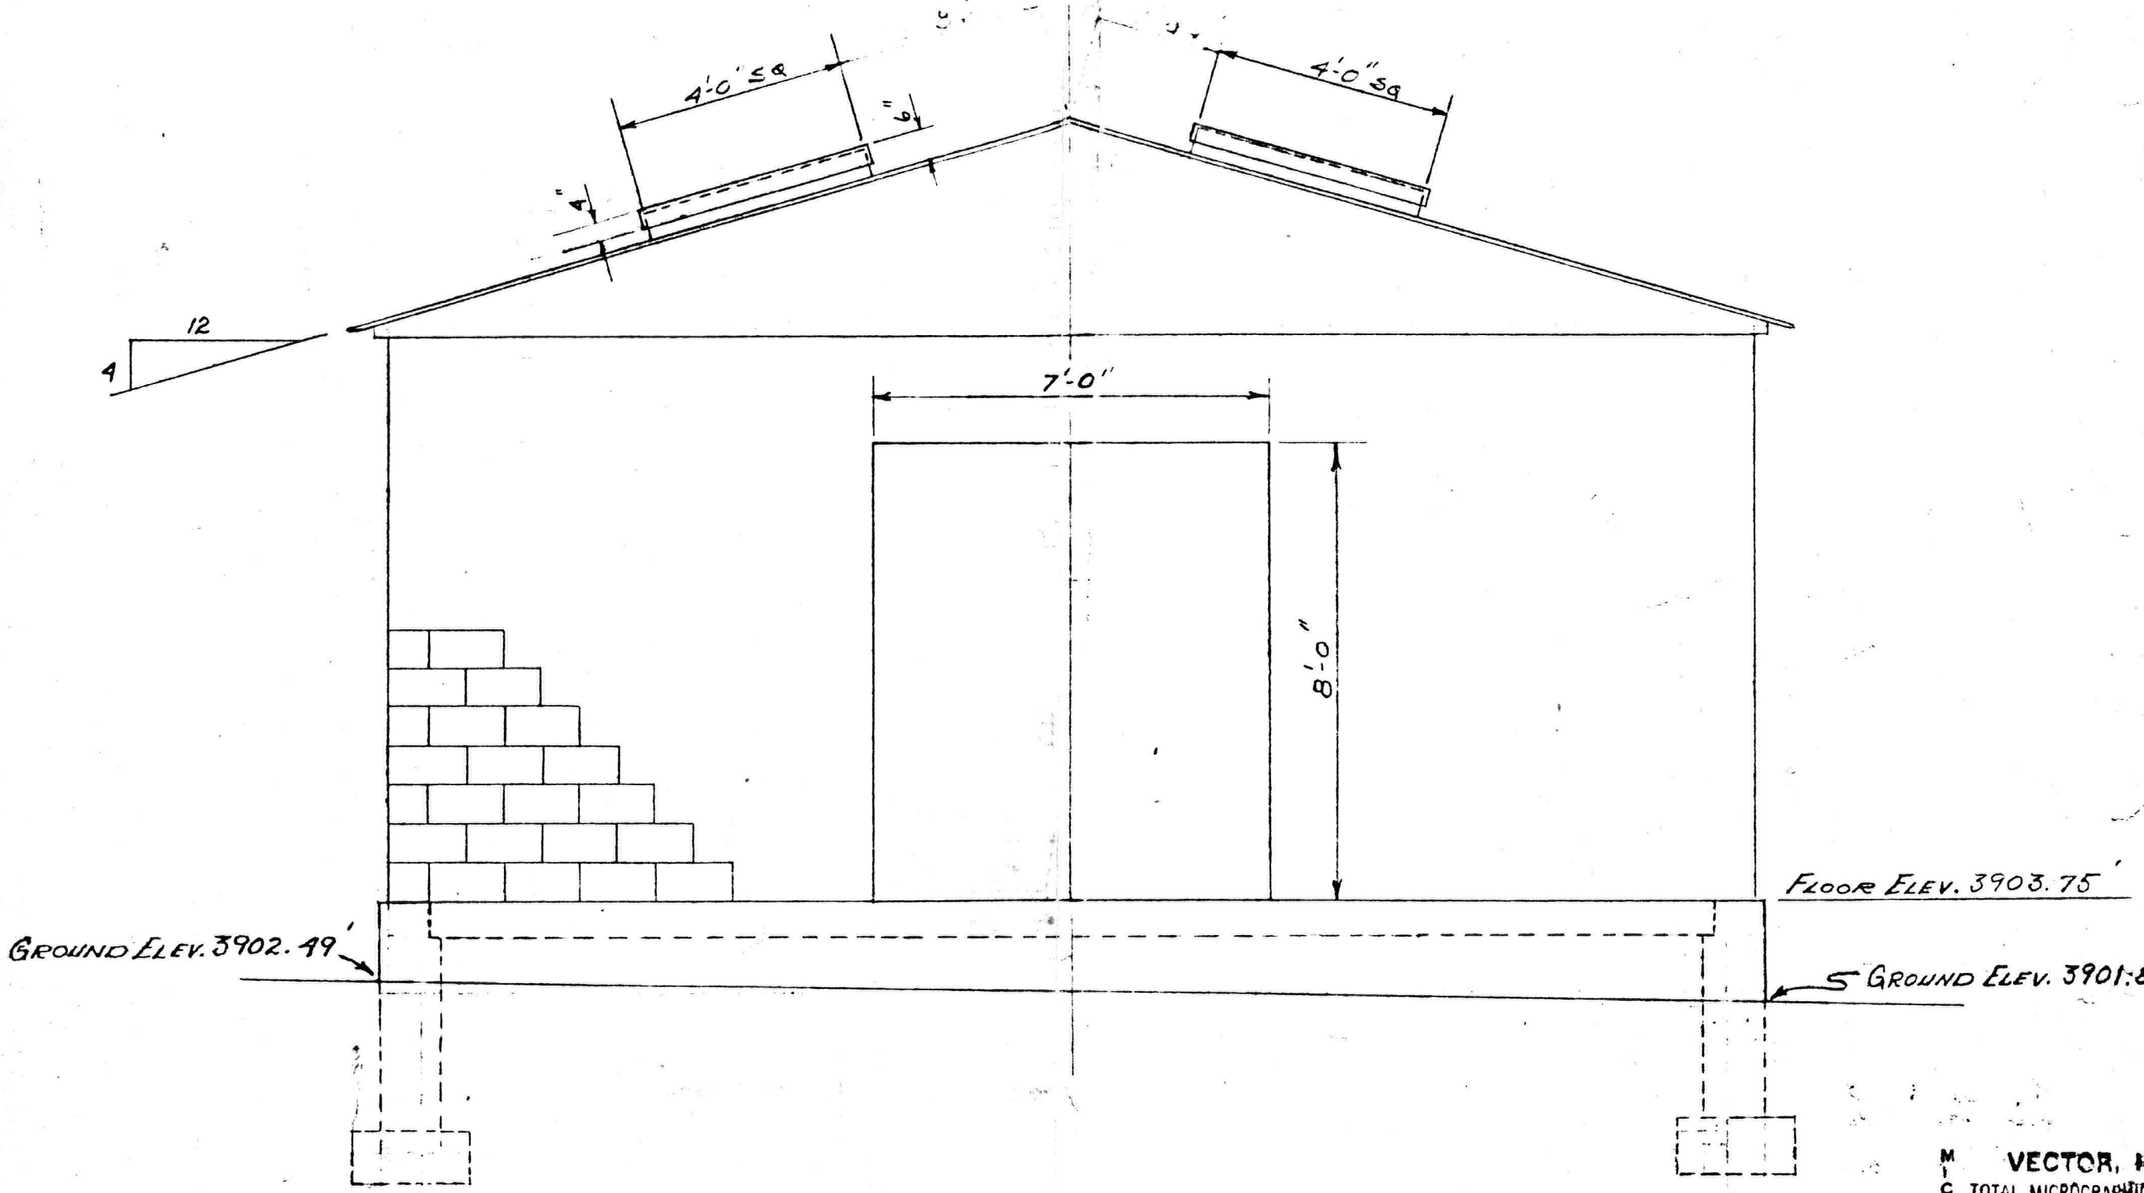

NORTH ELEVATION

MICROFILMED
VECTOR, INC.
TOTAL MICROGRAPHIC SERVICE
JUL 26 1967
HELENA, MONTANA
406/442-4710
THIS DATE

1262335 - R8 SDMS

NO.	NAME	MATERIAL & DESCRIPTION

APPROVED		APPROVED	
APPROVED	12/19/63	APPROVED	

APPROVED	
DATE OF ISSUE	MAR 26 1990

434791

DESCRIPTION		DATE
	DRAWN BY SCHLOSSER	10-63
	TRACED BY	

EAST HELENA SLAG PLANT
WATER SUPPLY FOR FURN. BLDG.
GENERAL PLAN OF PUMP HOUSE

THE ANACONDA COMPANY

SCALE 3/8" = 1'-0"

HG-20

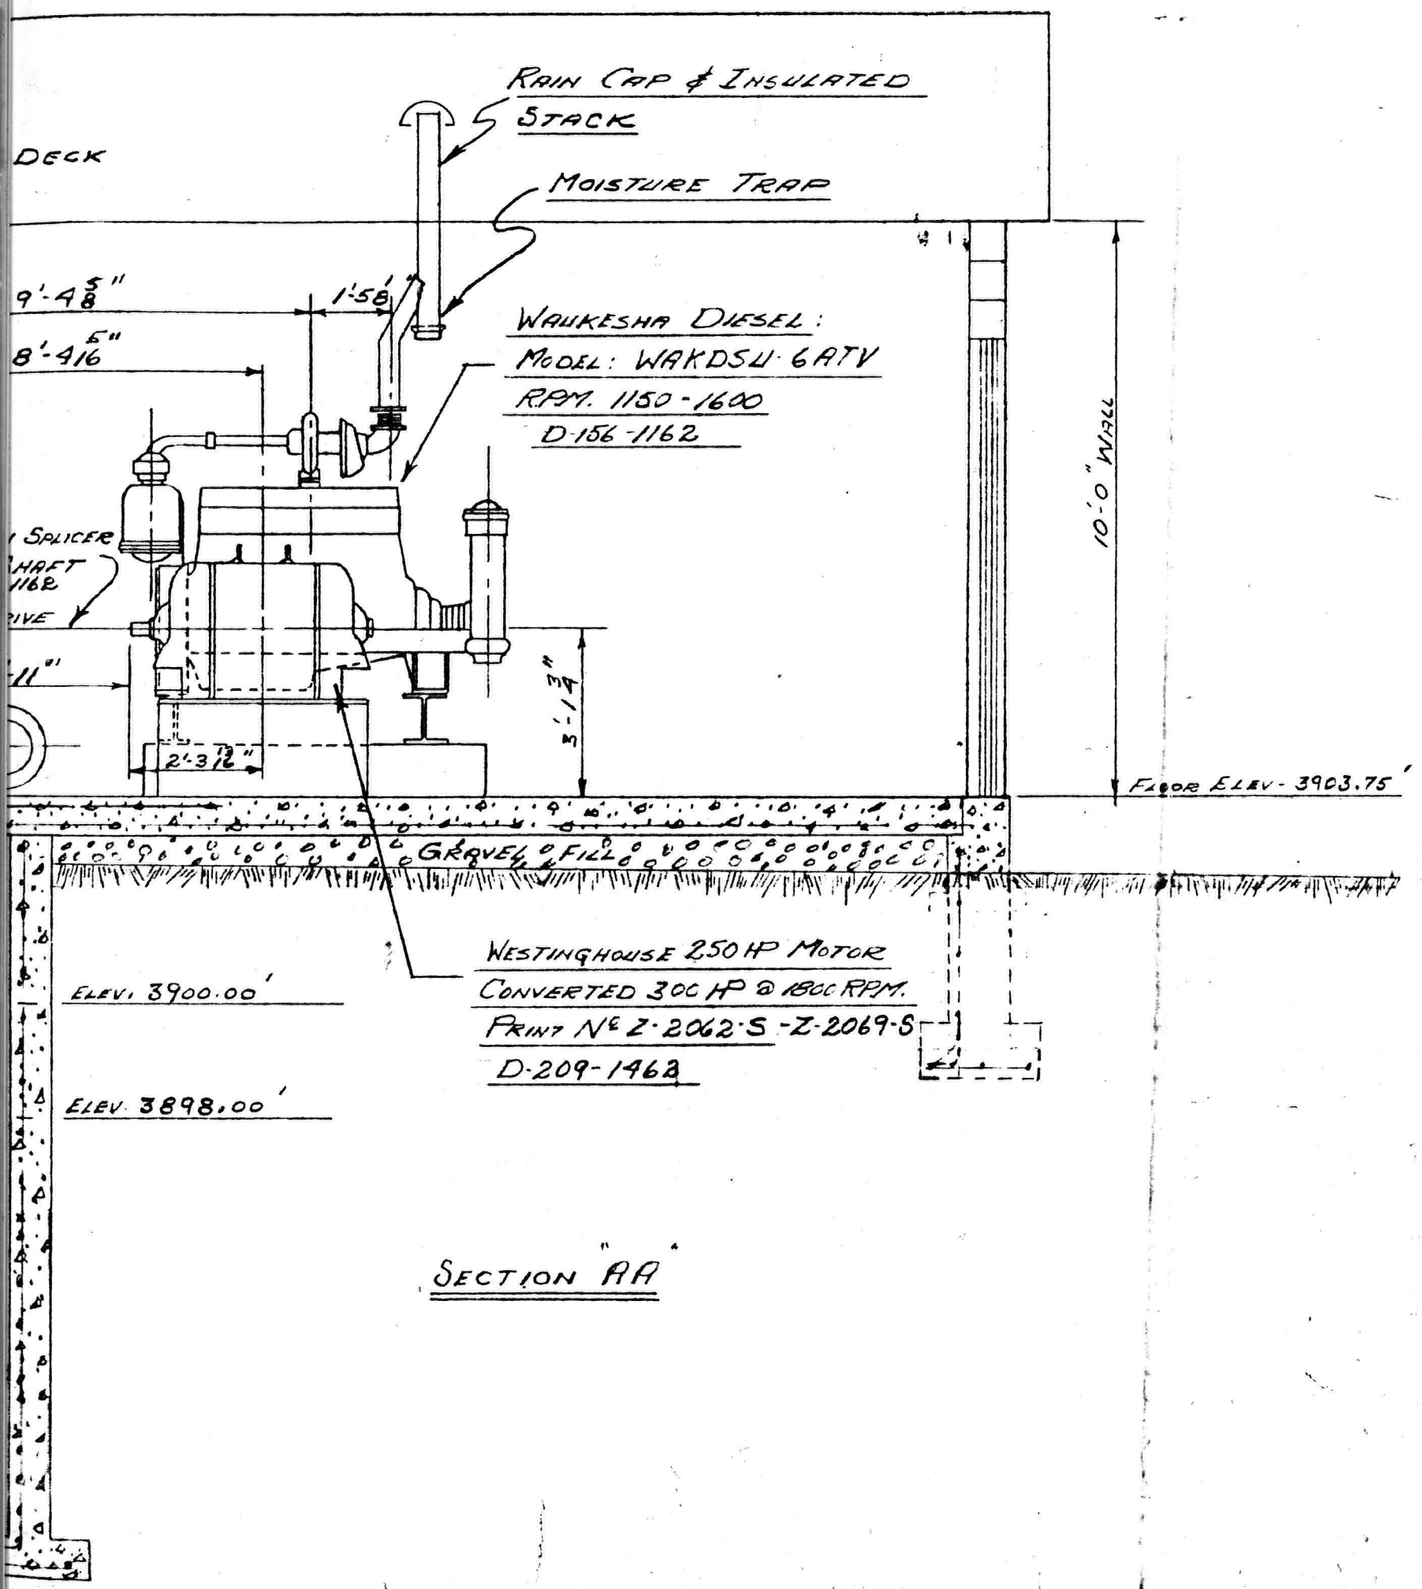

SECTION "AA"

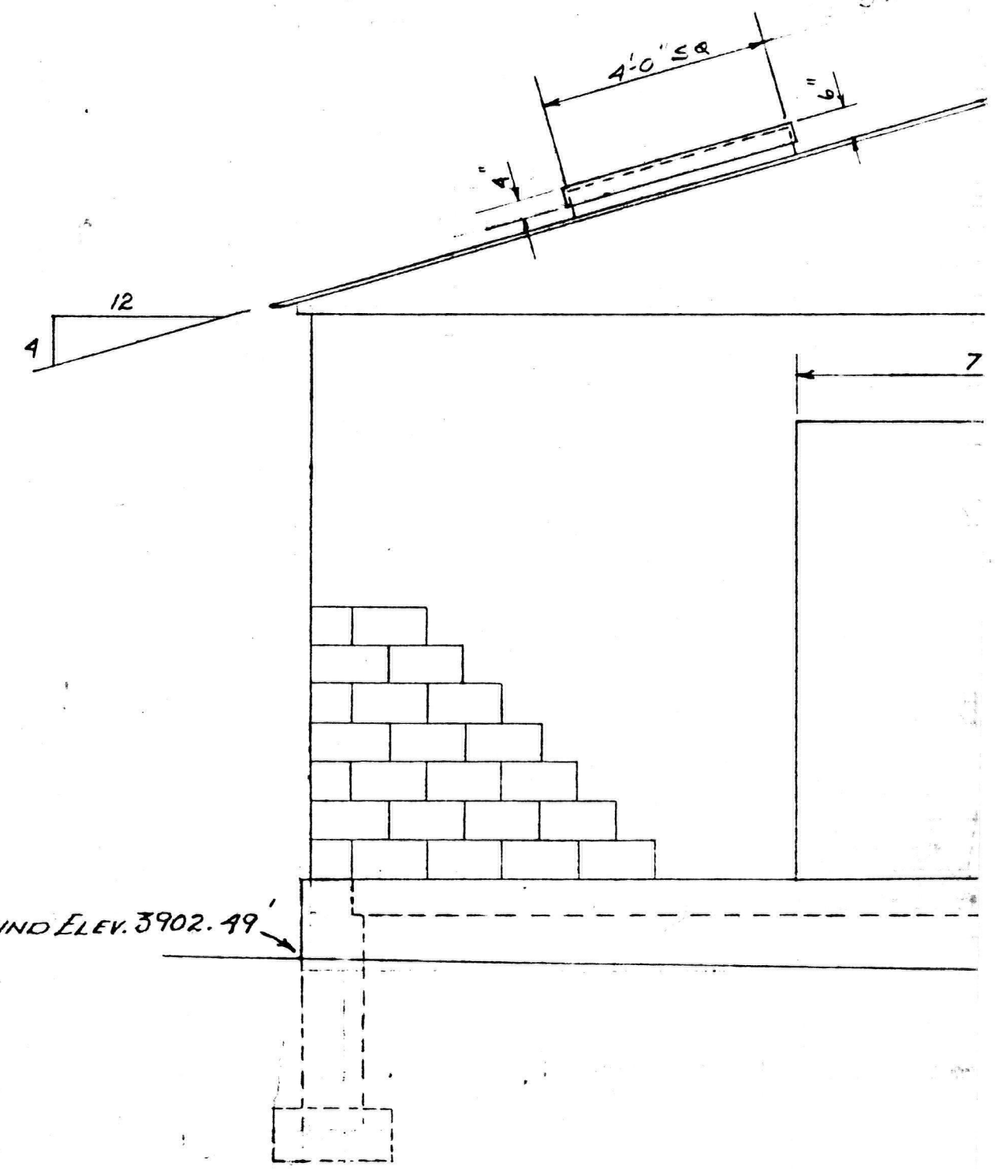

NORTH

NO.	MADE BY	CHECKED	DATE	DESCRIPTION

INS NO.	MADE BY	CHECKED	DATE	DESCRIPTION
1				

DRAWN BY SCHLOSSER DATE 10-63

TRACED BY

NO.	
APPROVED	
APPROVED	

EAST H

WATER SU

GUERRI

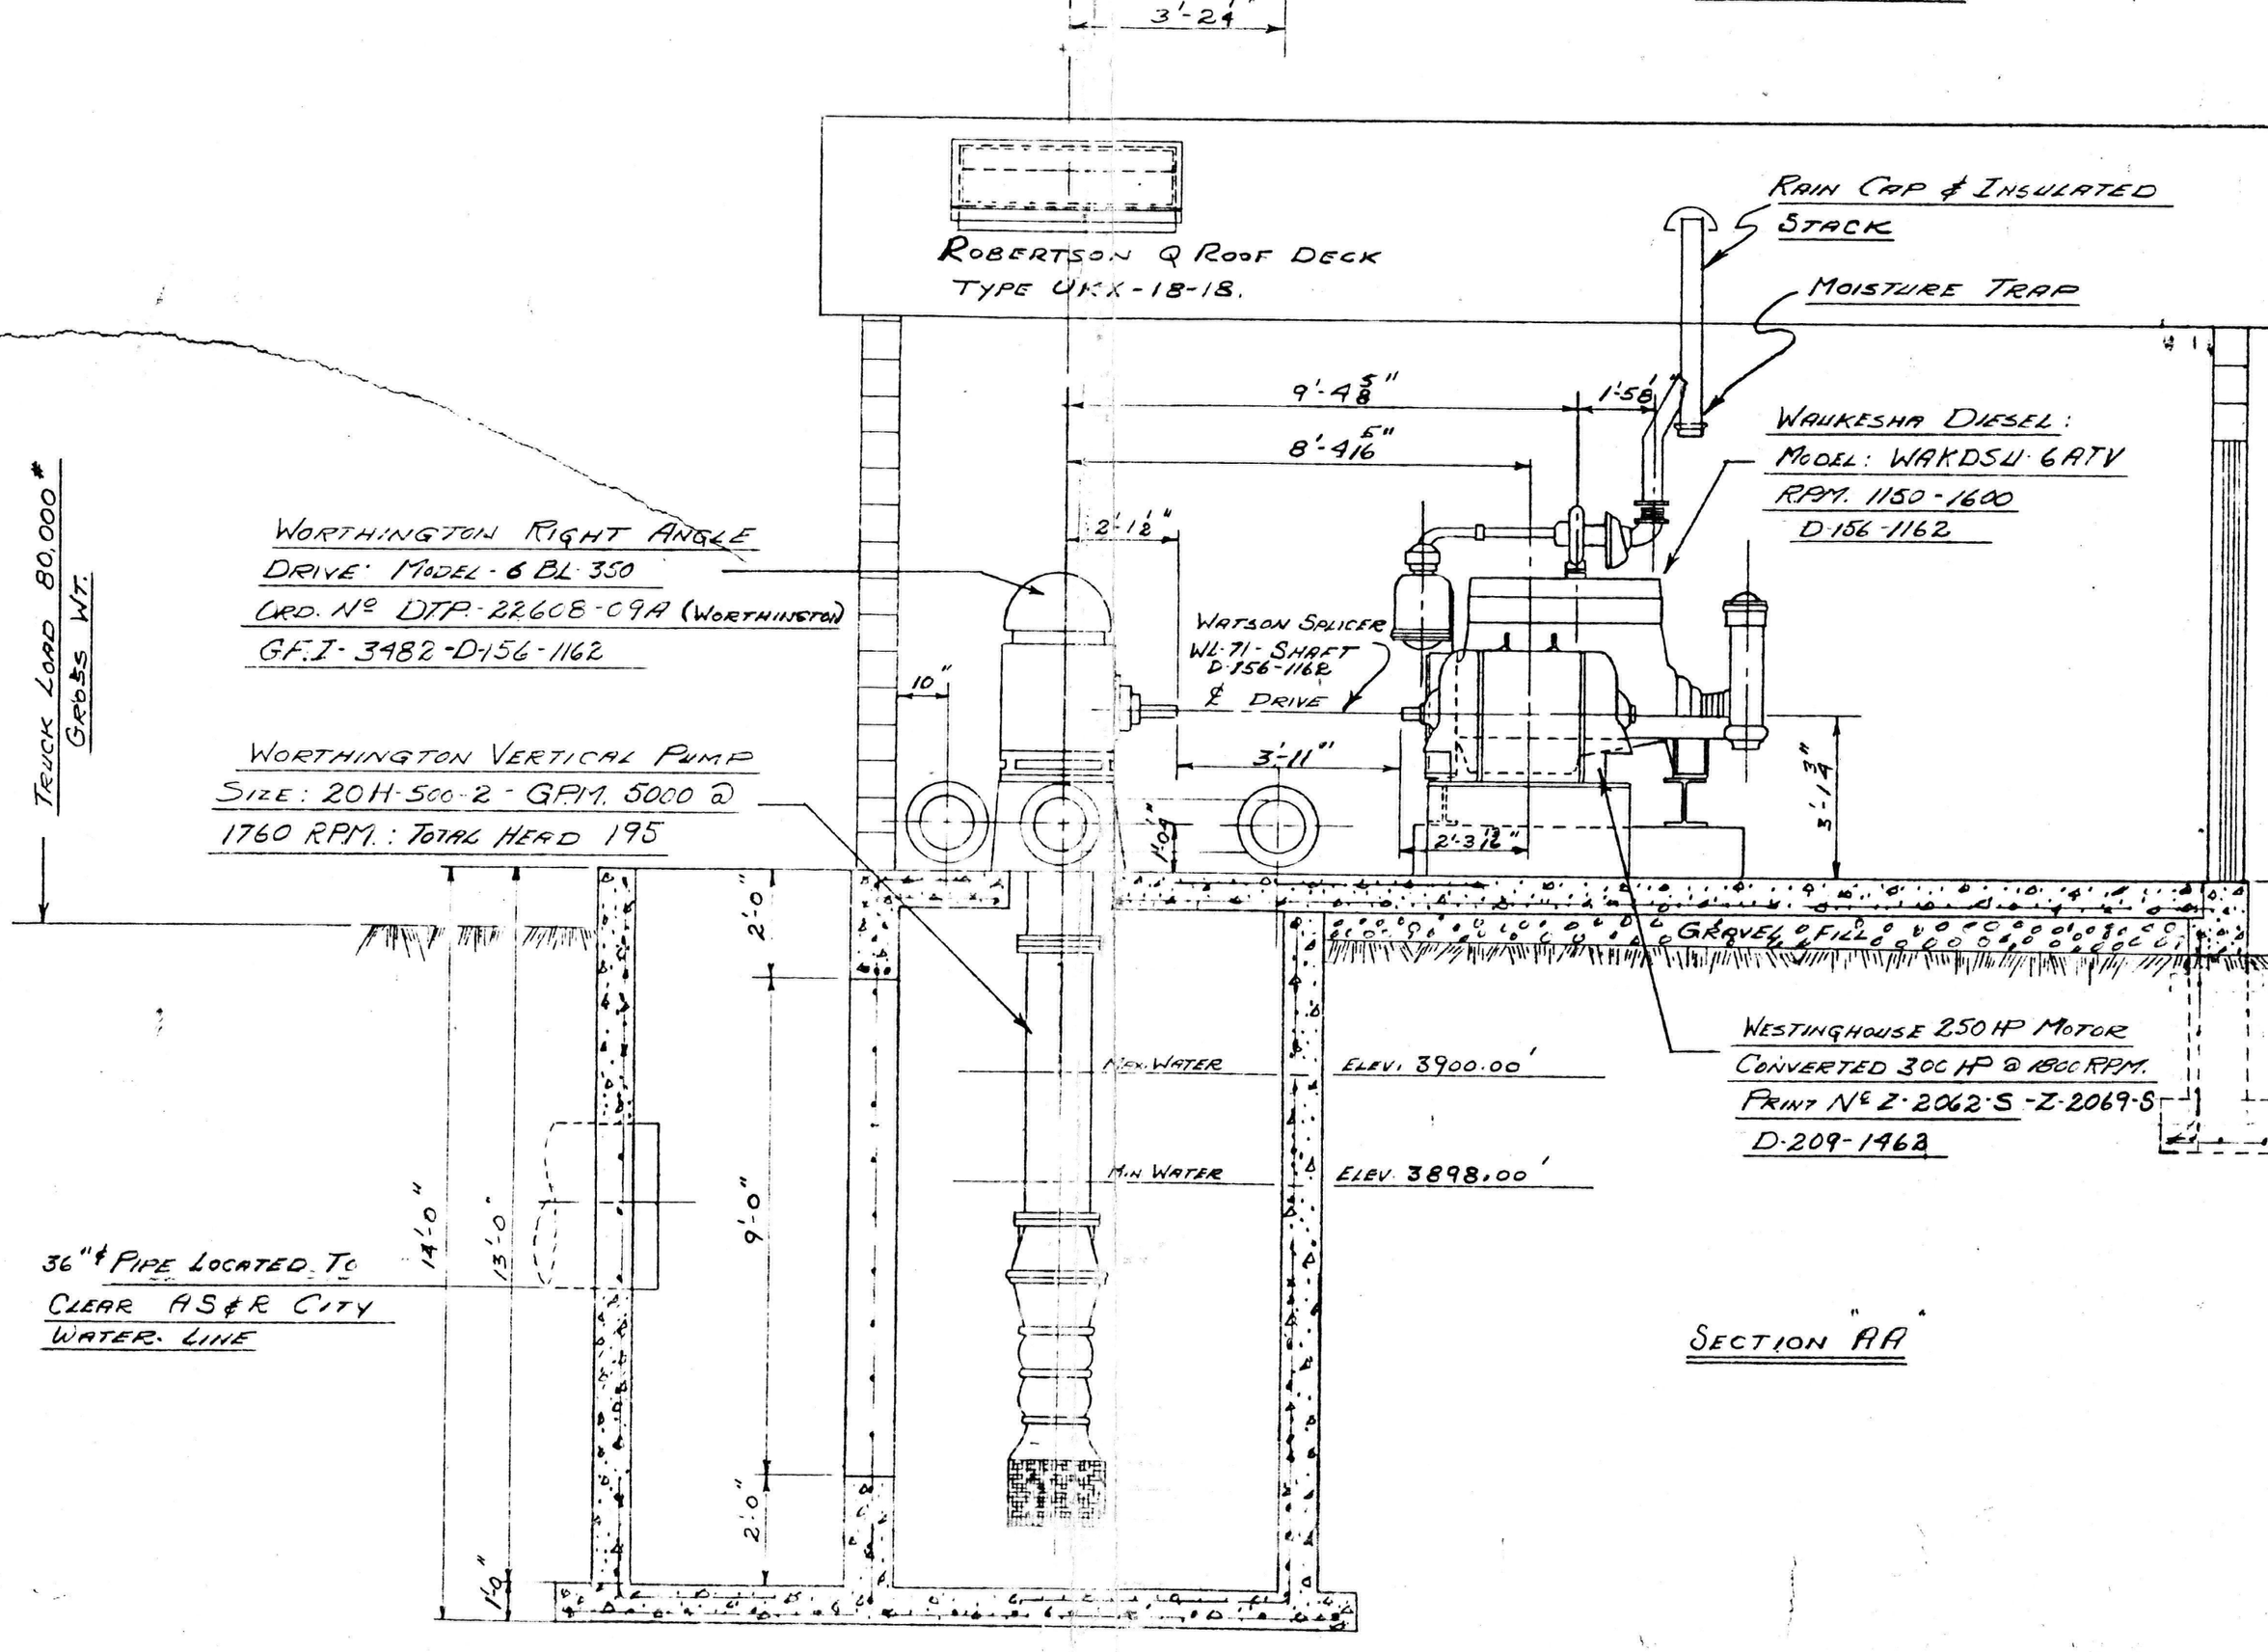

NO.	MADE BY	CHECKED	DATE	DESCRIPTION

NS NO 1

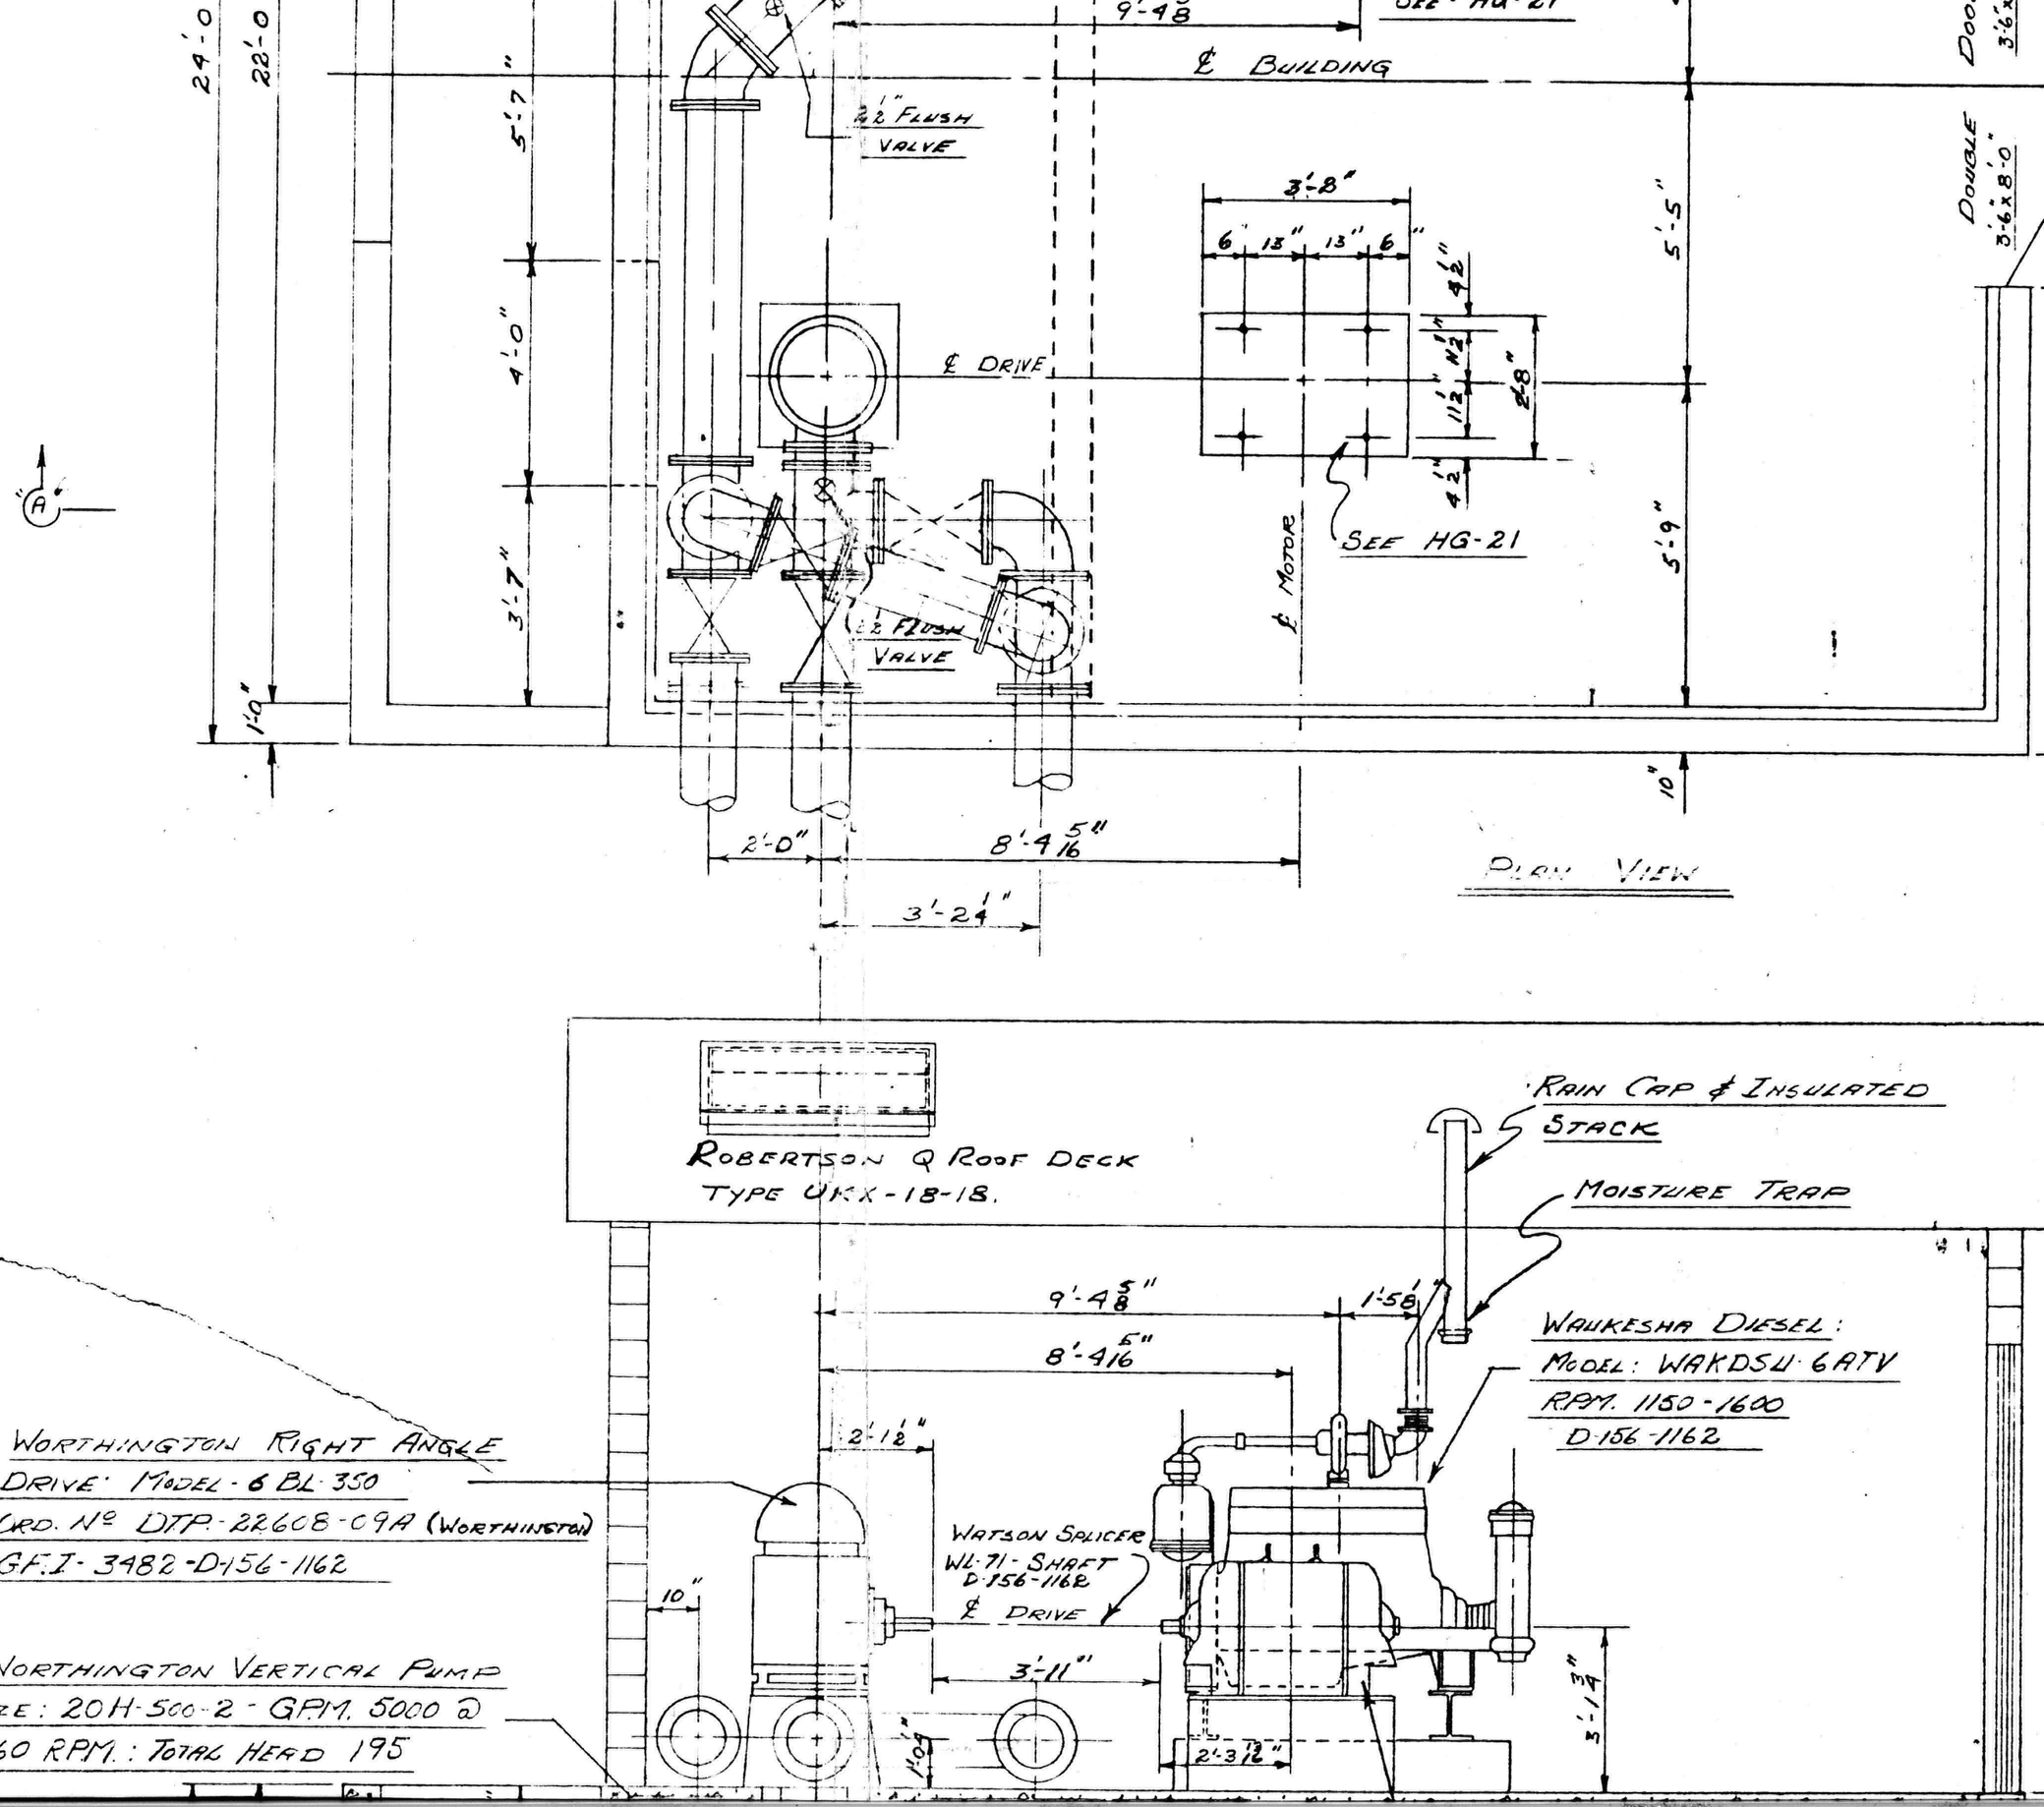
24'-0"
22'-0"
5'-7"
4'-0"
3'-7"
1'-0"
9'-4 5/8"
SEE HG-21
℄ BUILDING
2½" FLUSH VALVE
3'-8"
6" 13" 13" 6"
4½"
11½"
28"
4½"
5'-5"
5'-9"
℄ DRIVE
℄ MOTOR
SEE HG-21
2½" FLUSH VALVE
DOUBLE 3'-6"x8'-0"
10"
2'-0"
8'-4 5/16"
3'-2¼"
PLAN VIEW
A

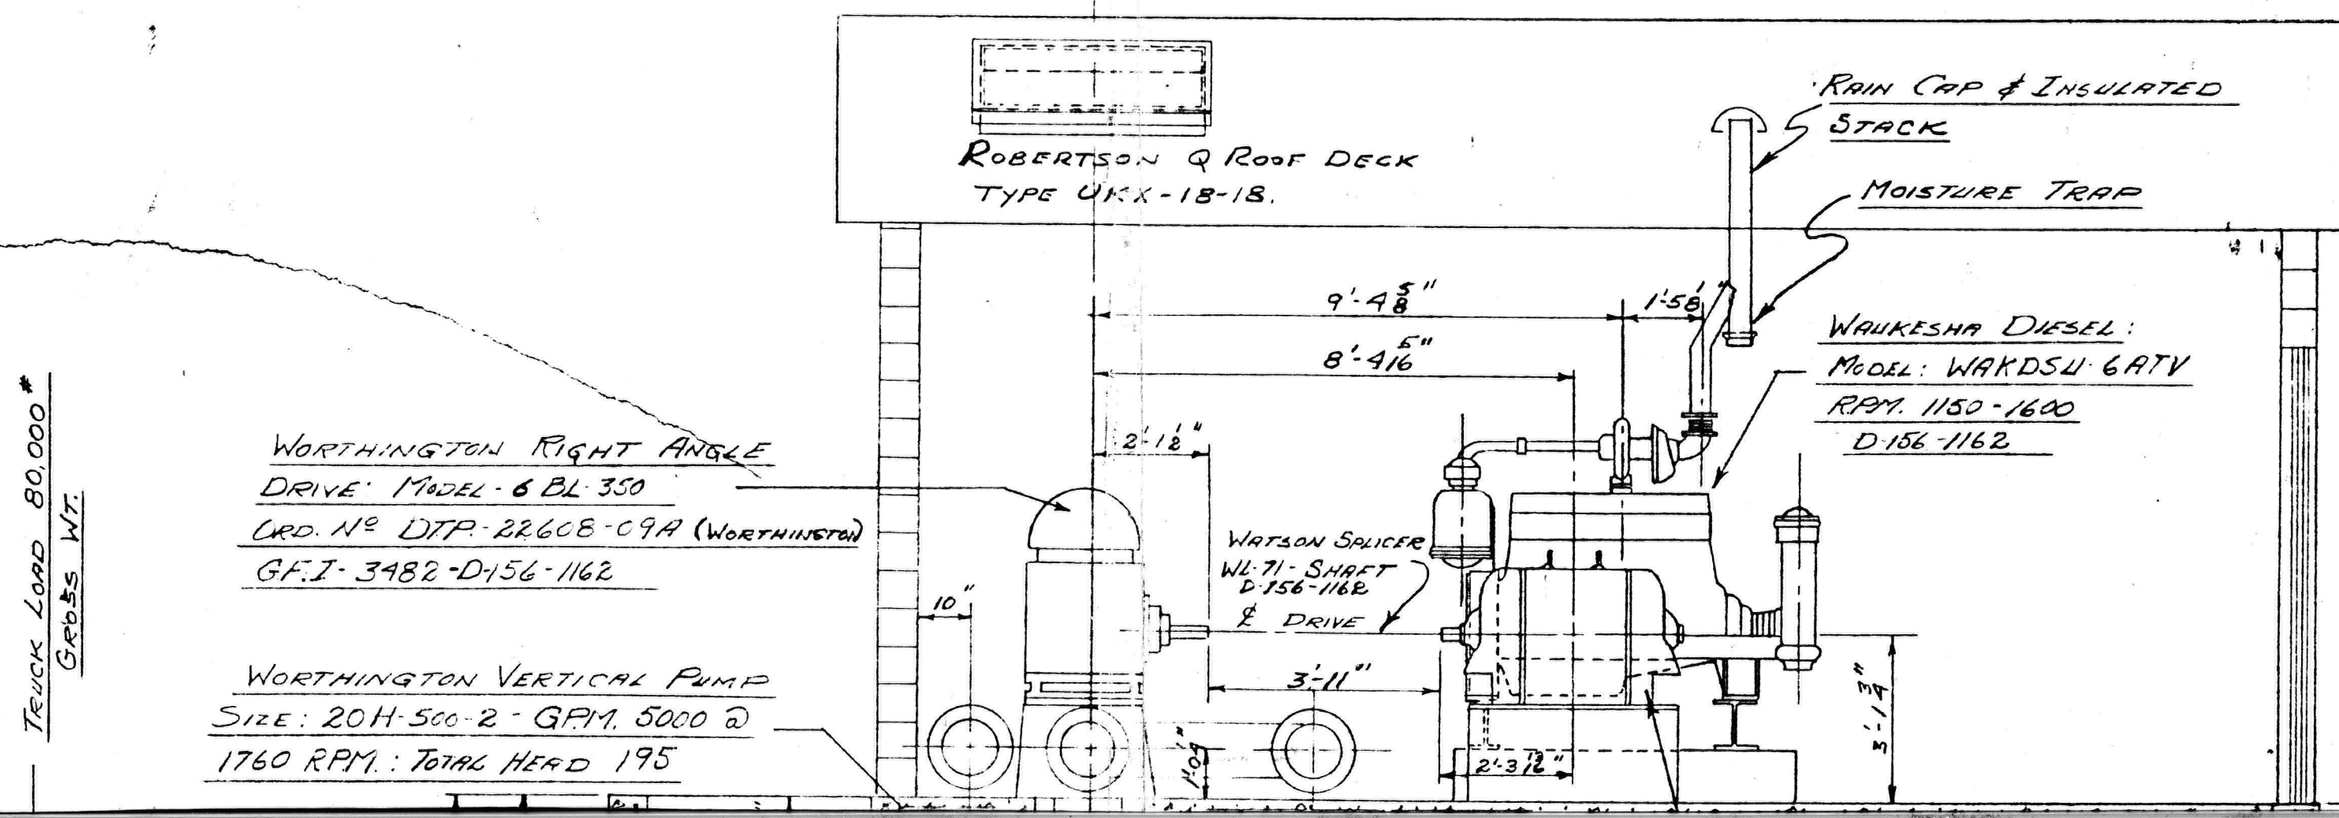
ROBERTSON Q ROOF DECK
TYPE UKX-18-18.
RAIN CAP & INSULATED STACK
MOISTURE TRAP
9'-4 5/8"
8'-4 5/16"
1'-5½"
WAUKESHA DIESEL:
MODEL: WAKDSU 6ATV
RPM. 1150-1600
D-156-1162
2'-1½"
WORTHINGTON RIGHT ANGLE
DRIVE: MODEL-6 BL-350
CRD. Nº DTP-22608-09A (WORTHINGTON)
G.F.I-3482-D-156-1162
WATSON SPLICER
WL-71-SHAFT
D-156-1162
℄ DRIVE
10"
3'-11"
1'-0½"
2'-3 7/12"
3'-1¾"
TRUCK LOAD 80,000#
GROSS WT.
WORTHINGTON VERTICAL PUMP
SIZE: 20H-500-2-GPM. 5000 @
1760 RPM.: TOTAL HEAD 195

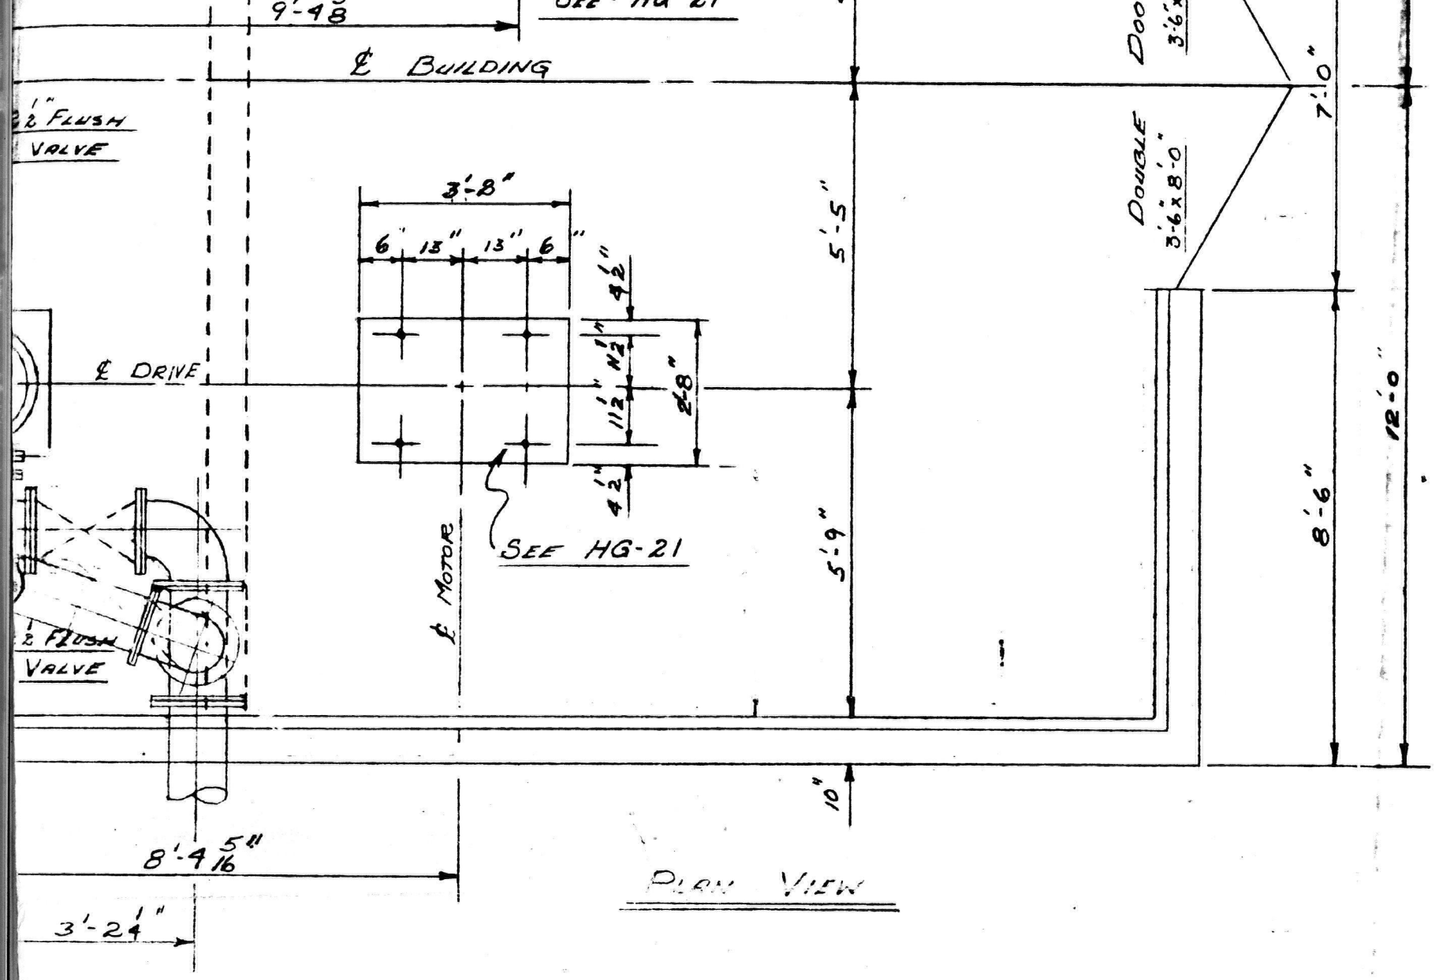
9'-4 5/8"
℄ BUILDING
℄ FLUSH VALVE
3'-8"
6" 13" 13" 6"
4 1/2"
11 1/2"
4 1/2"
2'-8"
SEE HG-21
℄ DRIVE
℄ MOTOR
5'-5"
5'-9"
DOUBLE 3'-6"x8'-0"
7'-0"
8'-6"
12'-0"
10"
8'-4 5/16"
3'-2 1/4"
PLAN VIEW
N

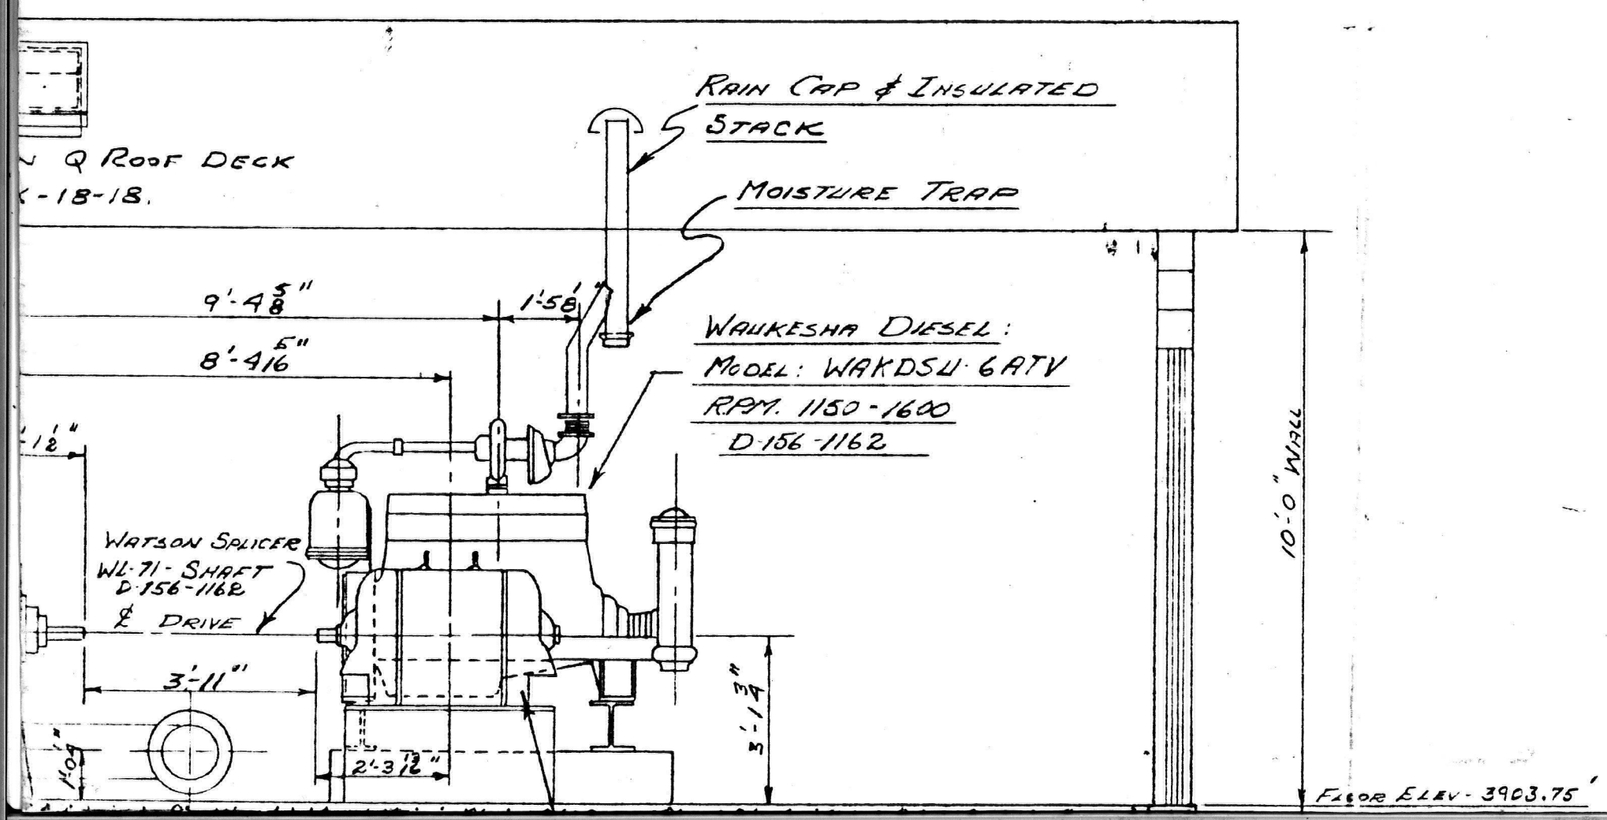
RAIN CAP & INSULATED STACK
MOISTURE TRAP
Q ROOF DECK
-18-18.
9'-4 5/8"
1'-5 1/8"
8'-4 5/16"
WAUKESHA DIESEL:
MODEL: WAKDSU-6ATV
RPM. 1150-1600
D-156-1162
WATSON SPLICER
WL-71-SHAFT
D-156-1162
℄ DRIVE
3'-11"
2'-3 13/16"
3'-1 3/4"
10'-0" WALL
FLOOR ELEV - 3903.75'

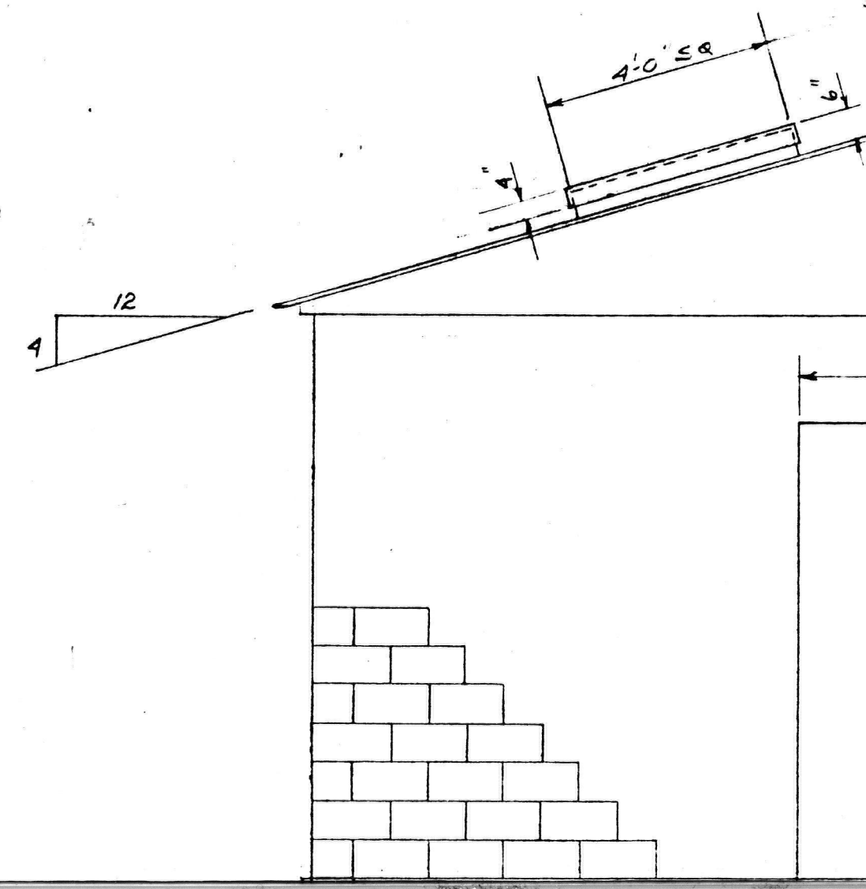
4'-0" SQ
6"
4"
12
4

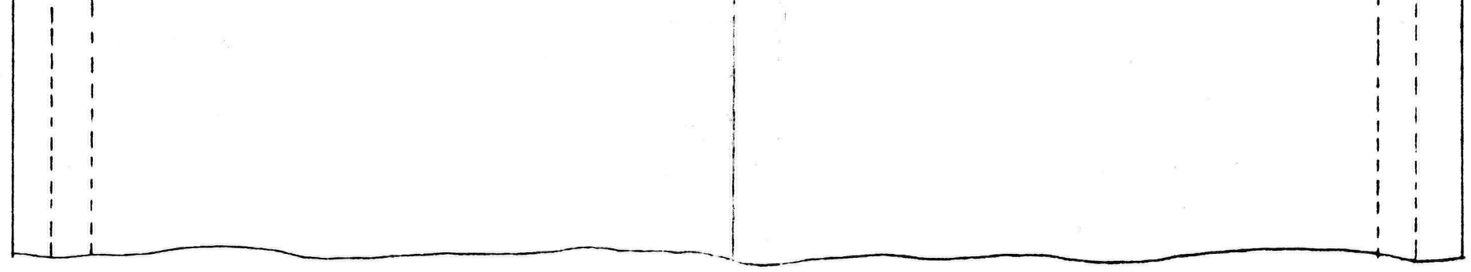

ROOF VIEW

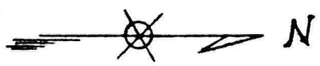

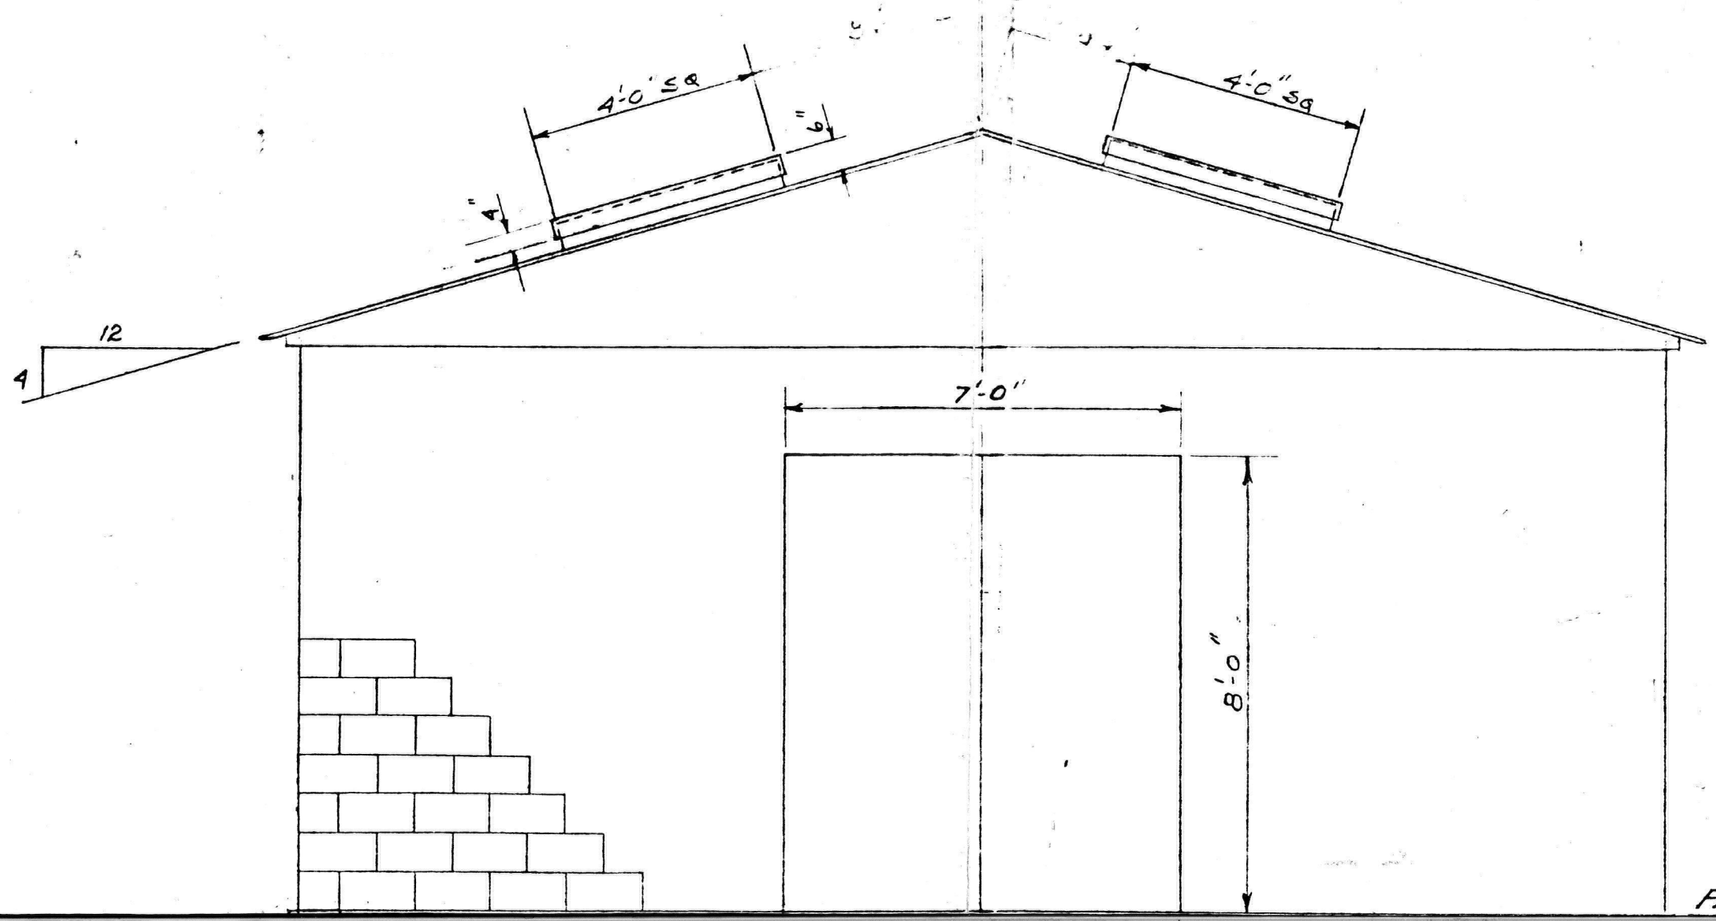

FLOOR ELEV. 3903.75'

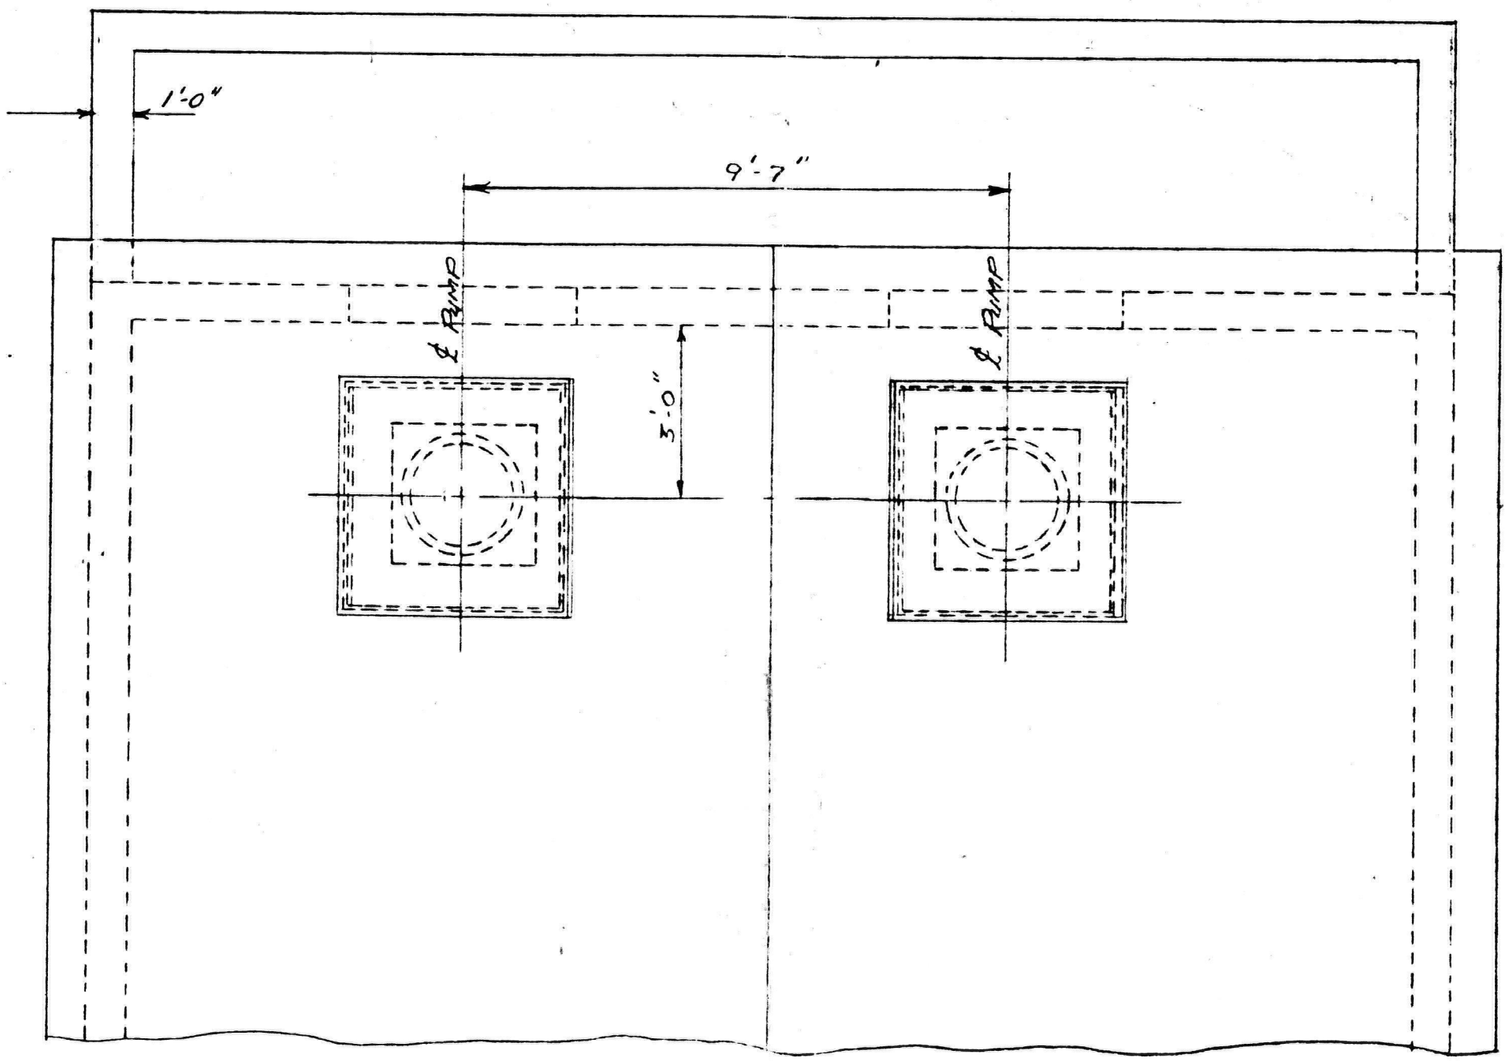

ROOF VIEW

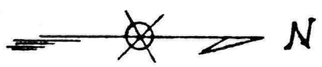

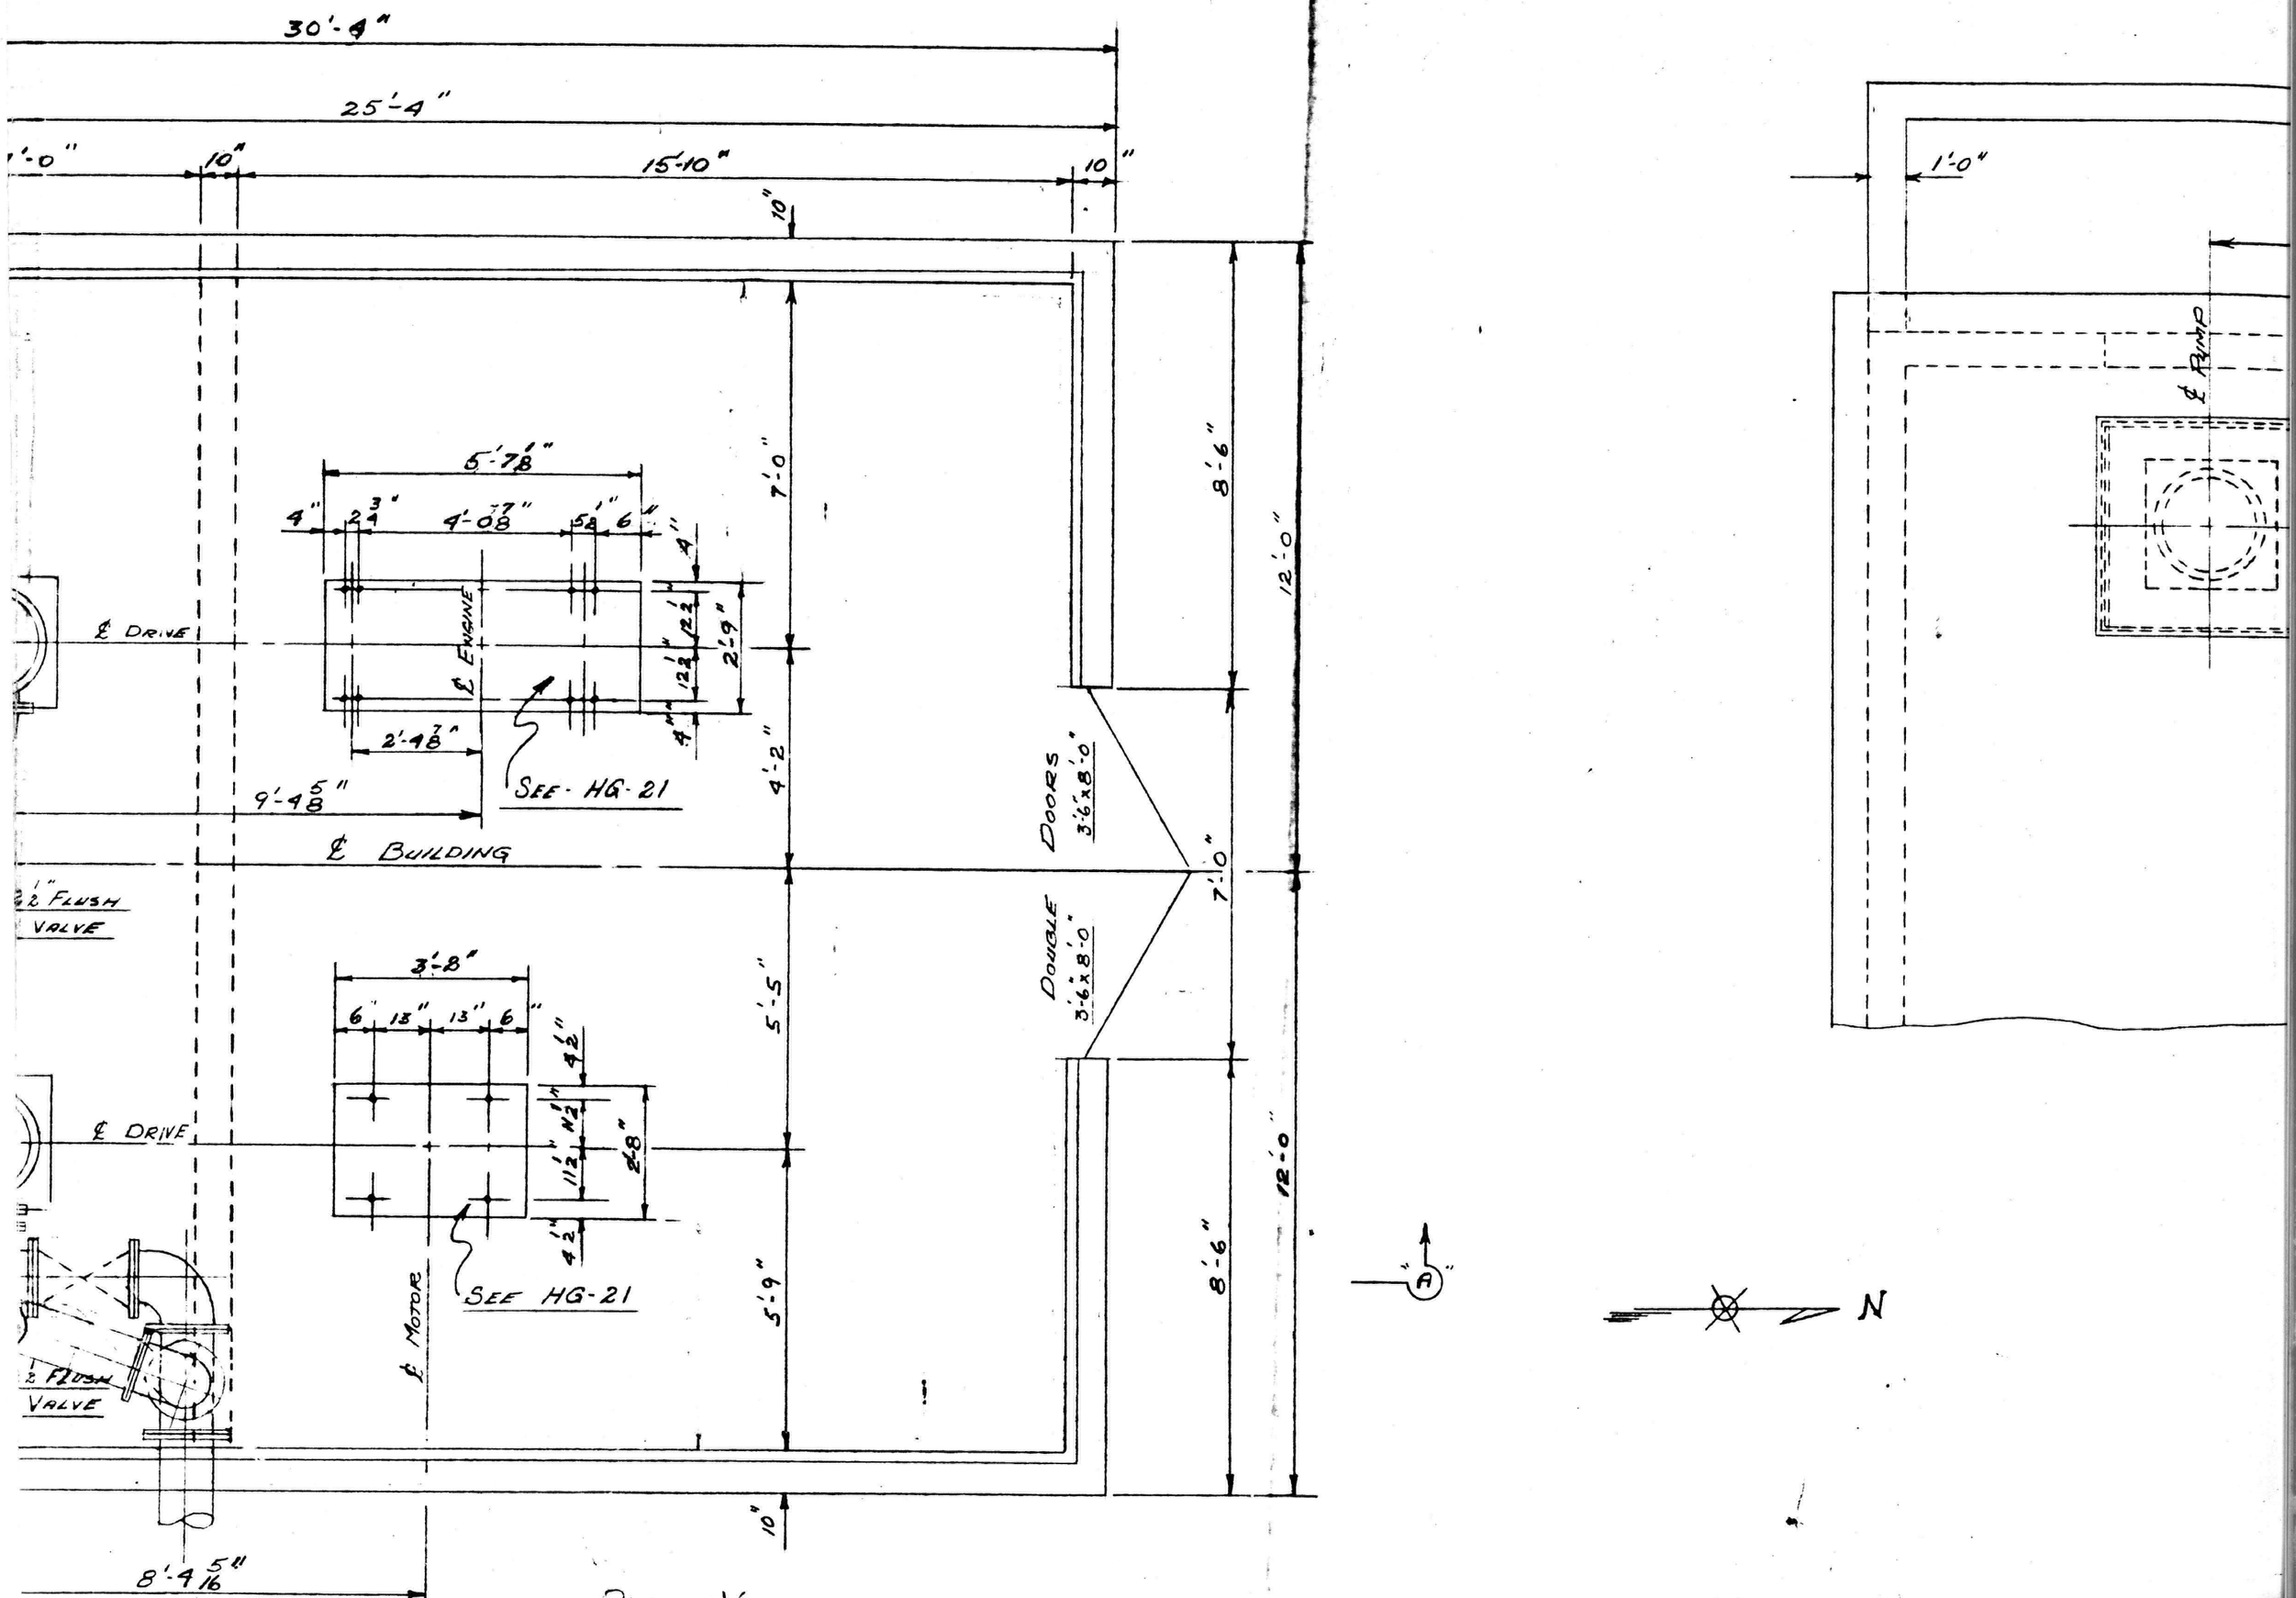
30'-4"
25'-4"
1'-0"
10"
15'-10"
10"
10"
1'-0"
℄ RAMP
5'-7 1/8"
4"
2 3/4"
4'-0 7/8"
5 1/8"
6"
4"
7'-0"
8'-6"
12'-0"
℄ DRIVE
℄ ENGINE
12 1/2"
12 1/2"
2'-9"
4"
2'-4 7/8"
4'-2"
SEE - HG-21
9'-4 5/8"
℄ BUILDING
DOORS
3'-6"x8'-0"
7'-0"
DOUBLE
3'-6"x8'-0"
1 1/2" FLUSH VALVE
3'-8"
6"
13"
13"
6"
4 1/2"
11 1/2"
2'-8"
4 1/2"
5'-5"
5'-9"
8'-6"
12'-0"
℄ DRIVE
SEE HG-21
℄ MOTOR
1 1/2" FLUSH VALVE
10"
8'-4 5/16"
A
N
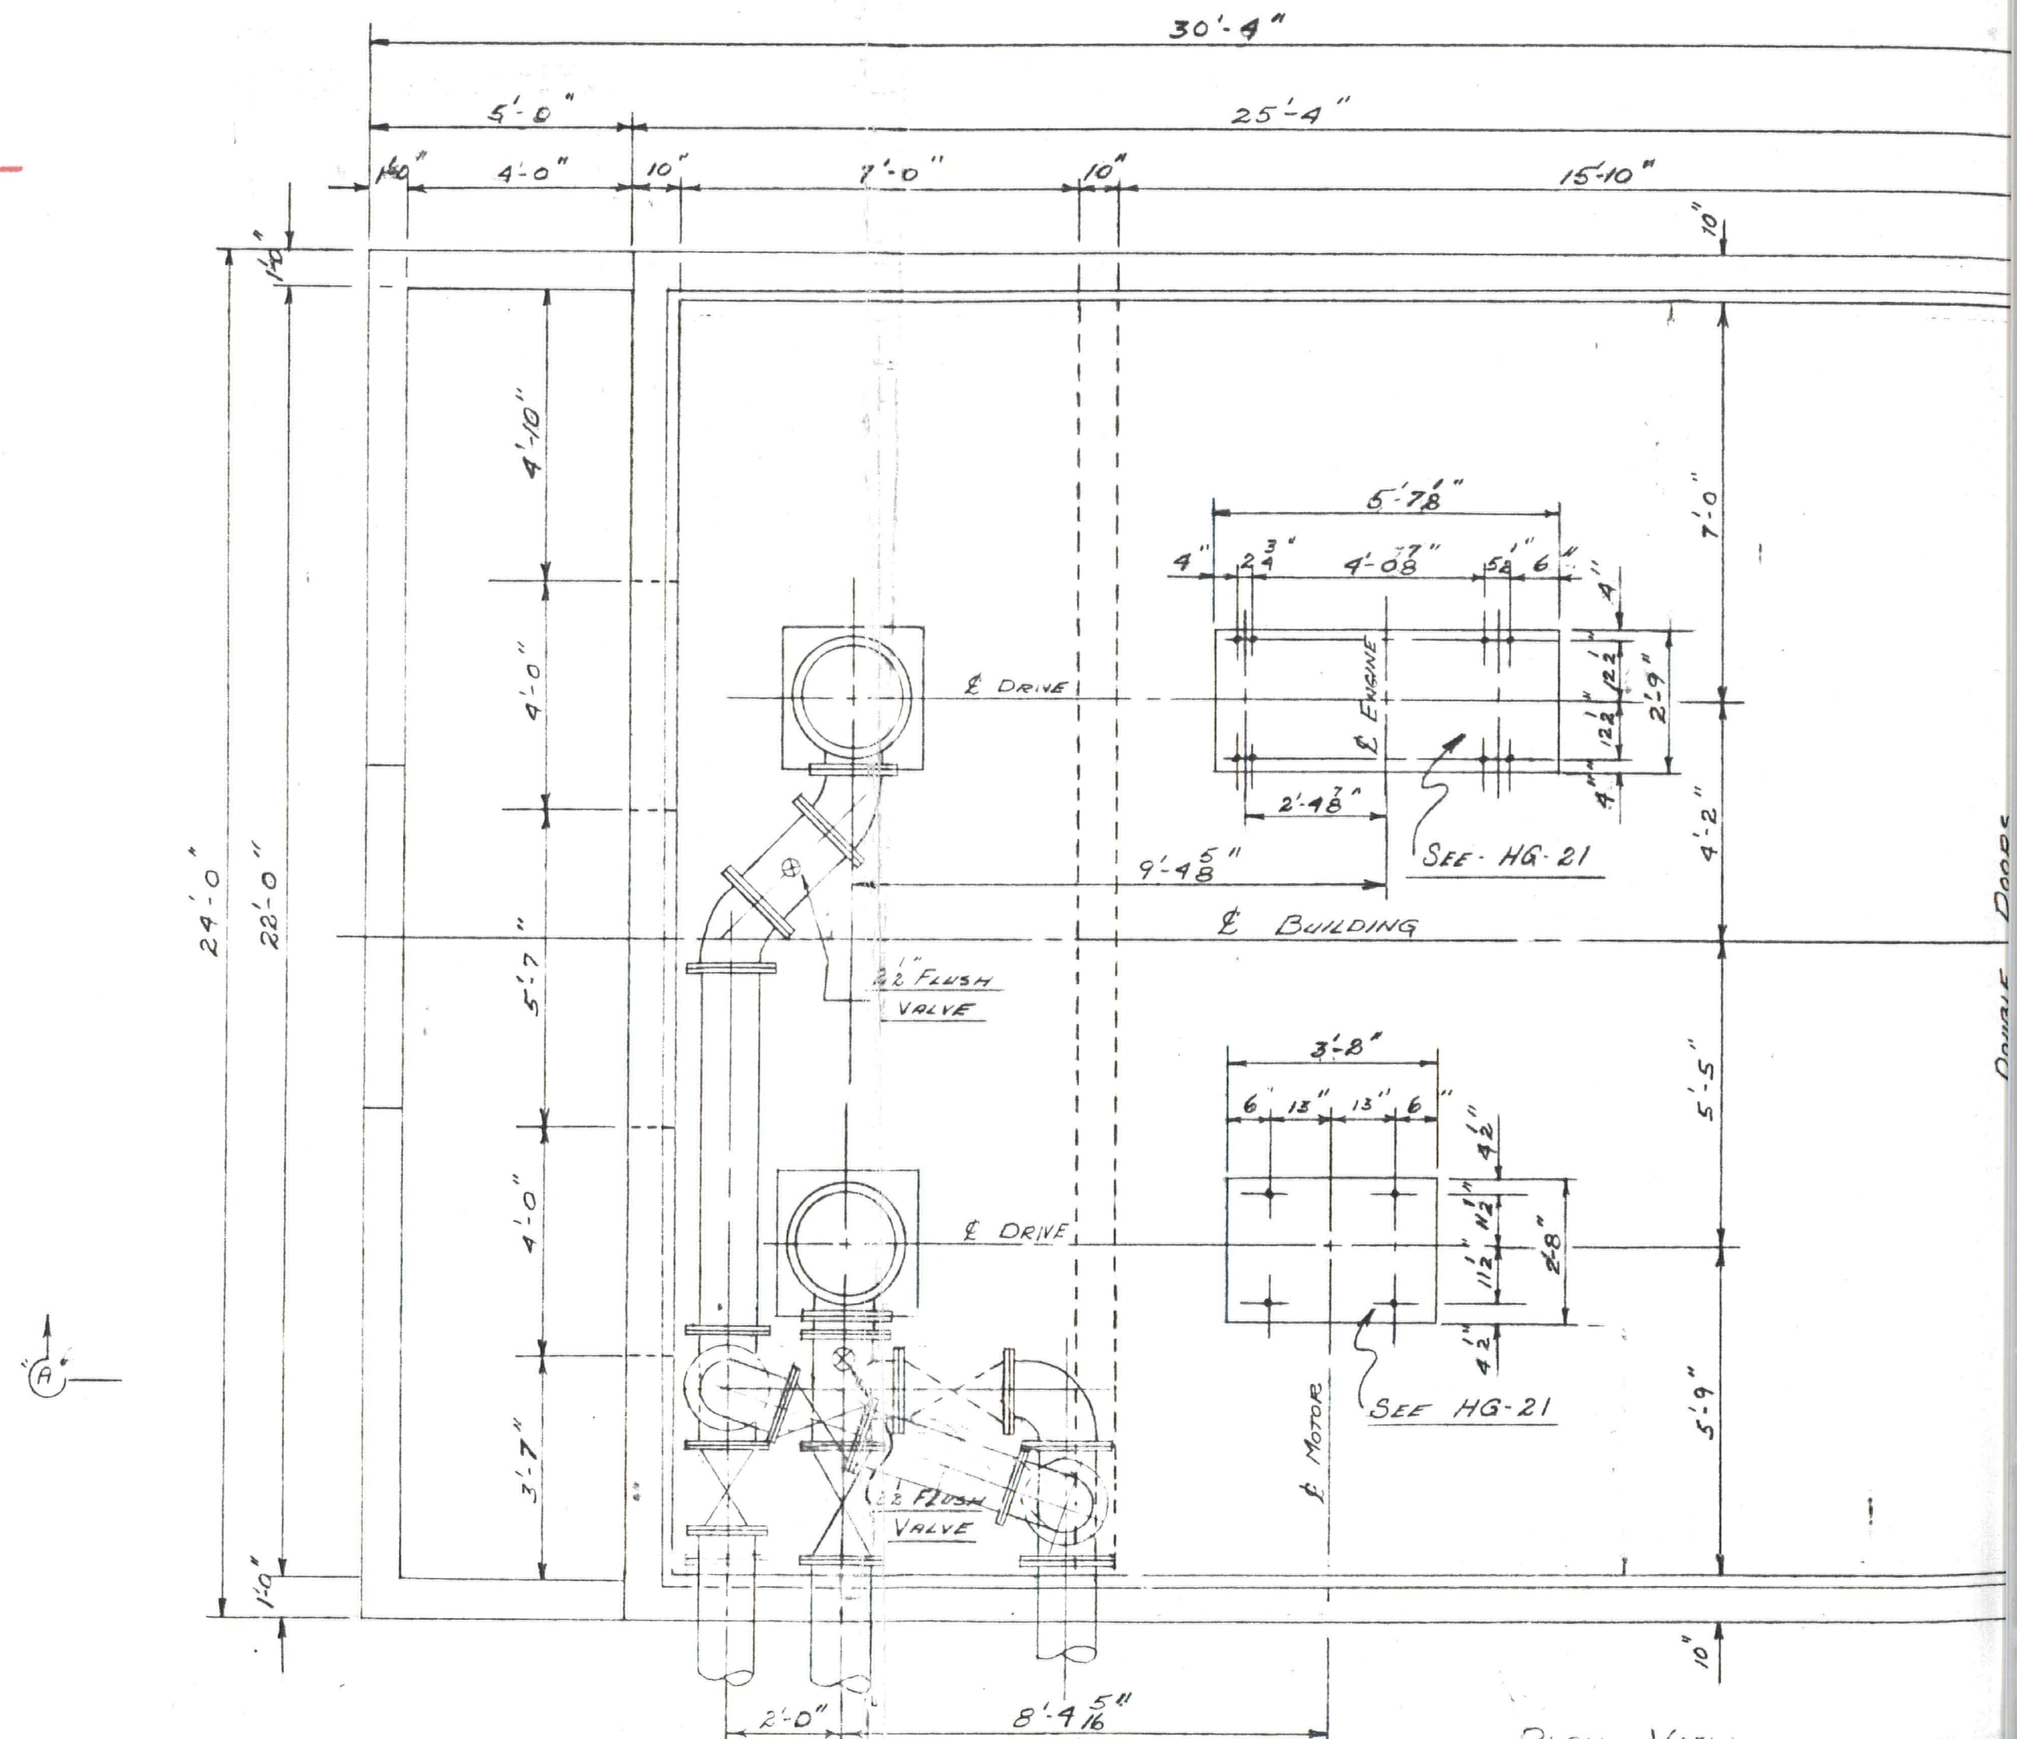
Administrative Record
SF File Number
2060000