127148

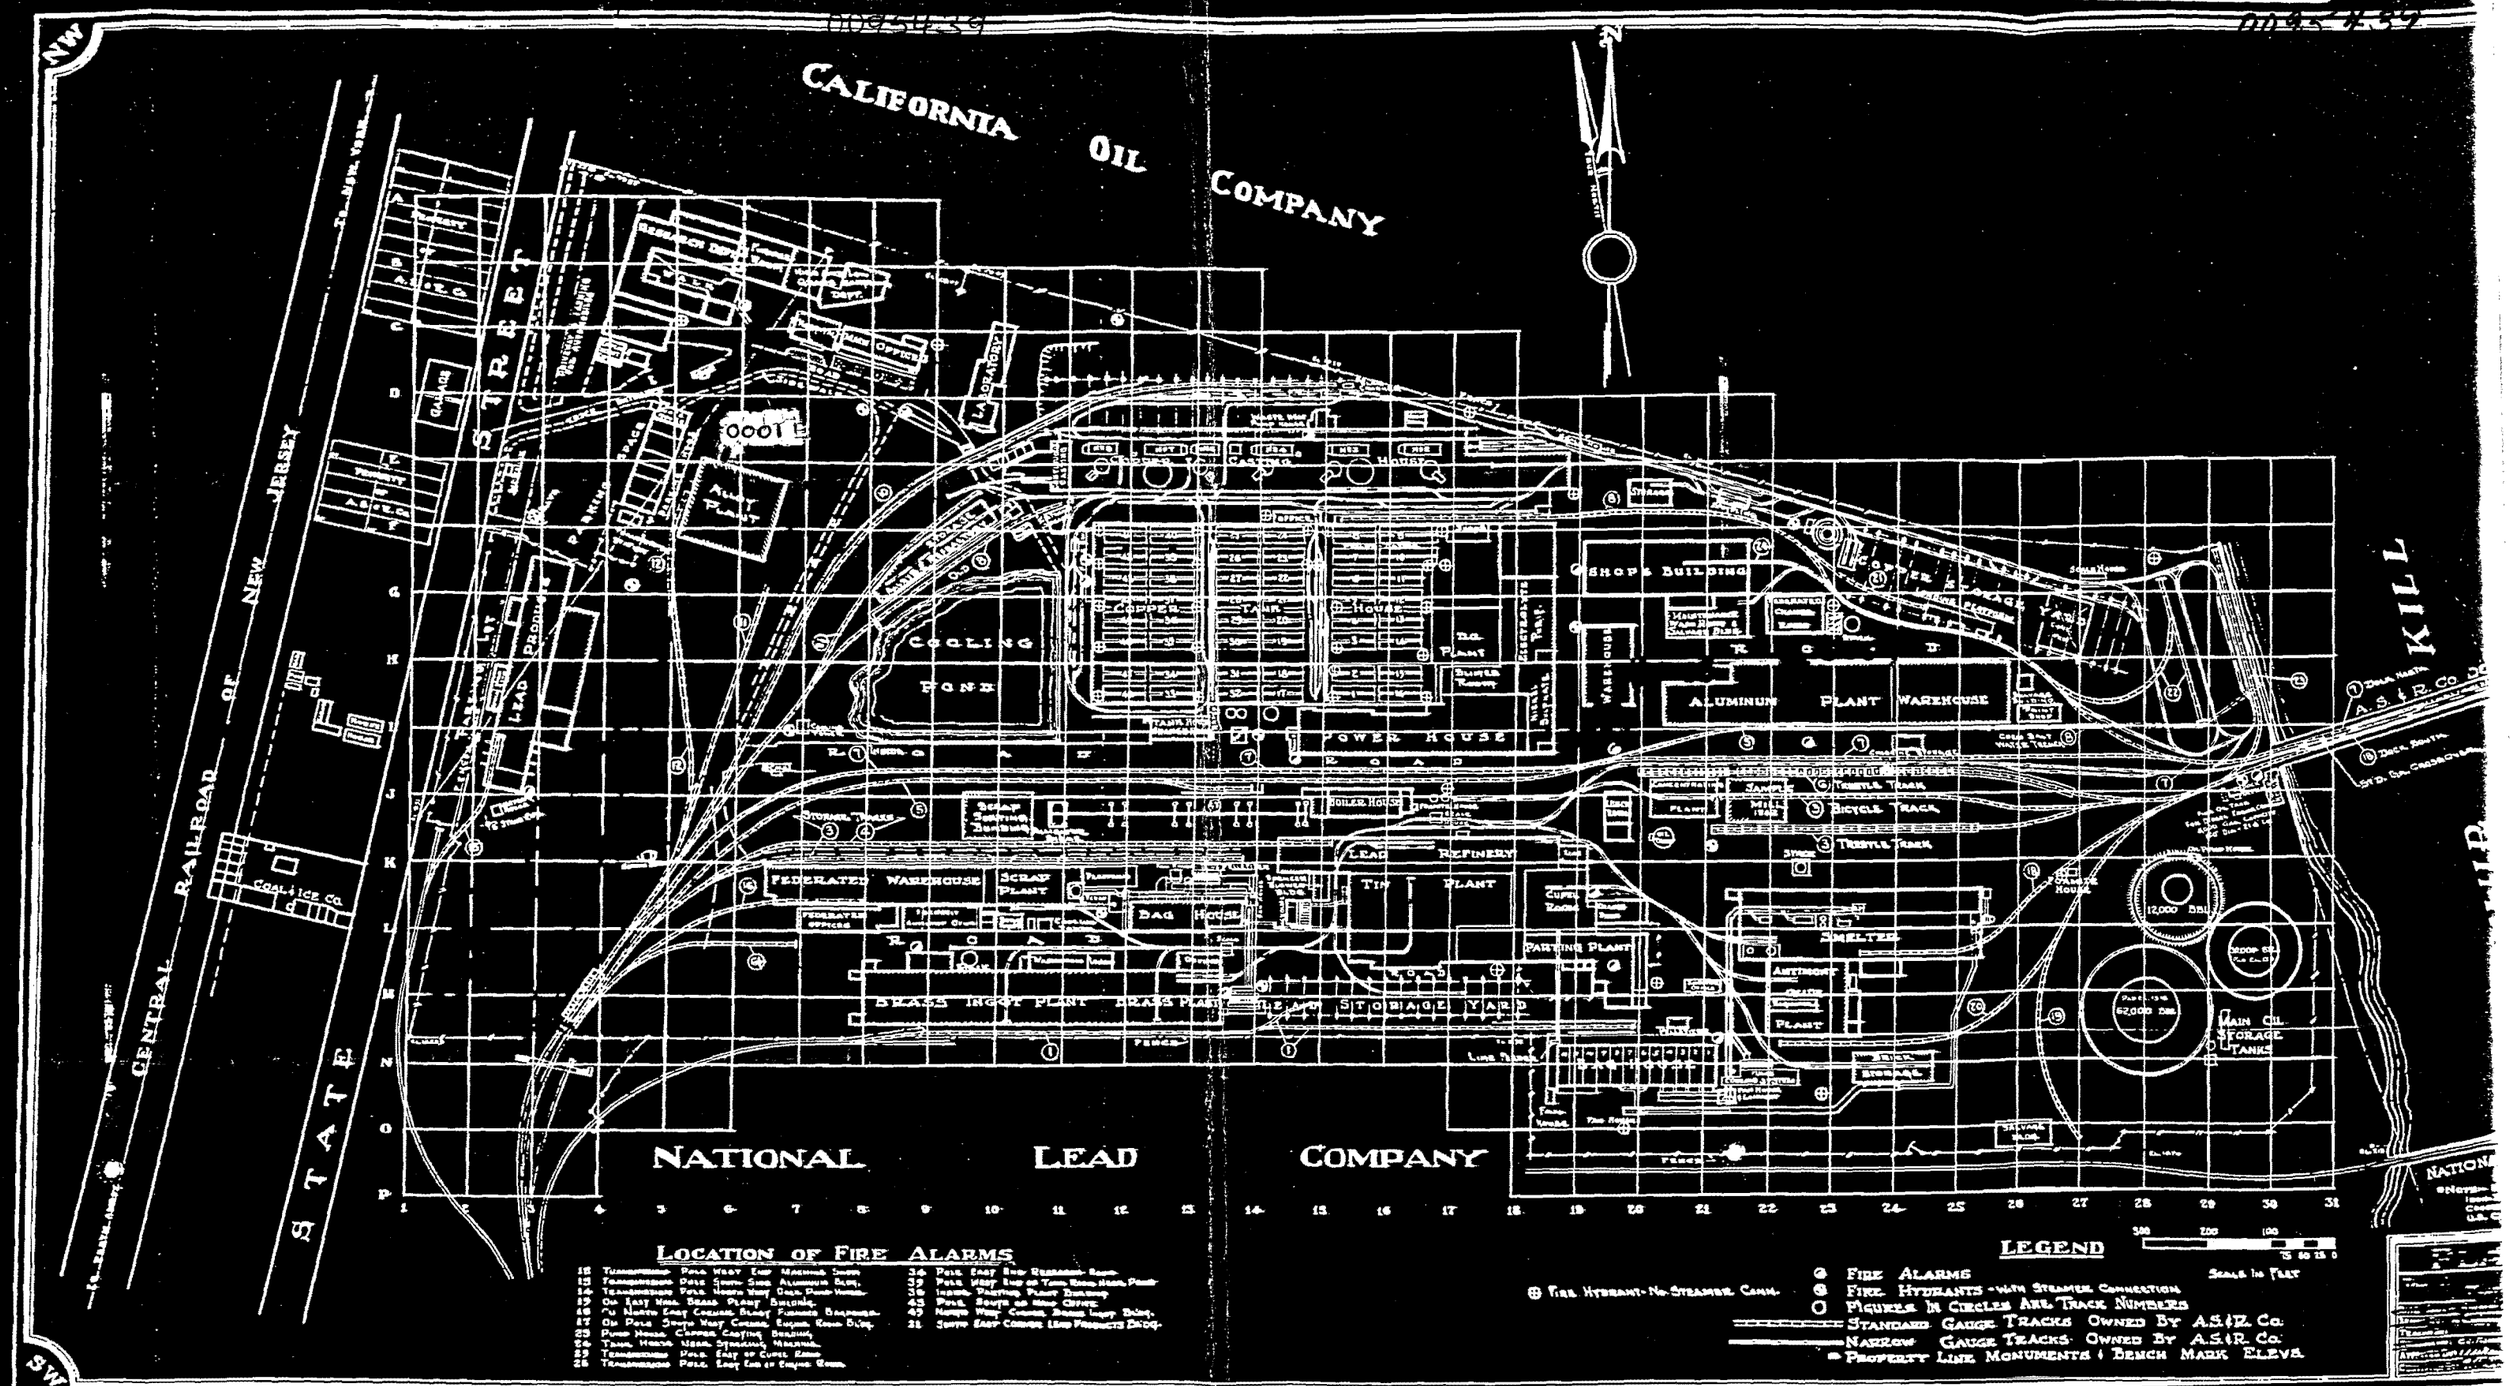
CALIFORNIA OIL COMPANY
NATIONAL LEAD COMPANY
STATE STREET
CENTRAL RAILROAD OF NEW JERSEY
COAL & ICE CO.
COOLING POND
POWER HOUSE
SHOPS BUILDING
ALUMINUM PLANT WAREHOUSE
FEDERATED WAREHOUSE
SCRAP PLANT
BAG HOUSE
LEAD REFINERY
TIN PLANT
BRASS INGOT PLANT
BRASS PLANT
LEAD STORAGE YARD
PARTING PLANT
SMELTER
ANTIMONY PLANT
MAIN OIL STORAGE TANKS
12,000 BBL
A.S.&R. CO.
LOCATION OF FIRE ALARMS
LEGEND
FIRE ALARMS
FIRE HYDRANTS - WITH STEAMER CONNECTION
FIGURES IN CIRCLES ARE TRACK NUMBERS
STANDARD GAUGE TRACKS OWNED BY A.S.&R. CO.
NARROW GAUGE TRACKS OWNED BY A.S.&R. CO.
PROPERTY LINE MONUMENTS & BENCH MARK ELEVS.
FIRE HYDRANT - NO STEAMER CONN.
SCALE IN FEET