12.38 v.2

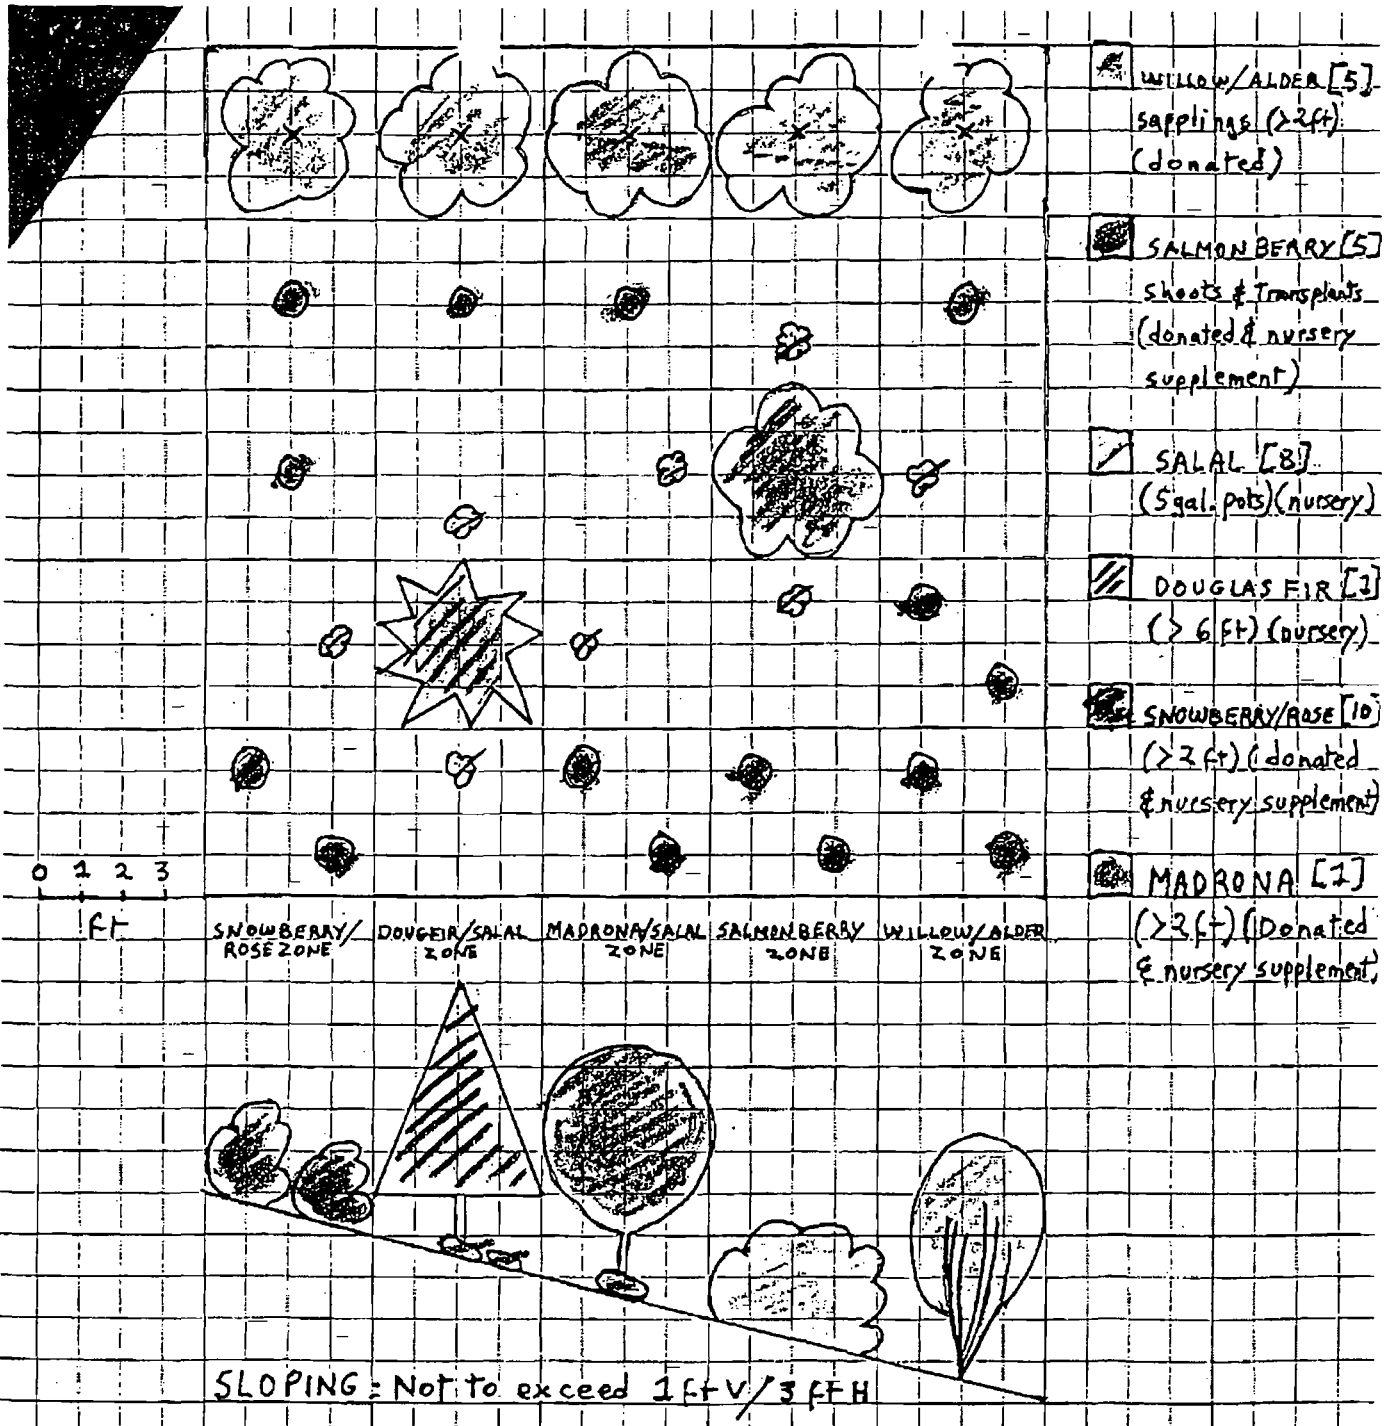

SLOPING = Not to exceed 1 ft V / 3 ft H

PLANTING SCHEME (20 ft x 20 ft cell)

ASHGROVE CEMENT PLANT

(Design by Adopt a Beach, a non-profit corporation)

USEPA SF
1272963