1290034

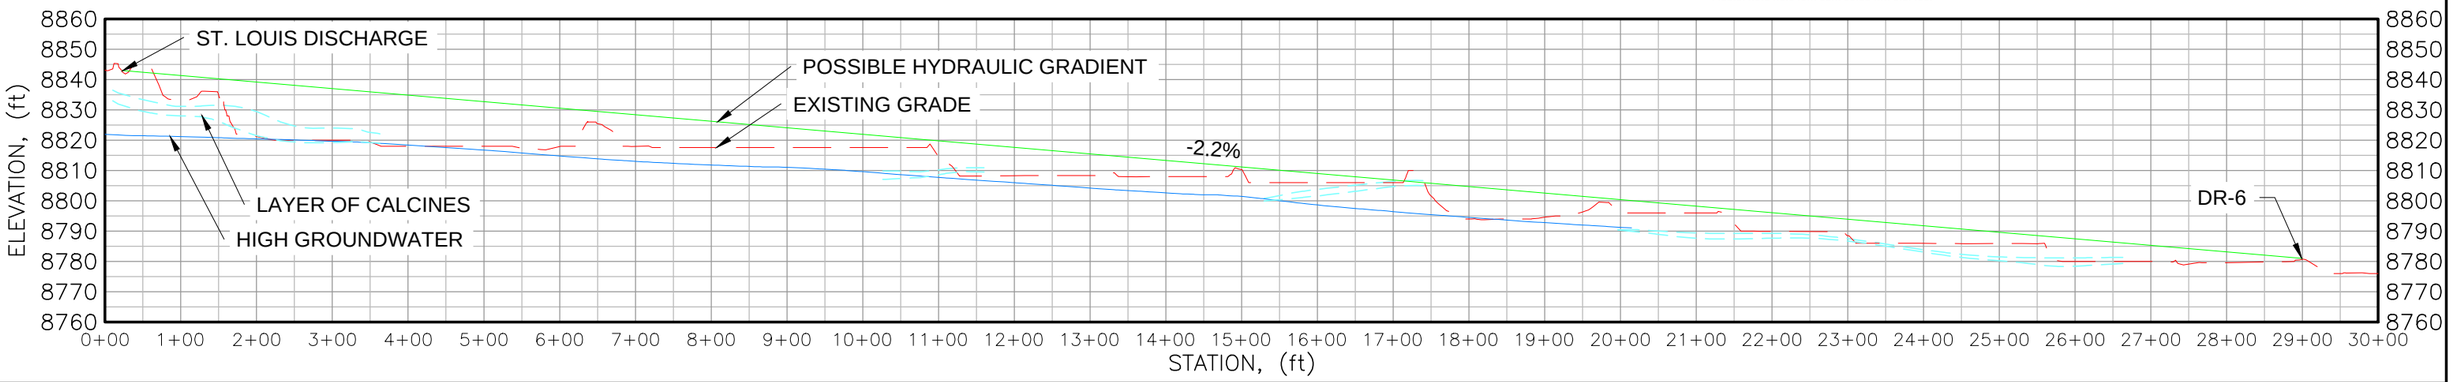

PROFILE VIEW

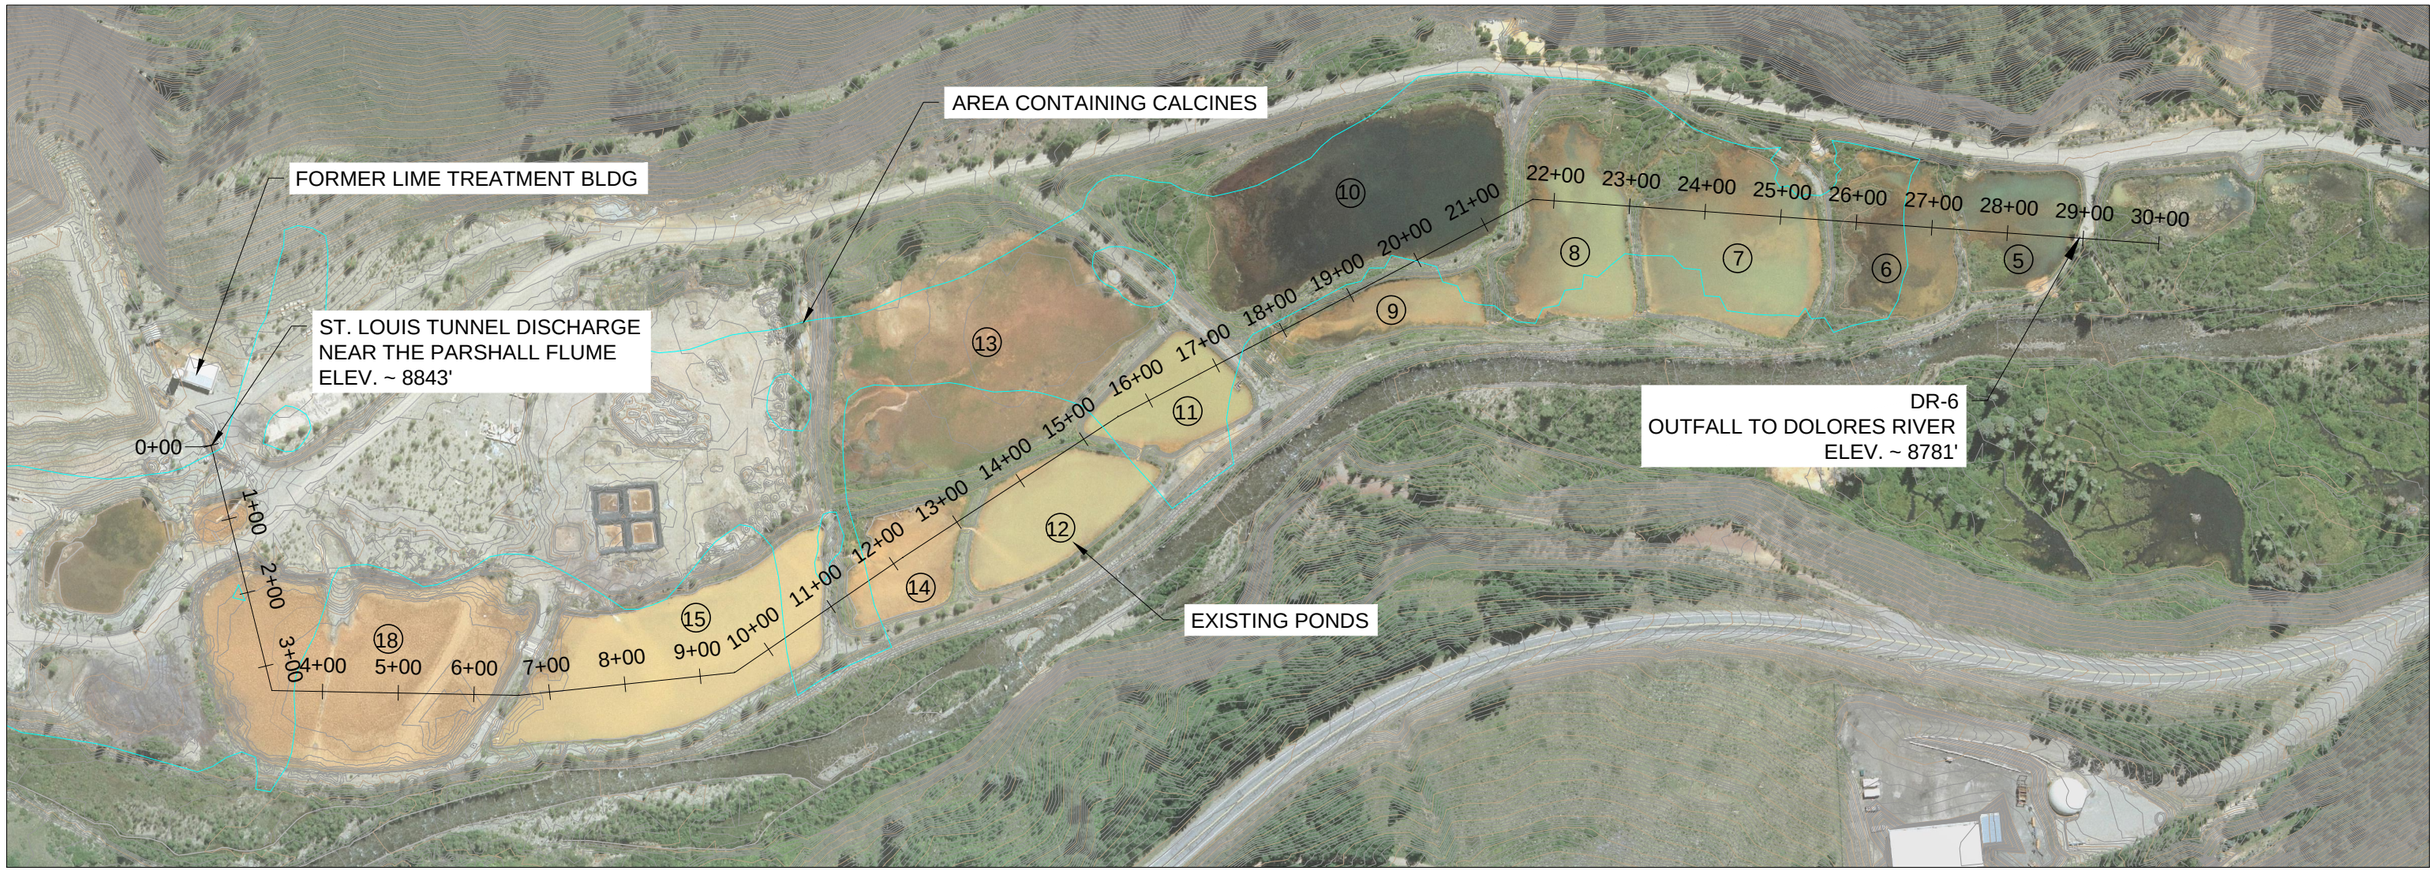

PLAN VIEW

REFERENCES:	NO.	REVISION	DATE	APRVD
PLANS	1	DRAFT FOR DISCUSSIONS		
DATUM	2			

DRAWN MGC
DESIGNED KF
CHECKED CBF
REVIEWED RJB

amec
10670 White Rock Road, Suite 100
Rancho Cordova, CA 95670
(916) 636-3200

RICO - ARGENTINE MINE SITE
CONSTRUCTED WETLAND DEMONSTRATION

EXHIBIT OF EXISTING CONDITIONS
FOR DESIGN OF FULL SCALE TREATMENT SYSTEM

DATE: 10/01/2013
SCALE: 1" = 200'
SHEET: - OF -
PROJ No: SA11161315
EX

Plot Date: 10/01/13 - 2:22pm, Plotted by: kelly.tearney
Drawing Path: P:\Projects\Rico-Argentine Mine Site\CAD\Exhibits\, Drawing Name: Exhibit - Hydraulic Profile for Work Plan Responses.dwg