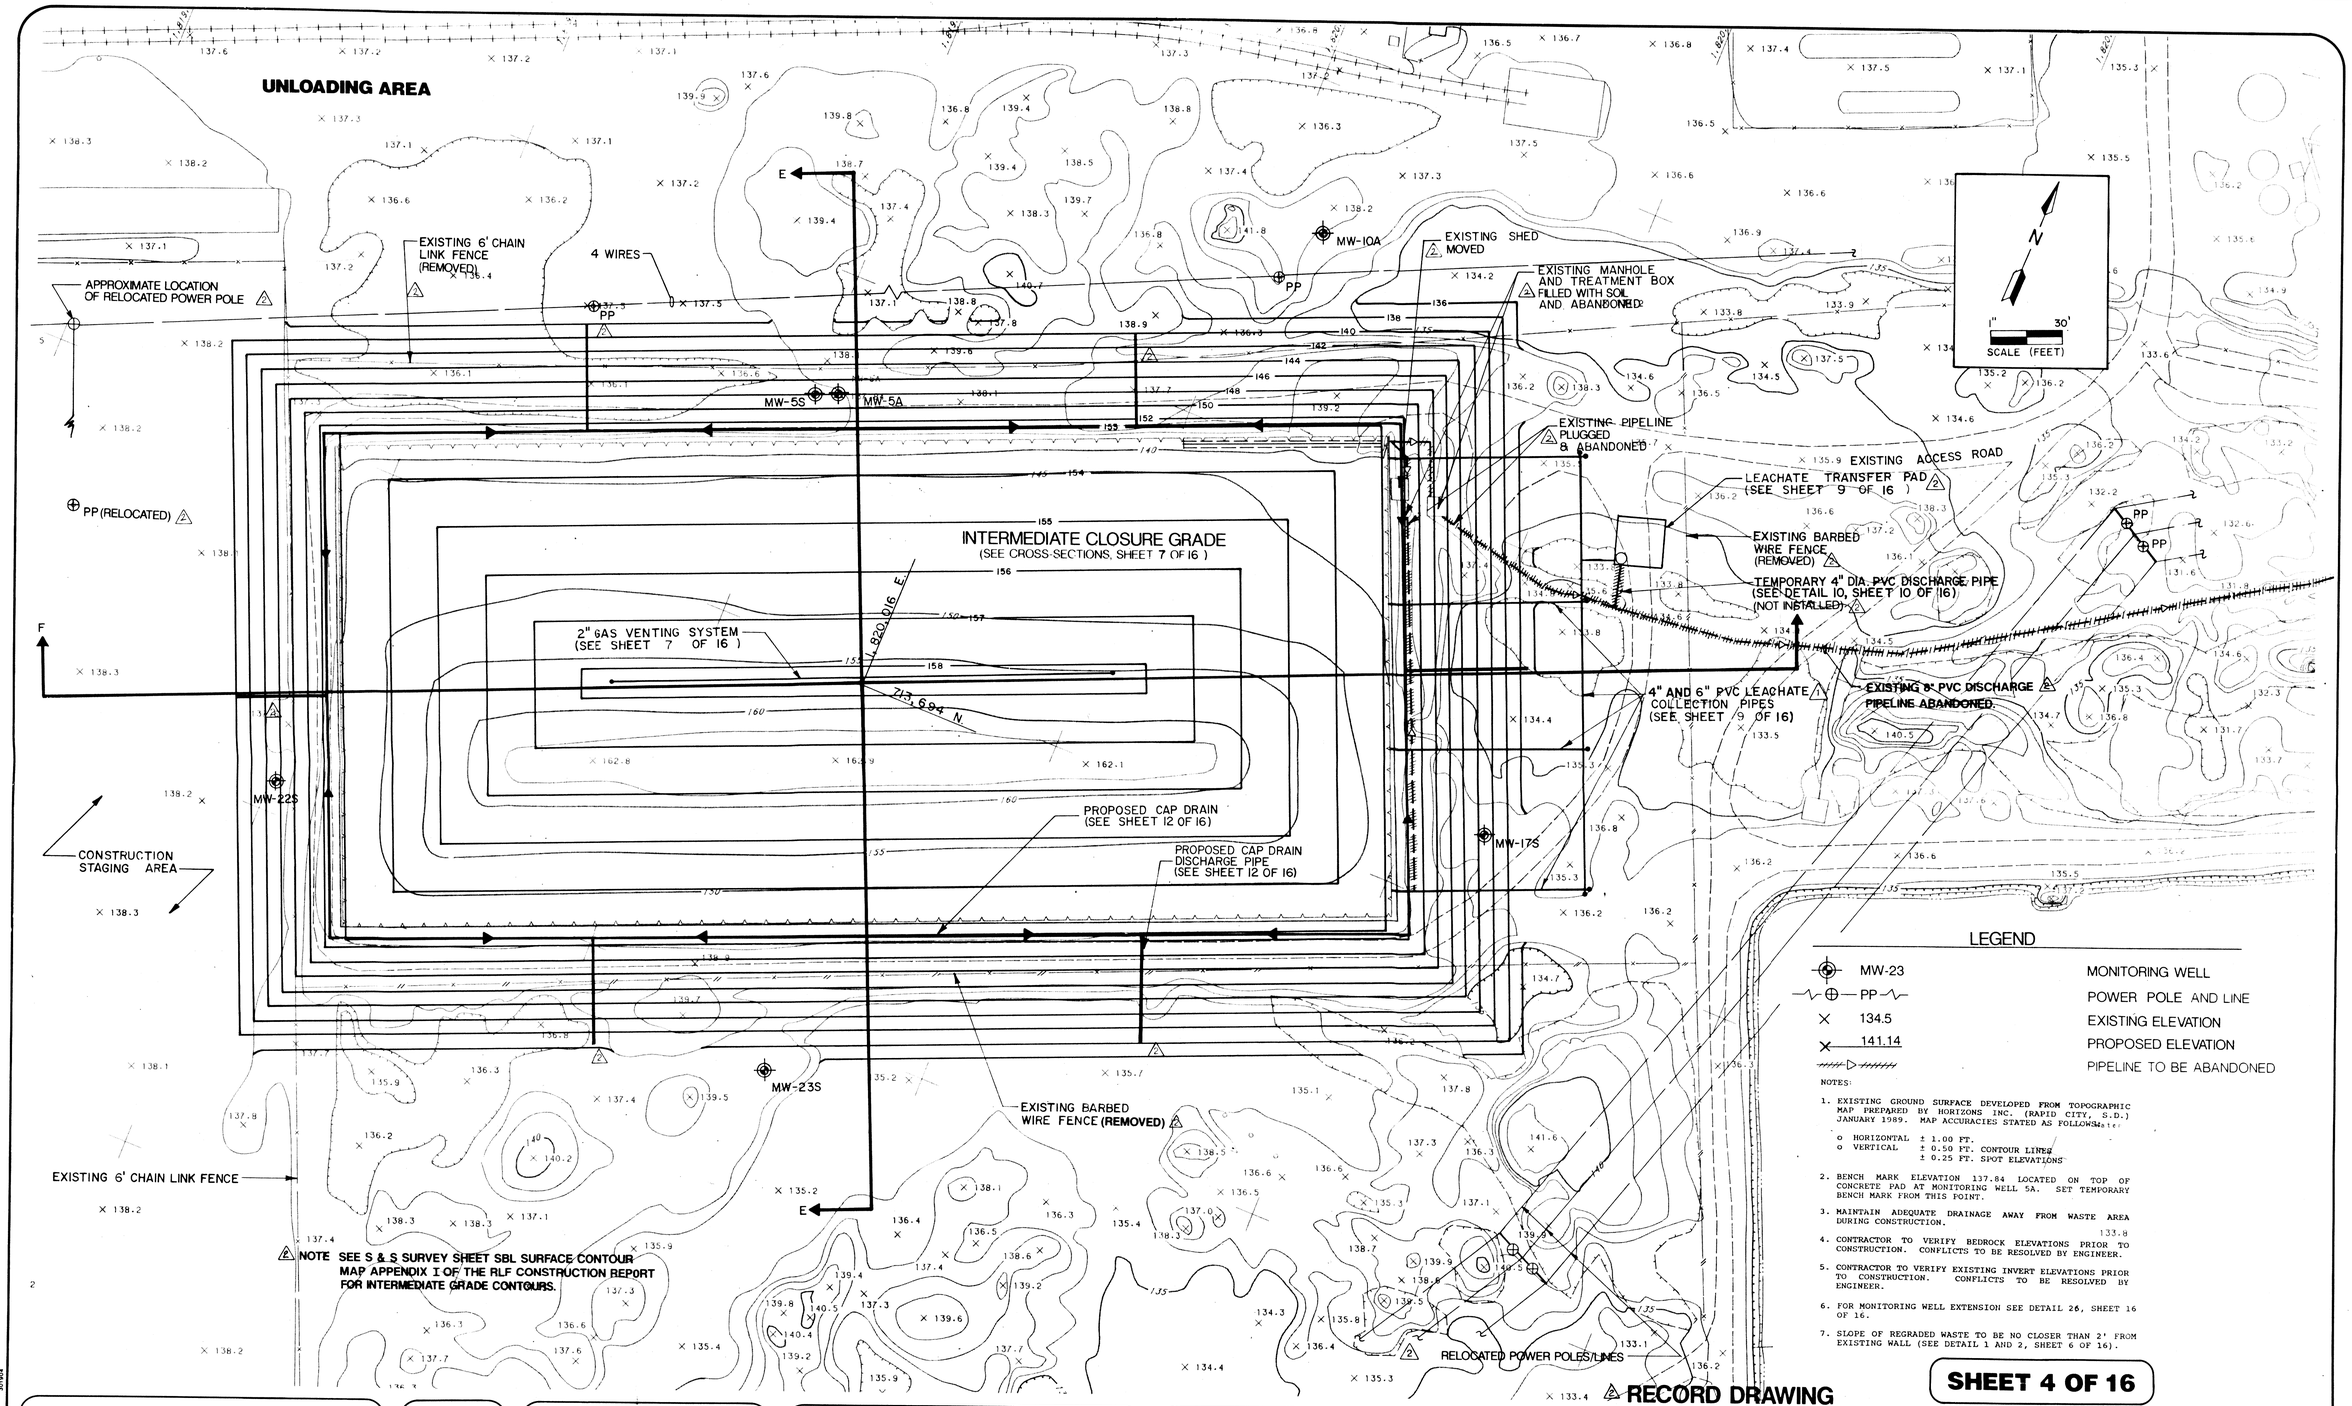

LEGEND

MW-23	MONITORING WELL
—PP—	POWER POLE AND LINE
× 134.5	EXISTING ELEVATION
× 141.14	PROPOSED ELEVATION
	PIPELINE TO BE ABANDONED

NOTES:

1. EXISTING GROUND SURFACE DEVELOPED FROM TOPOGRAPHIC MAP PREPARED BY HORIZONS INC. (RAPID CITY, S.D.) JANUARY 1989. MAP ACCURACIES STATED AS FOLLOWS:
   - o HORIZONTAL ± 1.00 FT.
   - o VERTICAL ± 0.50 FT. CONTOUR LINES
     ± 0.25 FT. SPOT ELEVATIONS
2. BENCH MARK ELEVATION 137.84 LOCATED ON TOP OF CONCRETE PAD AT MONITORING WELL 5A. SET TEMPORARY BENCH MARK FROM THIS POINT.
3. MAINTAIN ADEQUATE DRAINAGE AWAY FROM WASTE AREA DURING CONSTRUCTION.
4. CONTRACTOR TO VERIFY BEDROCK ELEVATIONS PRIOR TO CONSTRUCTION. CONFLICTS TO BE RESOLVED BY ENGINEER.
5. CONTRACTOR TO VERIFY EXISTING INVERT ELEVATIONS PRIOR TO CONSTRUCTION. CONFLICTS TO BE RESOLVED BY ENGINEER.
6. FOR MONITORING WELL EXTENSION SEE DETAIL 26, SHEET 16 OF 16.
7. SLOPE OF REGRADED WASTE TO BE NO CLOSER THAN 2' FROM EXISTING WALL (SEE DETAIL 1 AND 2, SHEET 6 OF 16).

SHEET 4 OF 16

DRAWING CONFIDENTIAL: THIS DRAWING AND ALL INFORMATION CONTAINED THEREON IS AND SHALL REMAIN THE PROPERTY OF G&M CONSULTING ENGINEERS, INC. AS AN INSTRUMENT OF PROFESSIONAL SERVICE. THIS INFORMATION SHALL NOT BE USED, IN WHOLE OR IN PART, WITHOUT THE FULL KNOWLEDGE AND PRIOR WRITTEN CONSENT OF G&M CONSULTING ENGINEERS.

SCALE VERIFICATION
THIS BAR REPRESENTS ONE INCH ON THE ORIGINAL DRAWING:
0 1"
USE TO VERIFY FIGURE SCALE

REV.NO.	DATE	DESCRIPTION	BY	APPR.
1	11-28-89	ADDITION OF DUAL PIPING	D.V.	JAP
2	9-24-91	REVISED PER REC. DRAW.	A.A.A.	J.G.

DRAWING NO:	FLOO18-CWP-D04	
DRAWN BY:	KEN GARROLL	DATE: MARCH 9, 1989
CHECKED:	C. Duncan	DATE: May 20, 1989
APPROVED:	J. PETERSOHN	DATE: MAY 26, 1989

GERAGHTY & MILLER ENGINEERS, INC.

INTERMEDIATE GRADE PLAN

RCRA LANDFILL CLOSURE

MARTIN MARIETTA CORPORATION

THE DALLES, OREGON

BAY REPROGRAPHICS 301904