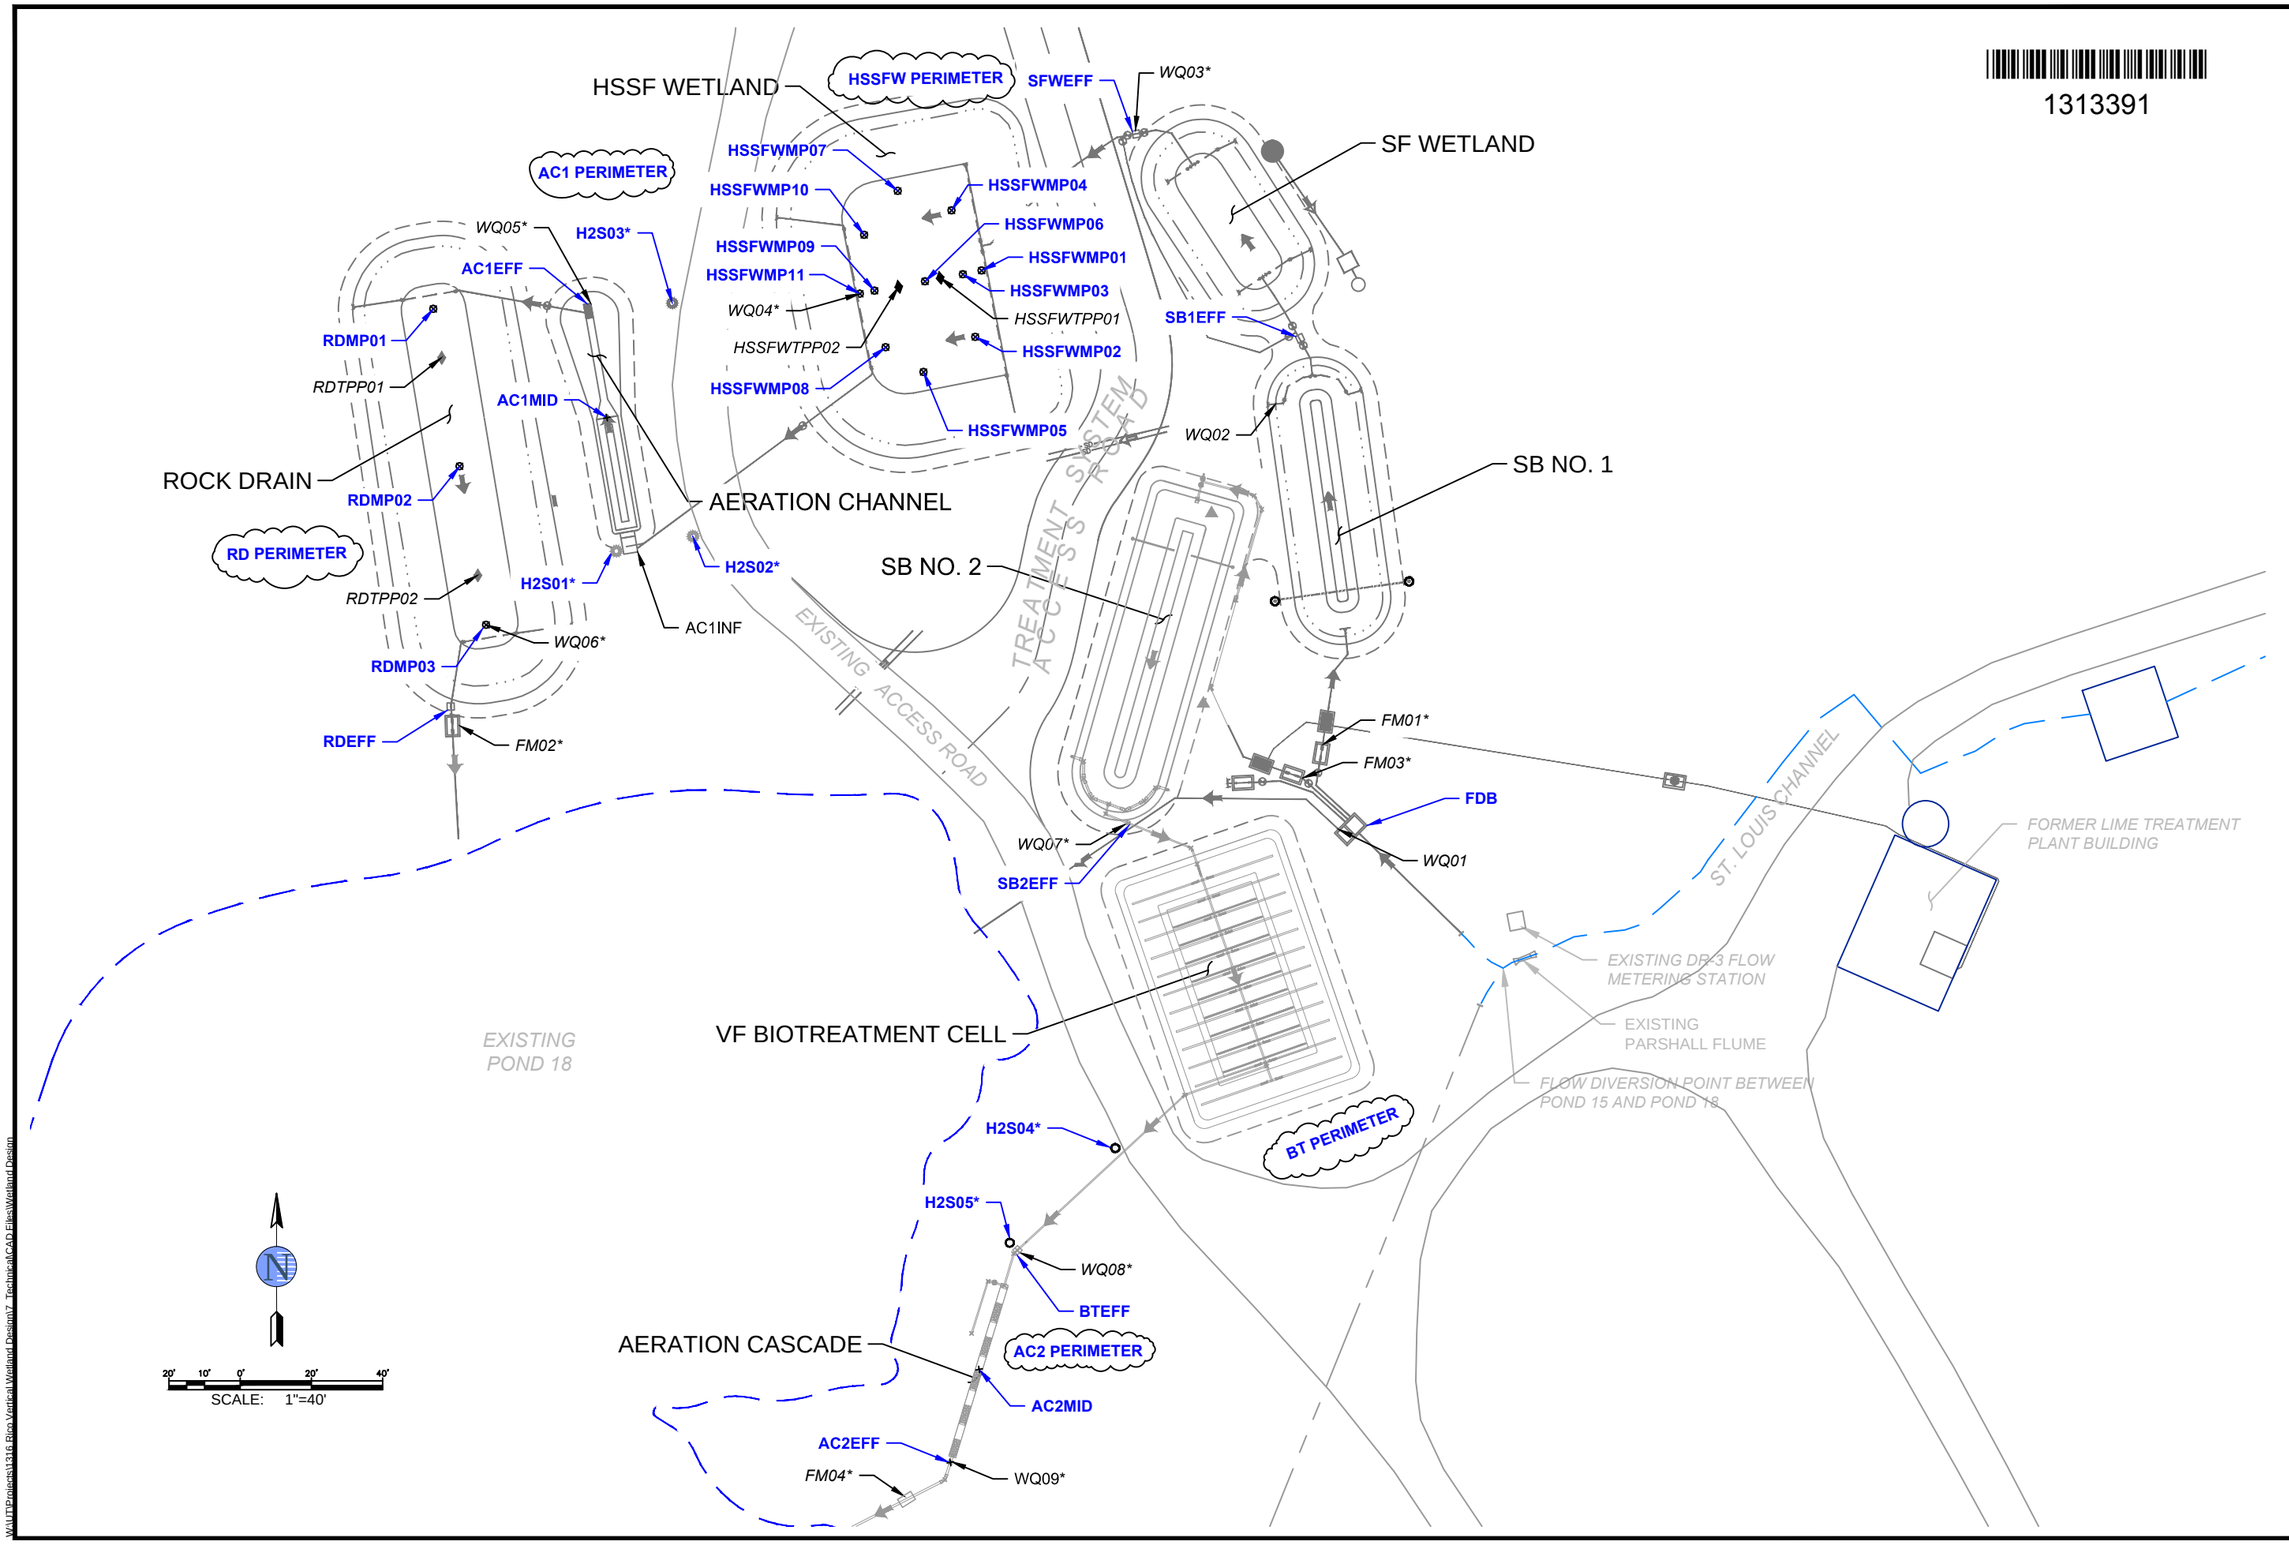

DRAWN BY:	LPCjr
CHECKED:	LPCjr
REVIEWED:	KS
APPROVED:	KS
JOB No:	1300
CAD FILE:	CP 1.dwg

REV	DATE	DESCRIPTION

RESOURCE MANAGEMENT CONSULTANTS
8138 SOUTH STATE ST.
SUITE 2A
MIDVALE, UT 84047
801-255-2626

RICO - ARGENTINE MINE SITE
ST LOUIS DISCHARGE CWDTS

COLONIZATION PHASE SAMPLING LOCATIONS

AEC
www.americanconsultants.com
3489 W 2100 S, Salt Lake City, UT 84119
801-908-5447 Fax 801-972-2741

DATE:	12 SEP 14
SCALE:	1:40
SHEET:	01 OF 01

CP 1

W:\UT\Projects\1316 Rico Vertical Wetland Design\7. Technical\CAD Files\Wetland Design