# SWDA A&B STATUS AS OF MARCH 20, 2008

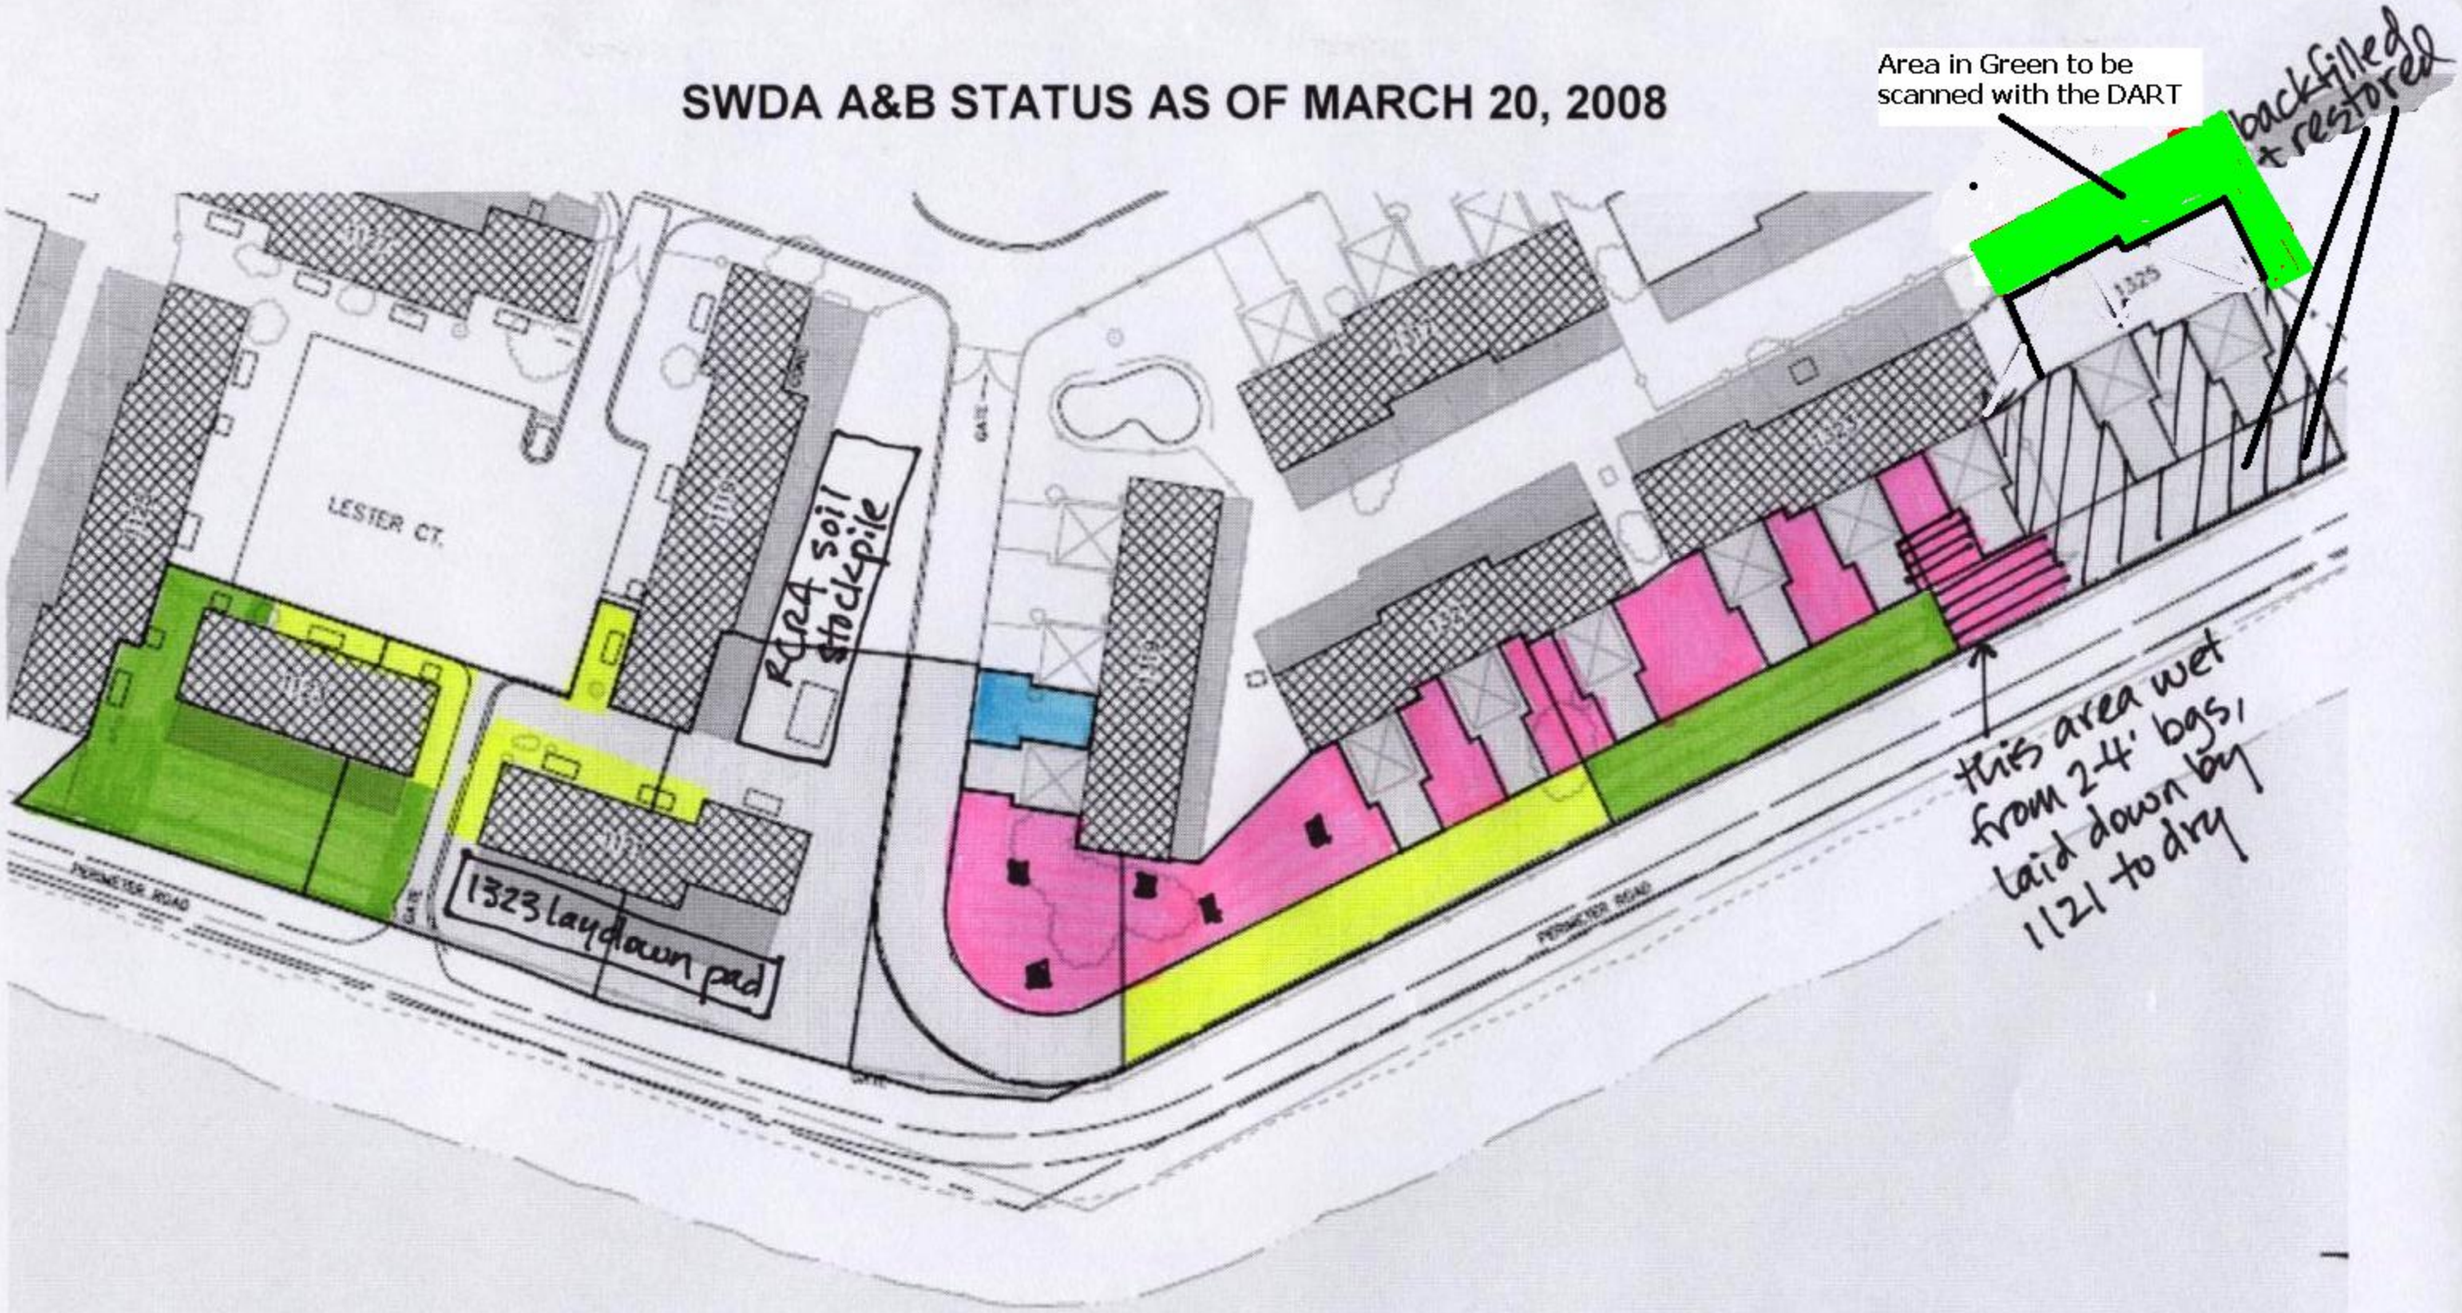


EXCAVATION DEPTH

- = 1 ft bgs
- = 2 ft bgs
- = 3 ft bgs
- = 4 ft bgs
- = 5 ft bgs pothole