WALL AND ROOF SHEATHING - MINIMUM 29 GAGE HIGH TENSILE STEEL G-90 GALVANIZED.

ENTRANCE DOOR - 18 GAGE HOLLOW METAL; STEEL FRAME; LOCKSET

SLIDING DOOR - 16' W x 14' H. "JUMBO" TRACK AND NECESSARY DOOR GUIDES, STOPS, AND HANDLES, HOOKS, ETC.

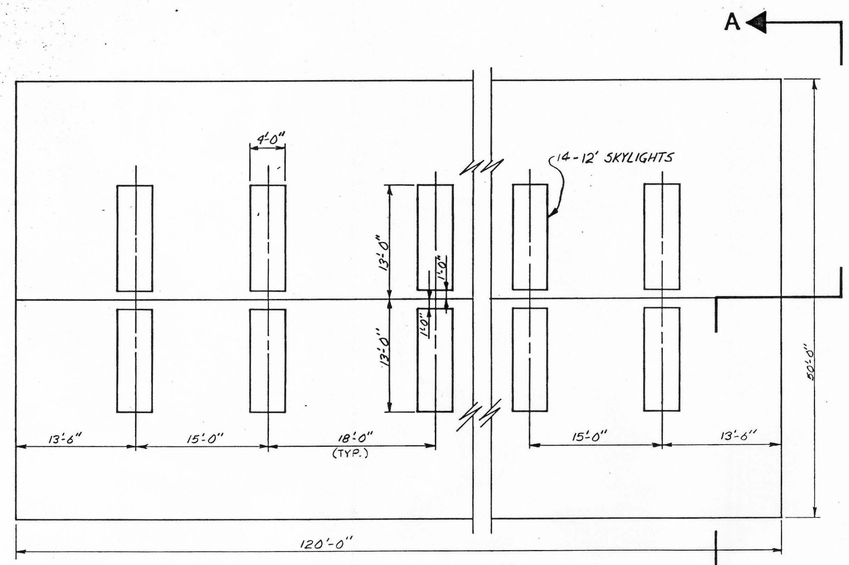

ROOF PLAN

SCALE: 1/8" = 1'-0"

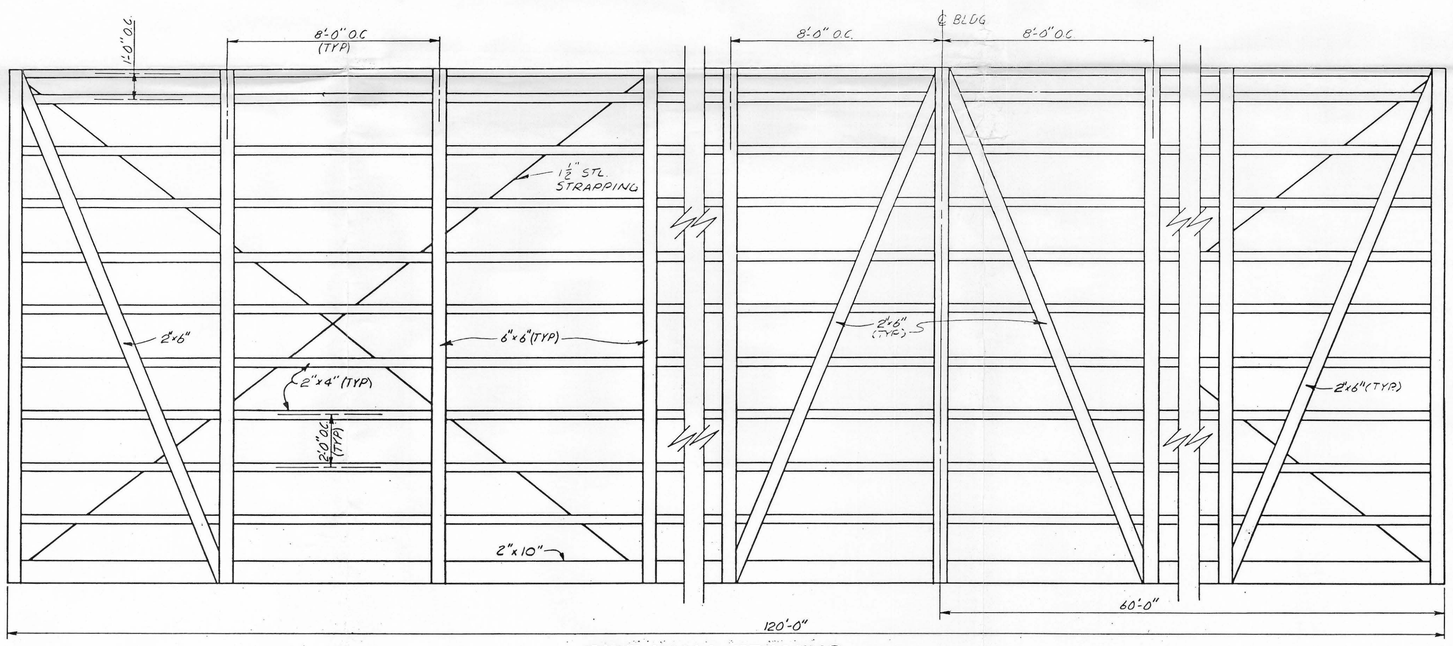

SIDE WALL FRAMING

SCALE: 3/8" = 1'-0"

NOTE:
THESE PLANS PRESENT INFORMATION TAKEN BY FIELD INSPECTION, AND ARE FOR RECORD ONLY. THIS STRUCTURE WAS NOT DESIGNED BY HAVENS AND EMERSON, INC. AND HAVENS AND EMERSON, INC. ACCEPTS NO RESPONSIBILITY FOR THE DETAILS, STRUCTURAL ADEQUACY OR OTHER INFORMATION PRESENTED HEREIN.

HAVENS AND EMERSON INC.
Consulting Engineers
CREVE COEUR OFFICE PARK
795 OFFICE PARKWAY
ST. LOUIS, MISSOURI 63141
(314) 872-9042

DRAWN BY: DEO CHECKED BY: HLT
DATE 12/10/86

PREPARED FOR
RIEDEL ENVIRONMENTAL SERVICES
AND
ENVIRONMENTAL PROTECTION AGENCY

TYPICAL STORAGE BUILDING

PLAN AND DETAILS

SCALE: AS NOTED
FILE NO. 1716
SHEET NO. 1 OF 2