01/01/1111

ANSI D 22" x 34"

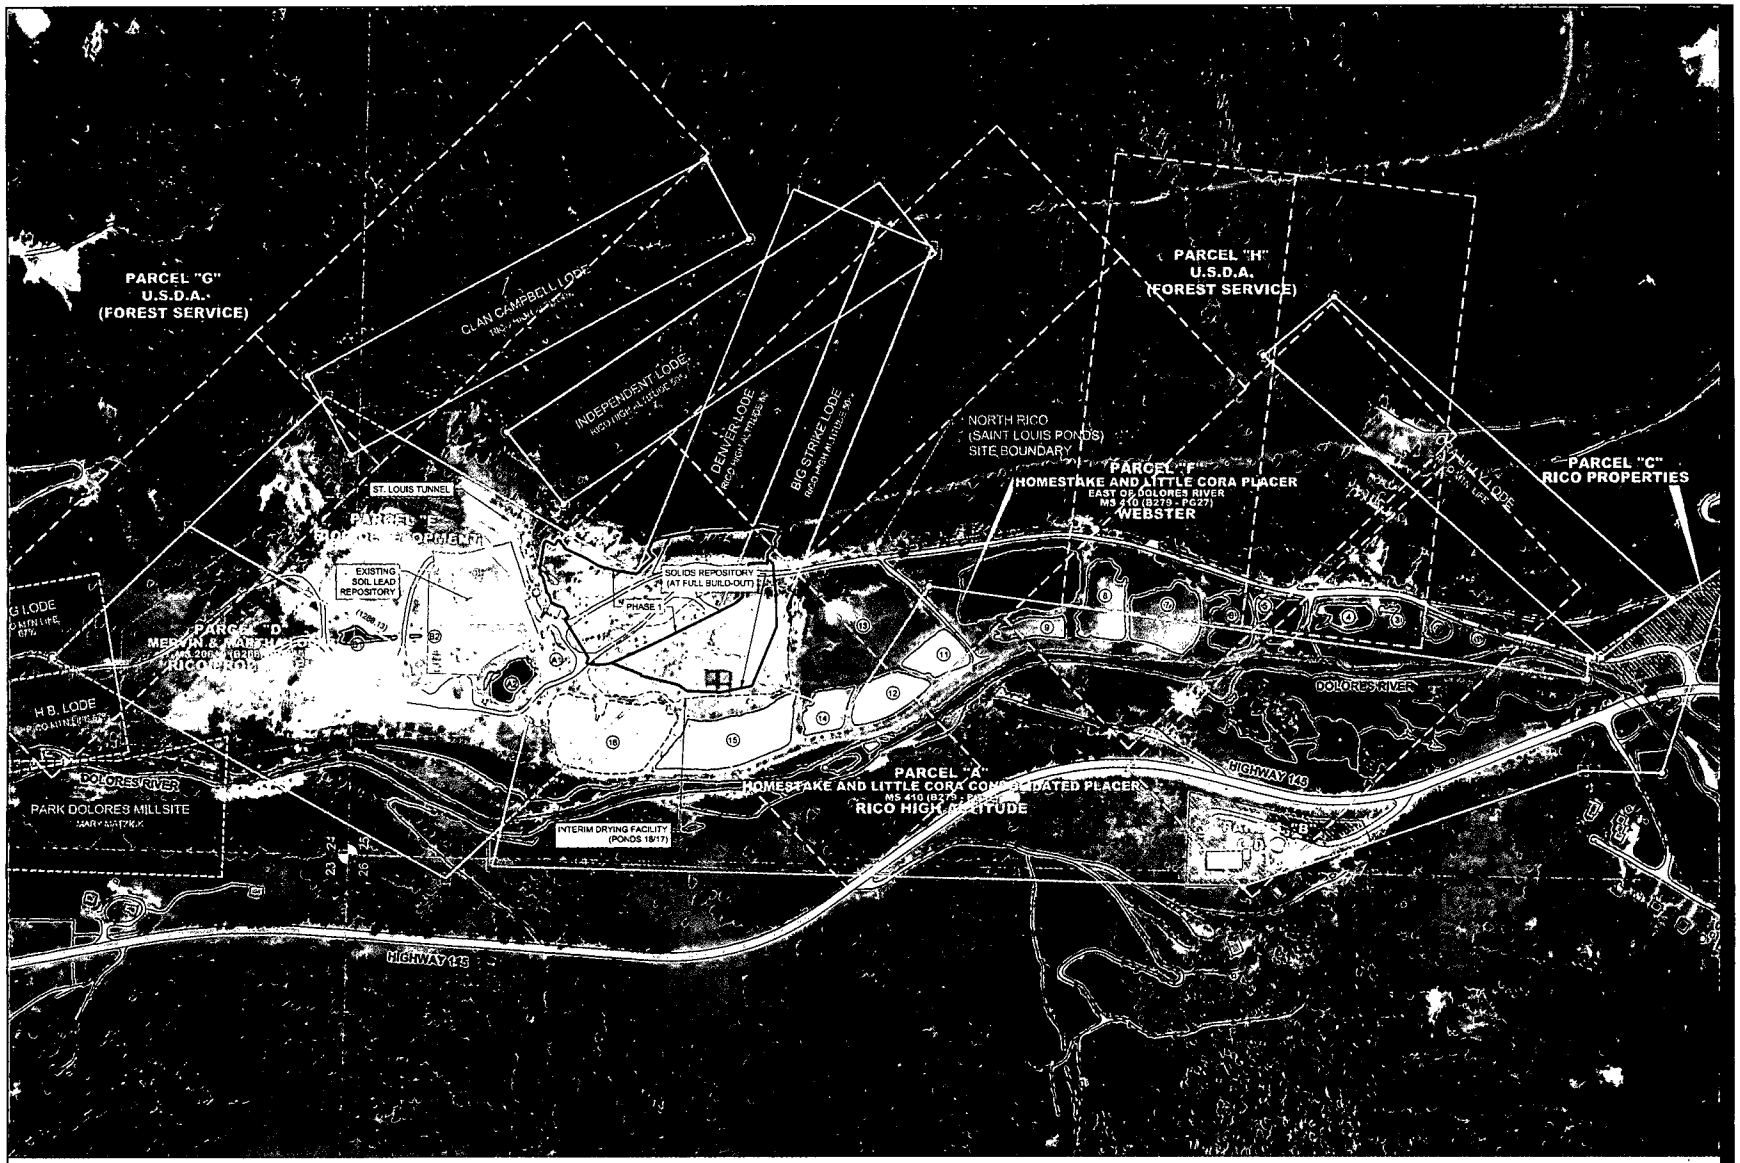

PROPERTY BOUNDARY PLAN

Scale: 1:200
(on ANSI D 22"x34")

0 200' 400' 800'

N

AECOM

PROJECT

RICO-ARGENTINE SITE-OU01

SOLIDS REPOSITORY

CLIENT

ATLANTIC RICHFIELD COMPANY

CONSULTANT

AECOM
717 17th STREET
SUITE 2600
DENVER, CO 80202
303 228 3000 tel 303 228 3001 fax
www.aecom.com

CONSULTANTS

ANDERSON ENGINEERING COMPANY, INC.

REGISTRATION

ISSUE/REVISION

I/R	DATE	DESCRIPTION

FOR PERMITTING ONLY

PROJECT NUMBER

60306858

SHEET TITLE

PROPERTY BOUNDARY PLAN

SHEET NUMBER

G-110 2 OF 15

1764983 - R8 SDMS

01/21/1111

ANSI D 22" x 34"

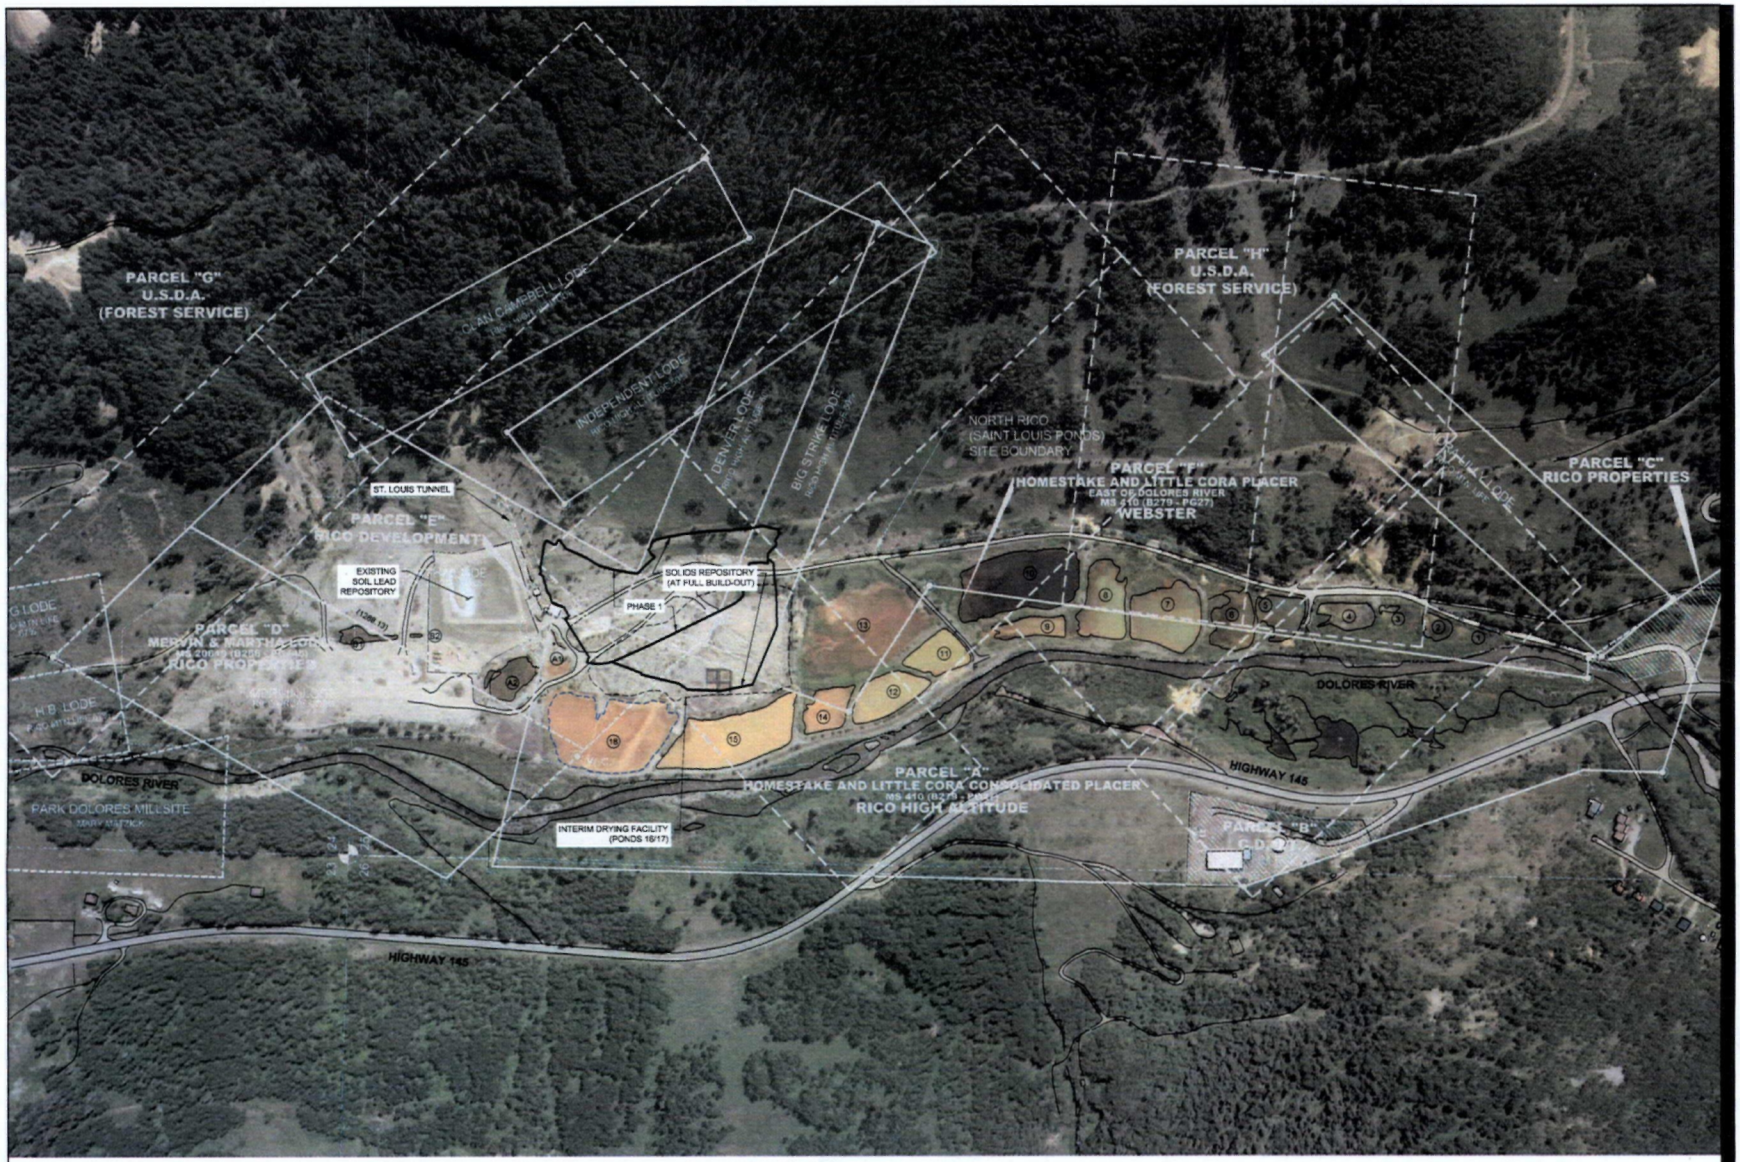

PROPERTY BOUNDARY PLAN

Scale: 1:200
(on ANSI D 22"x34")

0 200' 400' 800'

N

AECOM

PROJECT

RICO-ARGENTINE
SITE-OU01

SOLIDS
REPOSITORY

CLIENT

ATLANTIC
RICHFIELD
COMPANY

CONSULTANT

AECOM
717 17th STREET
SUITE 2600
DENVER, CO 80202
303 228 3000 tel 303 228 3001 fax
www.aecom.com

CONSULTANTS

ANDERSON
ENGINEERING
COMPANY, INC.

REGISTRATION

ISSUE/REVISION

I/R	DATE	DESCRIPTION

FOR PERMITTING ONLY

PROJECT NUMBER

60306858

SHEET TITLE

PROPERTY BOUNDARY PLAN

SHEET NUMBER

G-110 2 OF 15

1764983 - R8 SDMS