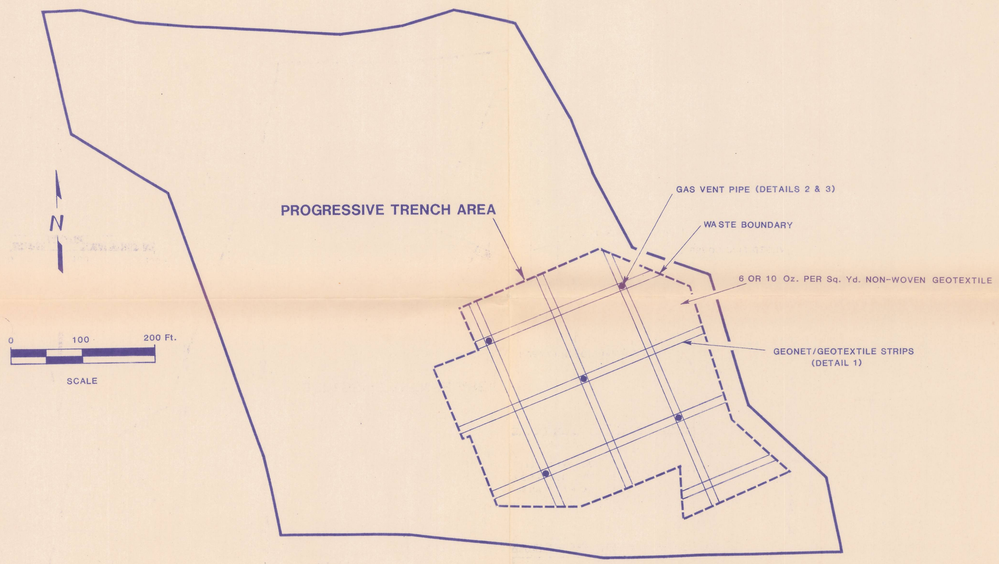


GAS COLLECTION SYSTEM PLAN

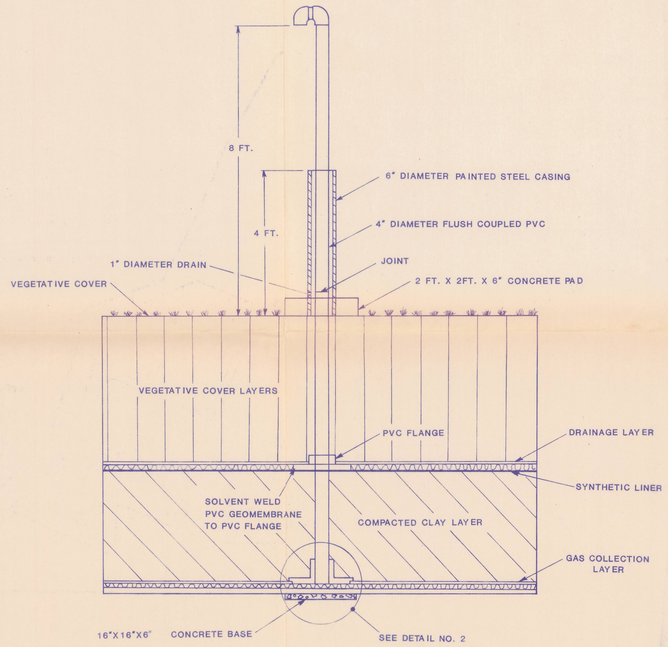


GAS VENTILATION: CROSS SECTION

DETAIL 3

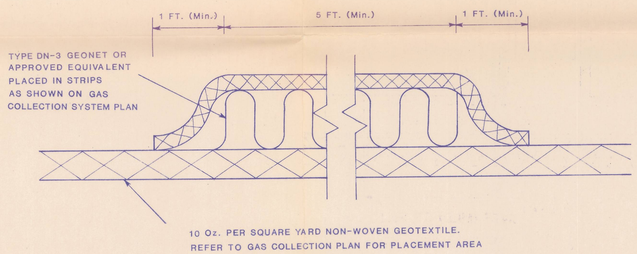


GAS VENTILATION SYSTEM

DETAIL 1

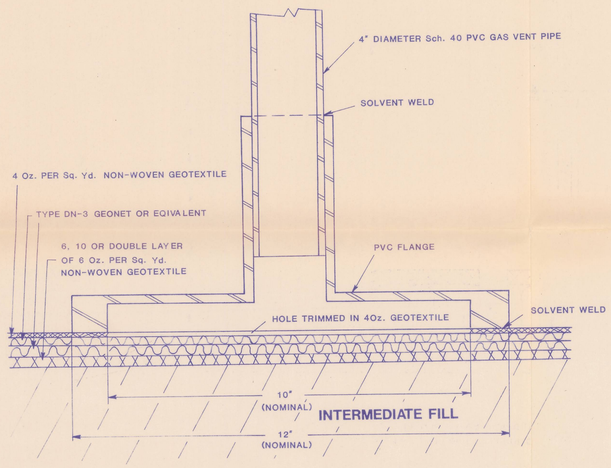


GAS VENTILATION SYSTEM: FLANGE DETAIL

DETAIL 2

PRELIMINARY

| | | |
|---|---|---|
| BHS: PROGRESSIVE TRENCH CLOSURE | | |
| SCALE AS NOTED | APPROVED BY | DRAWN BY |
| DATE 10-28-85 | | CHK'D BY |
| Woodward-Clyde Consultants<br>ENGINEERS, GEOLOGISTS, AND ENVIRONMENTAL SCIENTISTS | | |
| FINAL COVER:<br>GAS VENTILATION DETAILS | FIG. C | PROJECT NO. W4C7729-6 |

PRINTED ON DRAFTRACE 250-02 ALID CORP