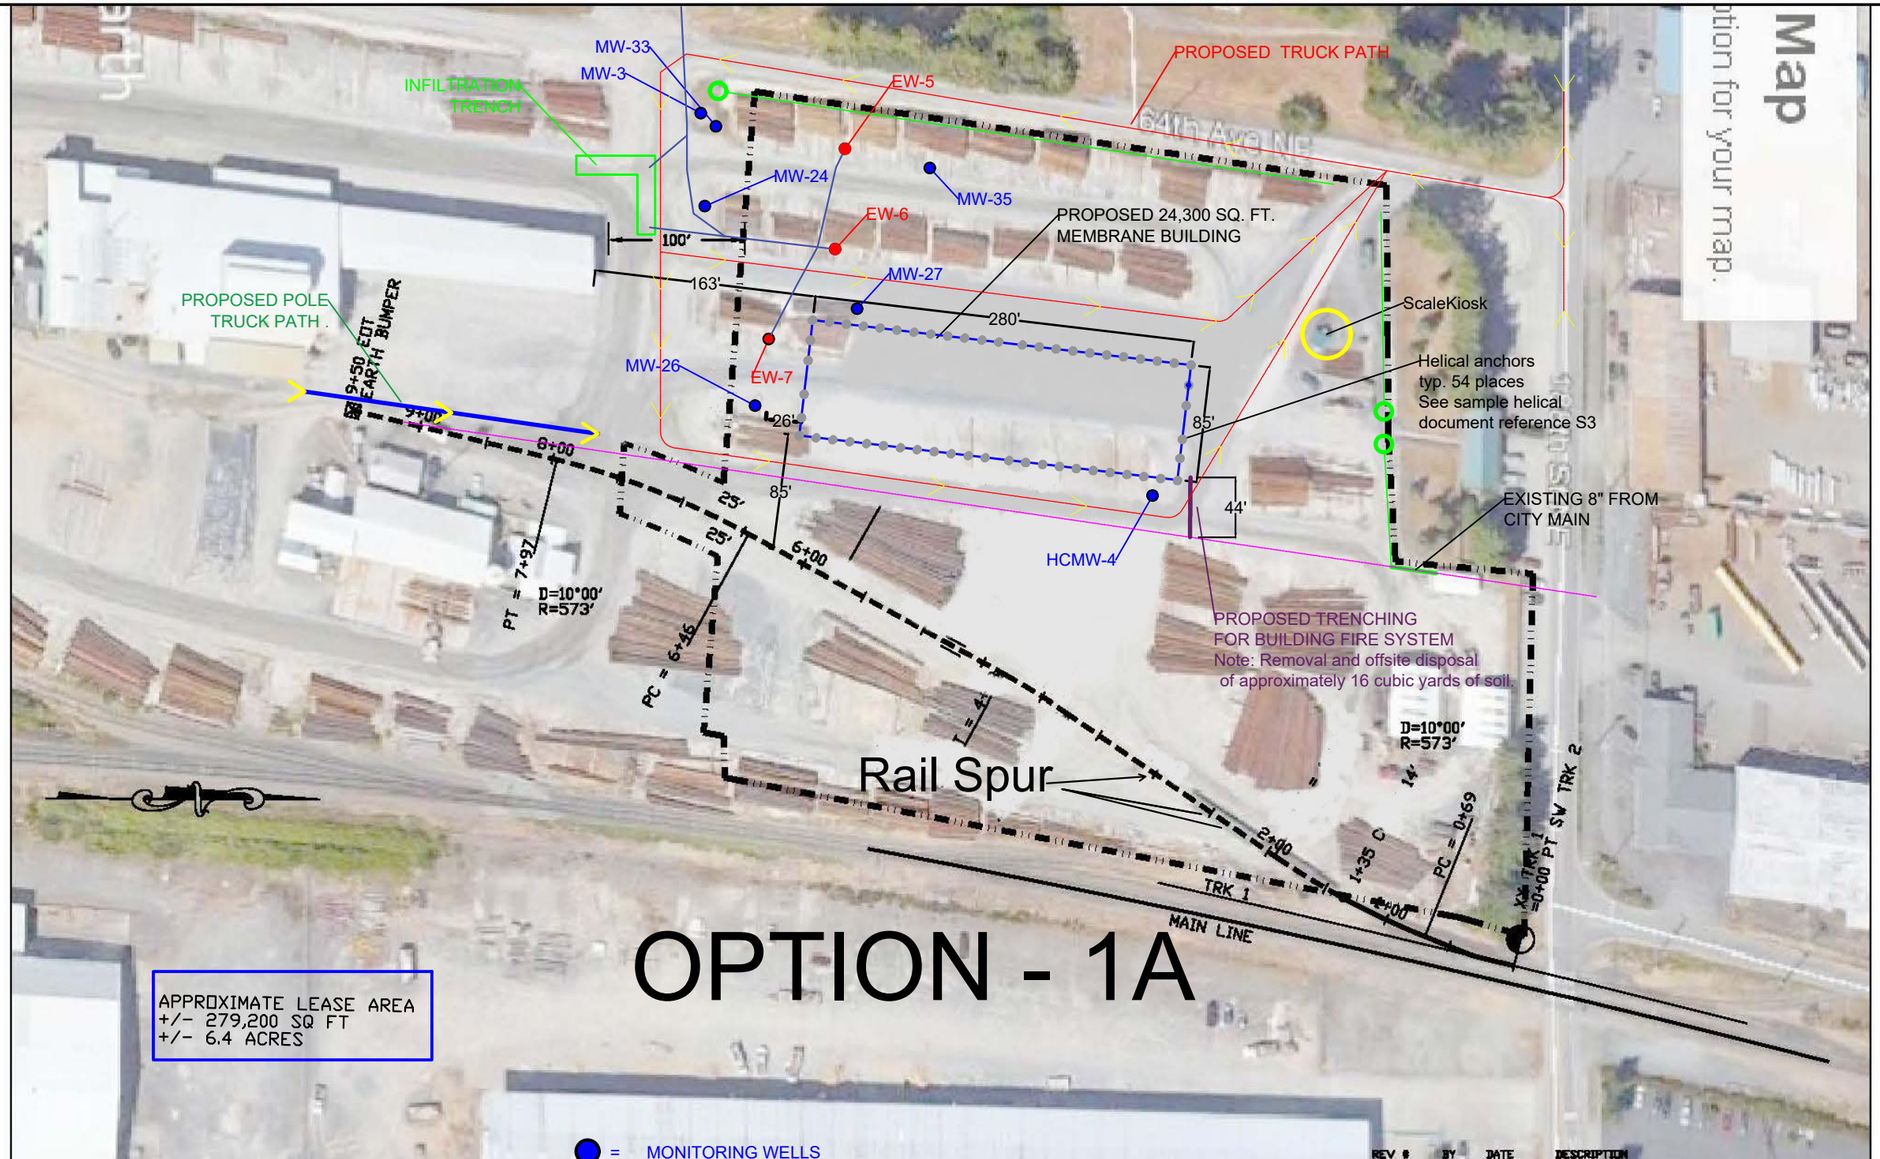

CONCEPT 9

REV #	BY	DATE	DESCRIPTION
5	KLH	12-8-17	ADJUST NORTH BOUNDARY
6	KLH	12-12-17	100' OFFSET FROM BLDG
7	KLH	12-15-17	REVISE AREA AT TRACK
8	KLH	12-16-17	ADJUST WEST BOUNDARY

TBY, INC.
PO BOX 1292
MOUNTAIN HOME, ID 83647
208-599-4189

WRC WEST RAIL CONSTRUCTION
QUALITY SAFETY INTEGRITY

100 0 100 200
SCALE IN FEET

BNSF MAIN LINE
BNSF SIDING
BNSF PROPOSED
INDUSTRY PROPOSED
PROPERTY BOUNDARY

DRAWN BY: KLH
CHECKED BY: KLH
DATE: 11-26-17
SHEET NO. 1 OF 1

FOR USE IN AGREEMENT WITH: BURLINGTON NORTHERN AND HAMPTON LUMBER

LOCATION & DESCRIPTION: STELLA JONES SITE ARLINGTON, WA

TRACKAGE TO SERVE: HAMPTON LUMBER