FIELD SKETCH

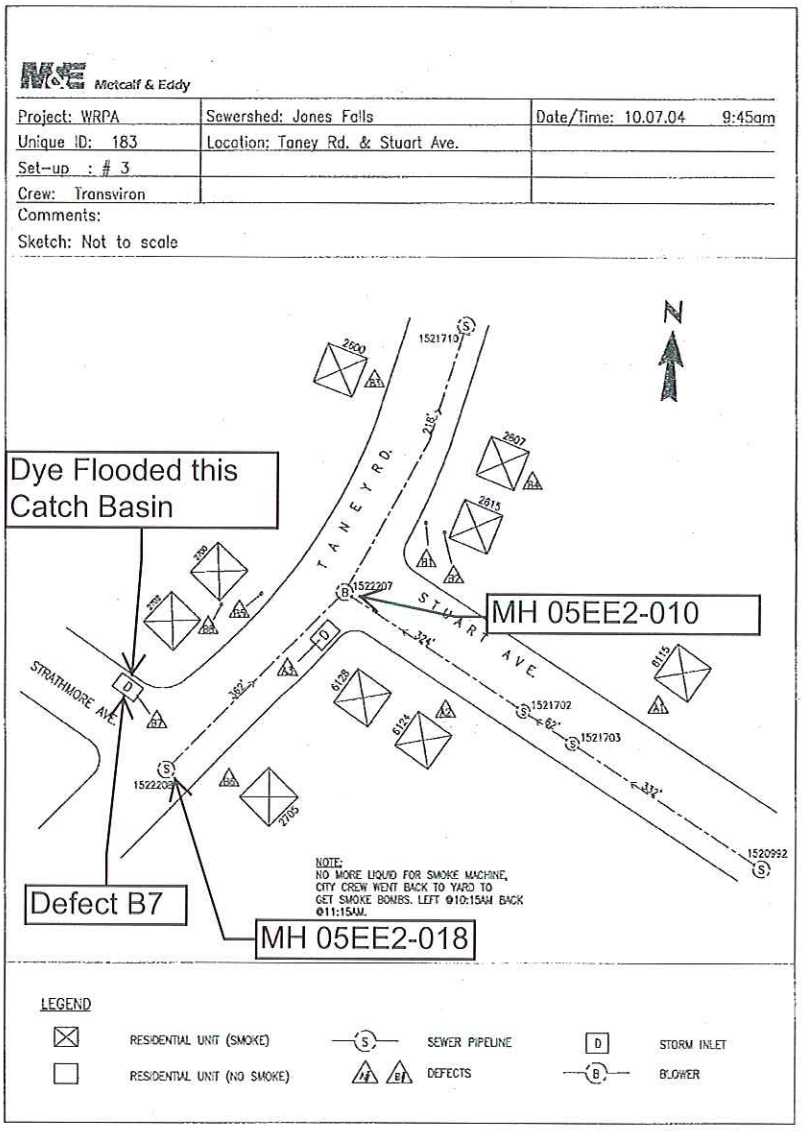

Sketch No: 183

Filename Path:

X:\Baltimore City\Western Run Pilot Area - Data Files\Smoke Testing\Pictures\Sketches\183.tif

Image Status: Image found and displayed.

NOTE: Sanitary sewer alignments and connectivity in the Western Run GIS have been revised following smoke testing to reflect updated information from various sources and may no longer match the field sketches shown.

Sketch (NTS)

Dye Test 183

Show North Arrow

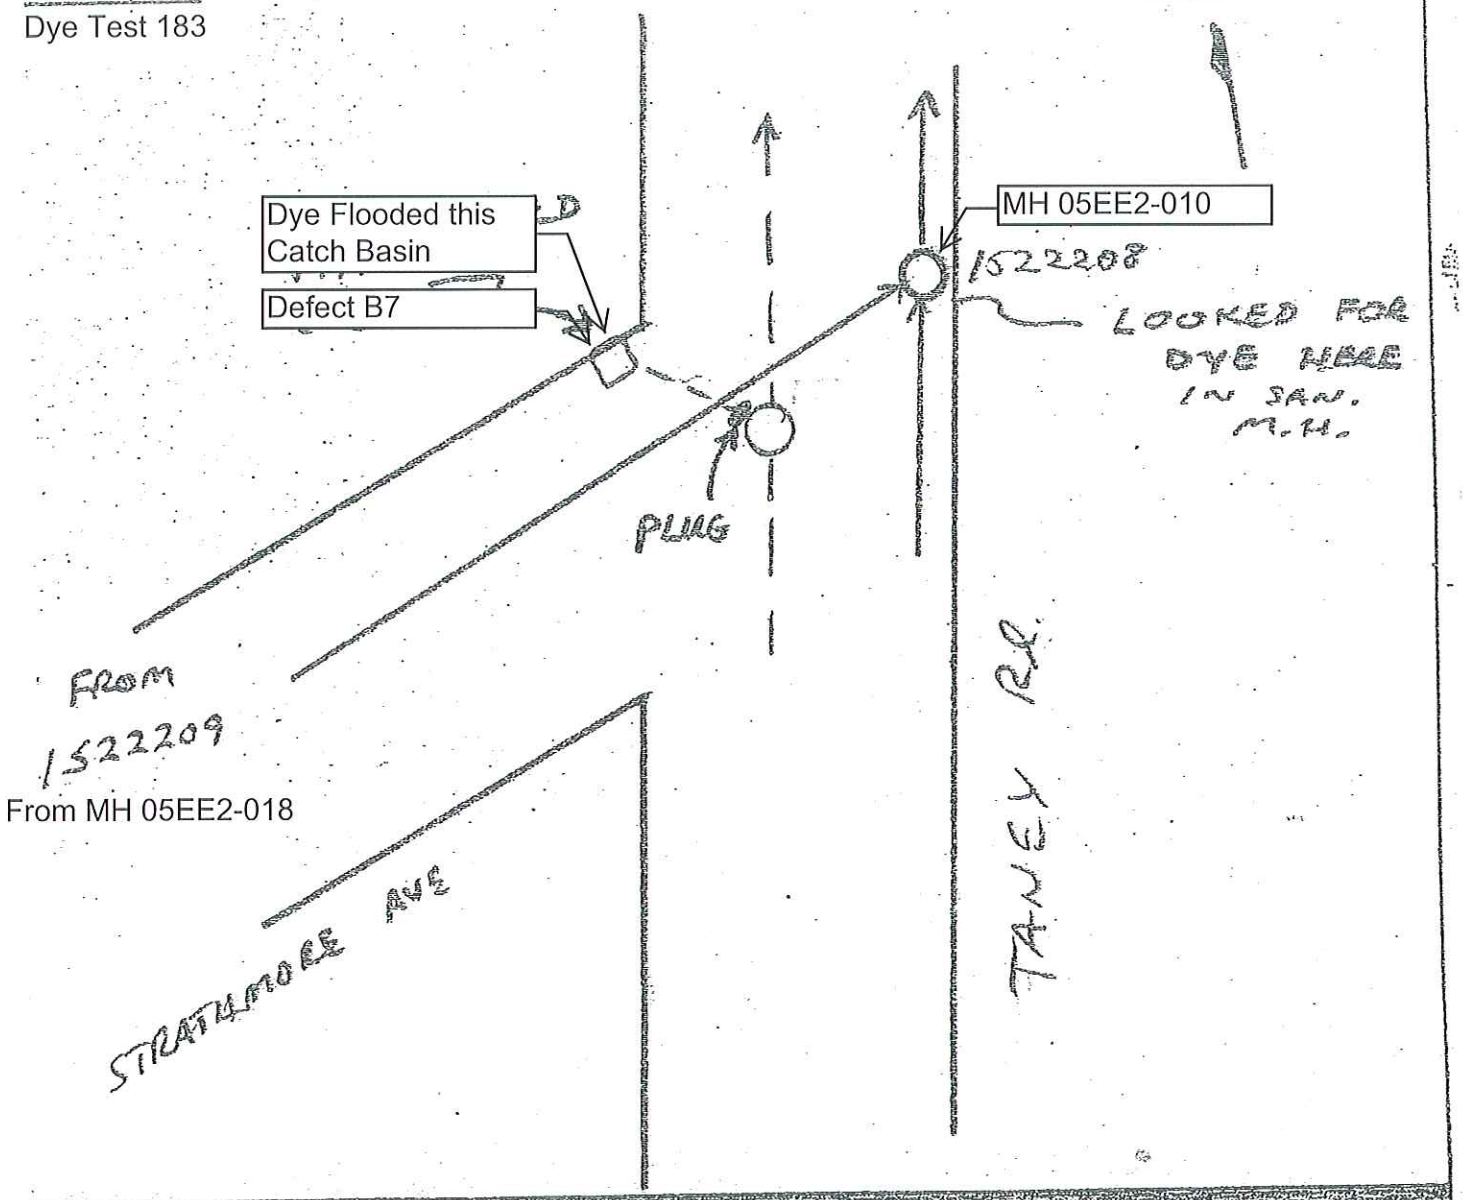

RESULT CODES	SOURCE TYPE CODES			
1. POSITIVE	1. MAIN SEWER	5. DOWN SPOUT	9. STAIRWELL DRAI	13. STORM DRAIN
2. NEGATIVE	2. SERVICE LINE	6. DWNSPT CONN.	10. FOUNDATION DRAIN	14. CATCH BASIN
3. CANNOT TEST	3. TRANSITION JOIN	7. AREA DRAIN	11. BUILDING INTERIOR	15. STORM MH
	4. CLEAN OUT	8. DRIVEWAY DRAIN	12. MH FRAME/SEAL	16. STORM DITCH

Additional Comments: NO DYE SEEN IN SANITARY SEWER

Inspector Signature: _____ Date: _____