180430

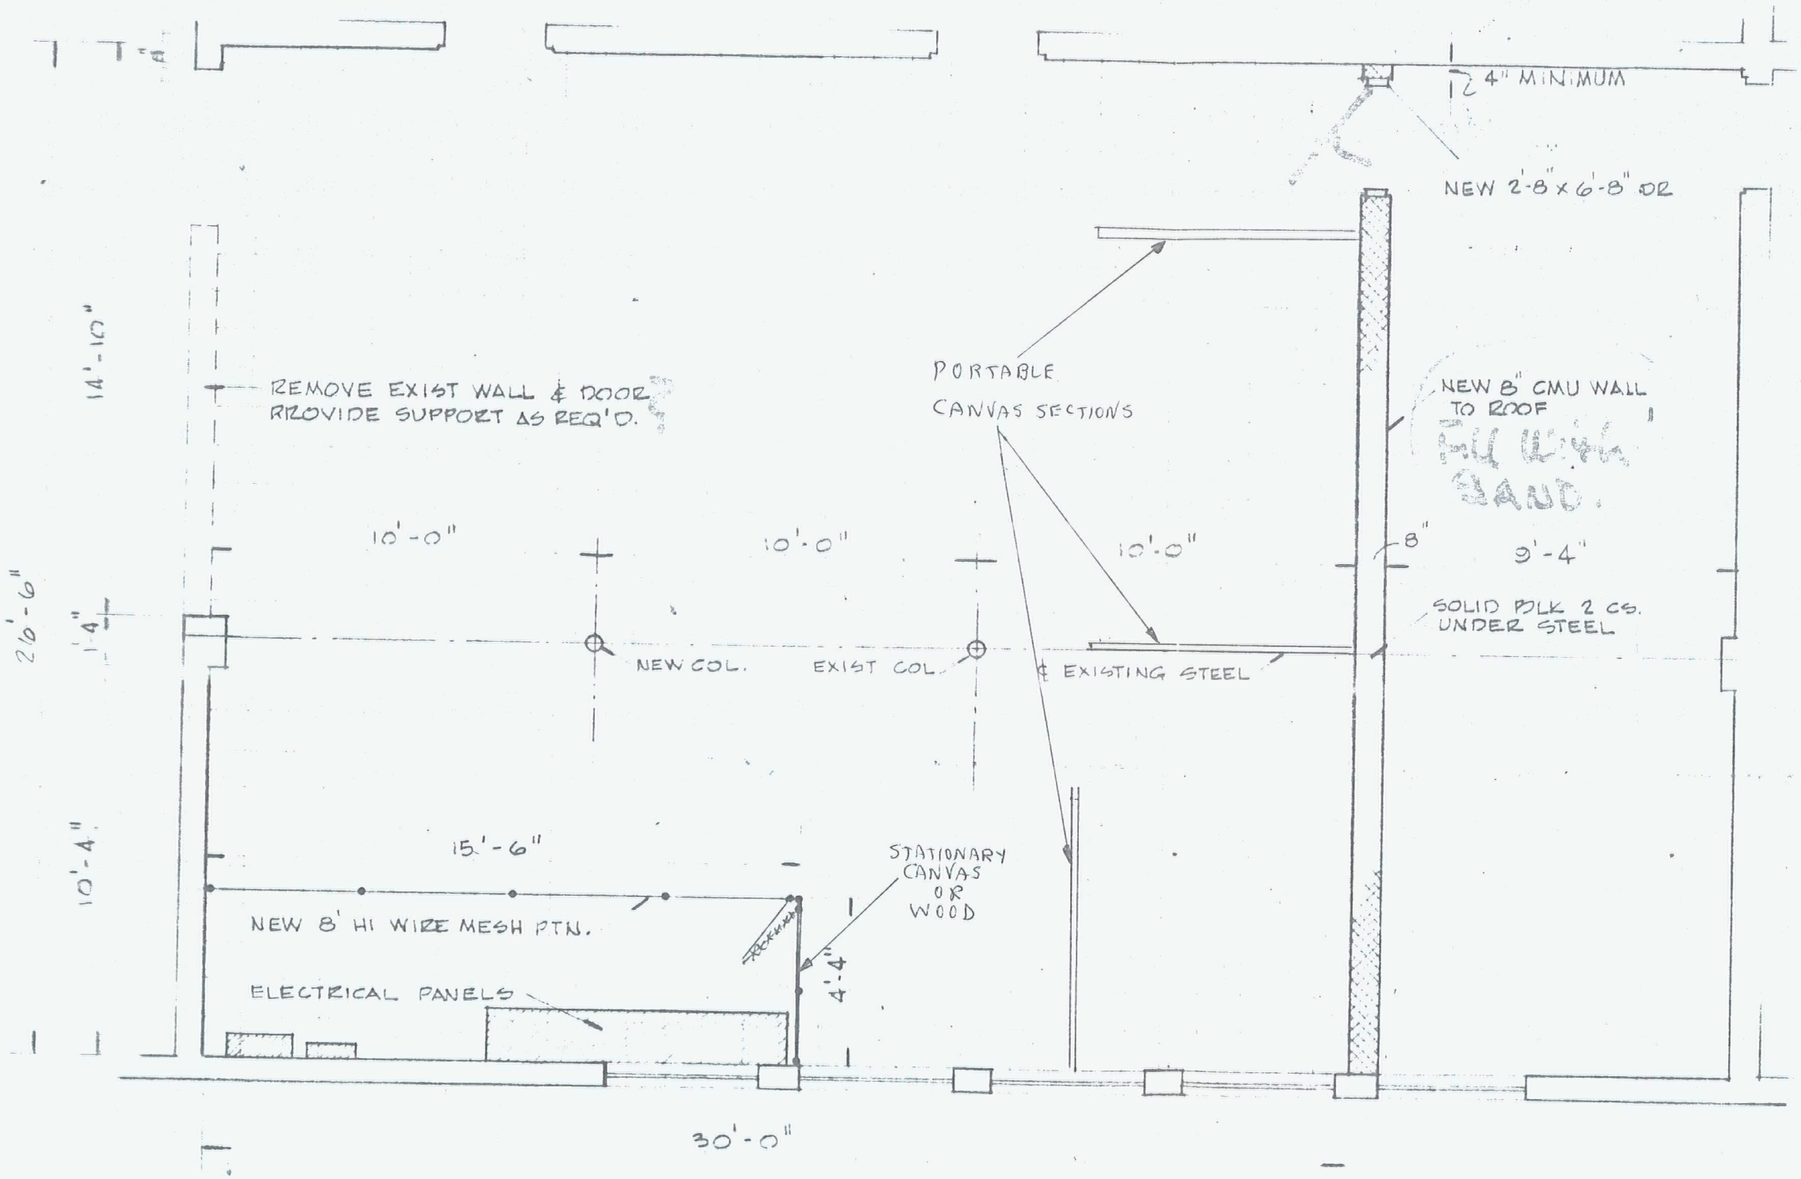

FLOOR PLAN - CLEANING ROOM

SCALE - 1/4" = 1'-0" GRID SHOWS 1' x 1' SQUARES

(FEATURES NOT DIMENSIONED MAY BE SCALED)

J. H. WIGGINS & SONS, INC.
GENERAL CONTRACTORS
5517 SOUTH CRESCENT BLVD.
PENNSAUKEN, N. J.

NEW CLEANING ROOM
BARRY BRONZE BEARING CO.
CAMDEN, N. J.

DATE JAN 10, 77	SCALE 1/4" = 1'-0"
DRAWN BY RM	SHEET # CR-1