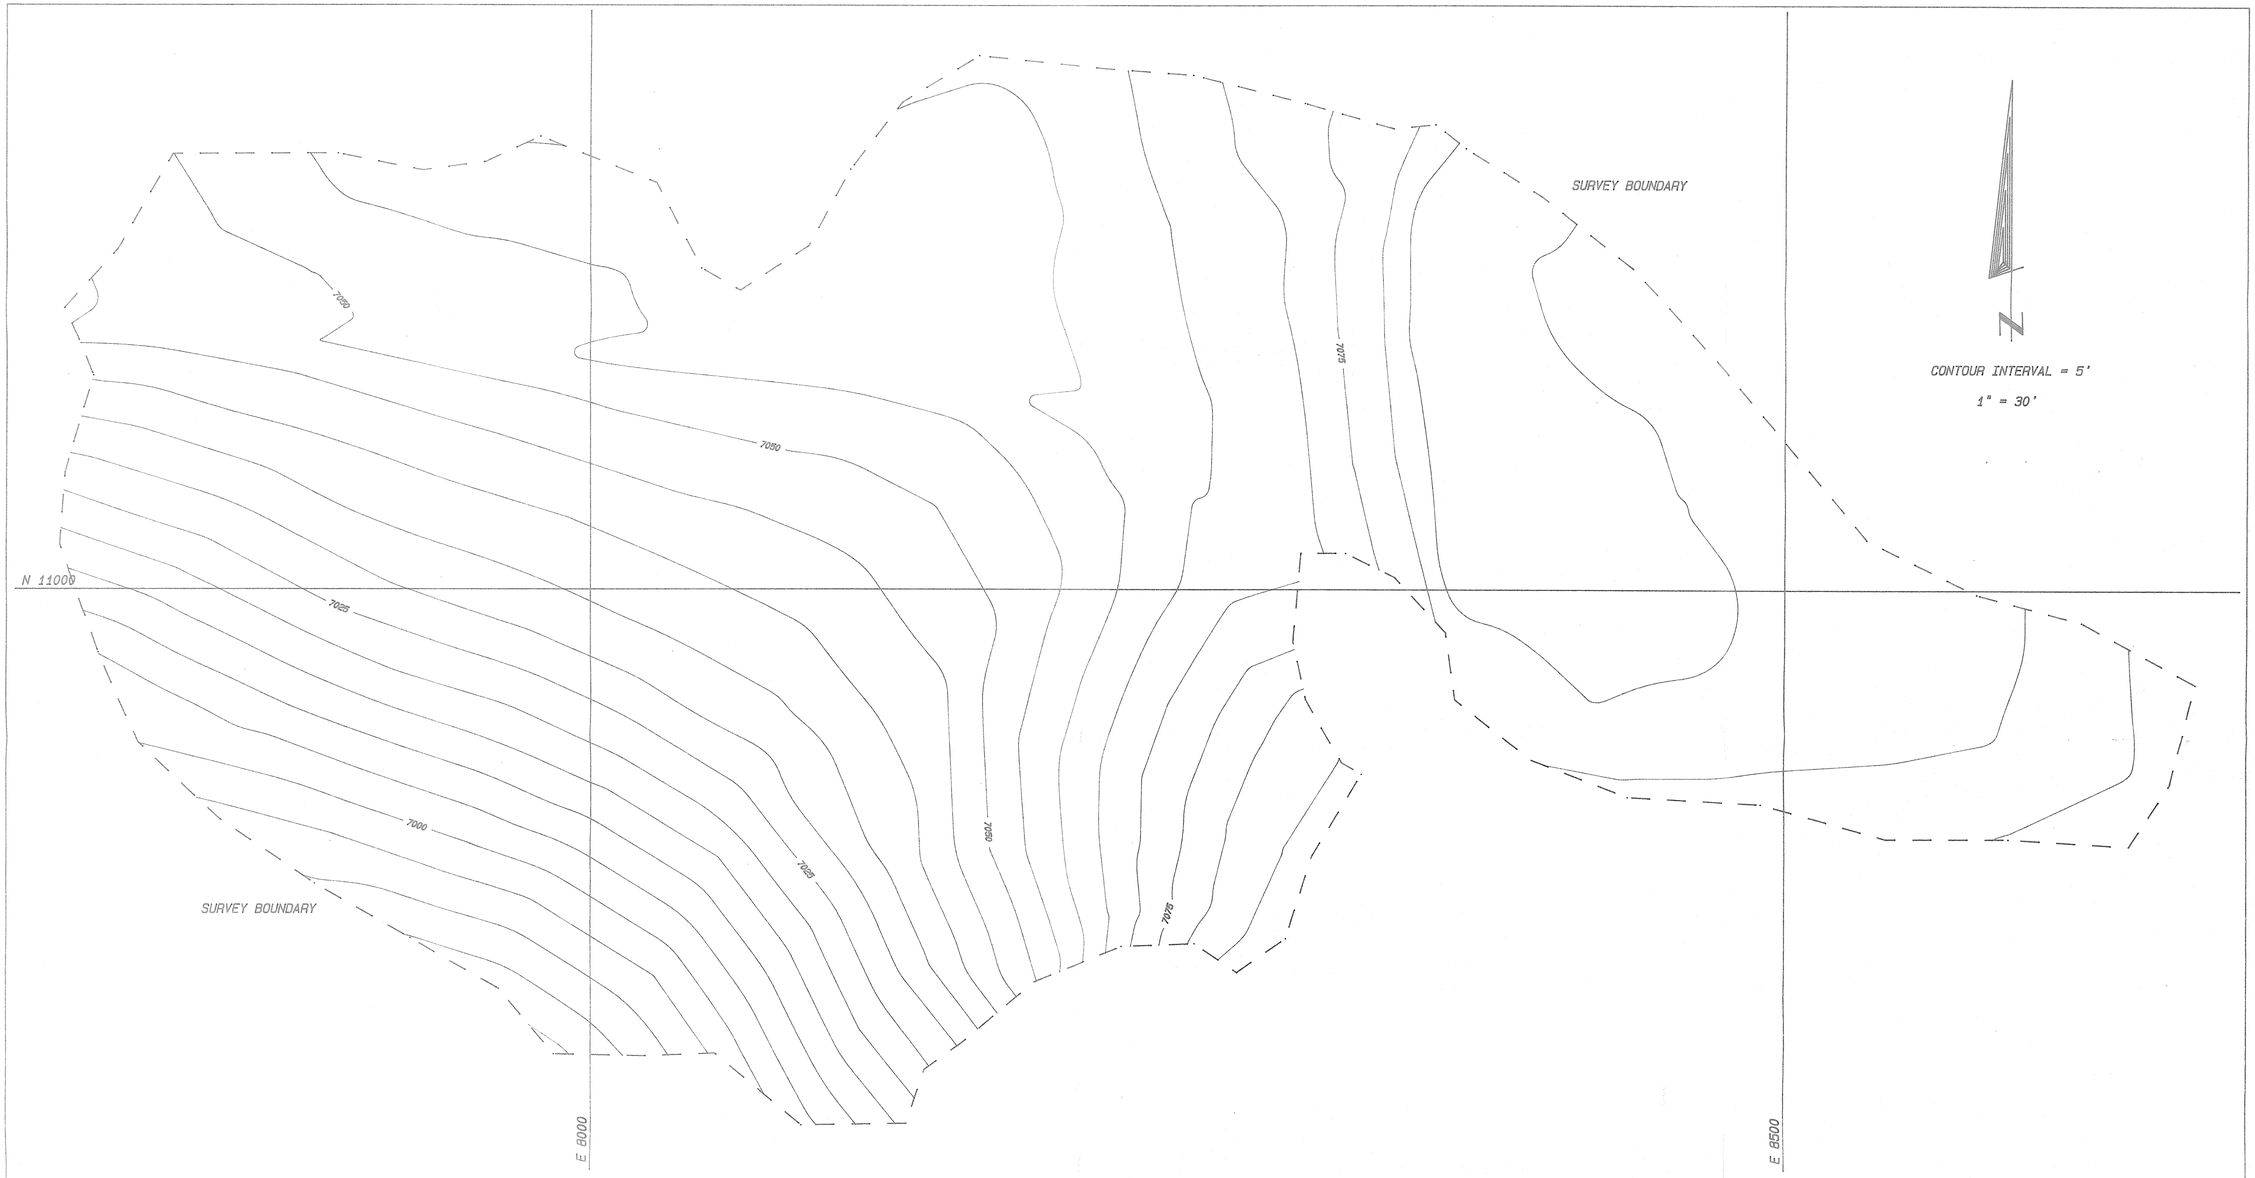

LAGUNA CONSTRUCTION CO.		
HAYSTACK MINE		
POST-RECLAMATION CONTOUR		
DECEMBER 1992		
DRAWN BY: R. LORENZO	DRAWING NO. 93-0002	
DATE: 12-21-92	REVISION NO.	DATE:
CHECKED BY:		
APPROVED BY:		