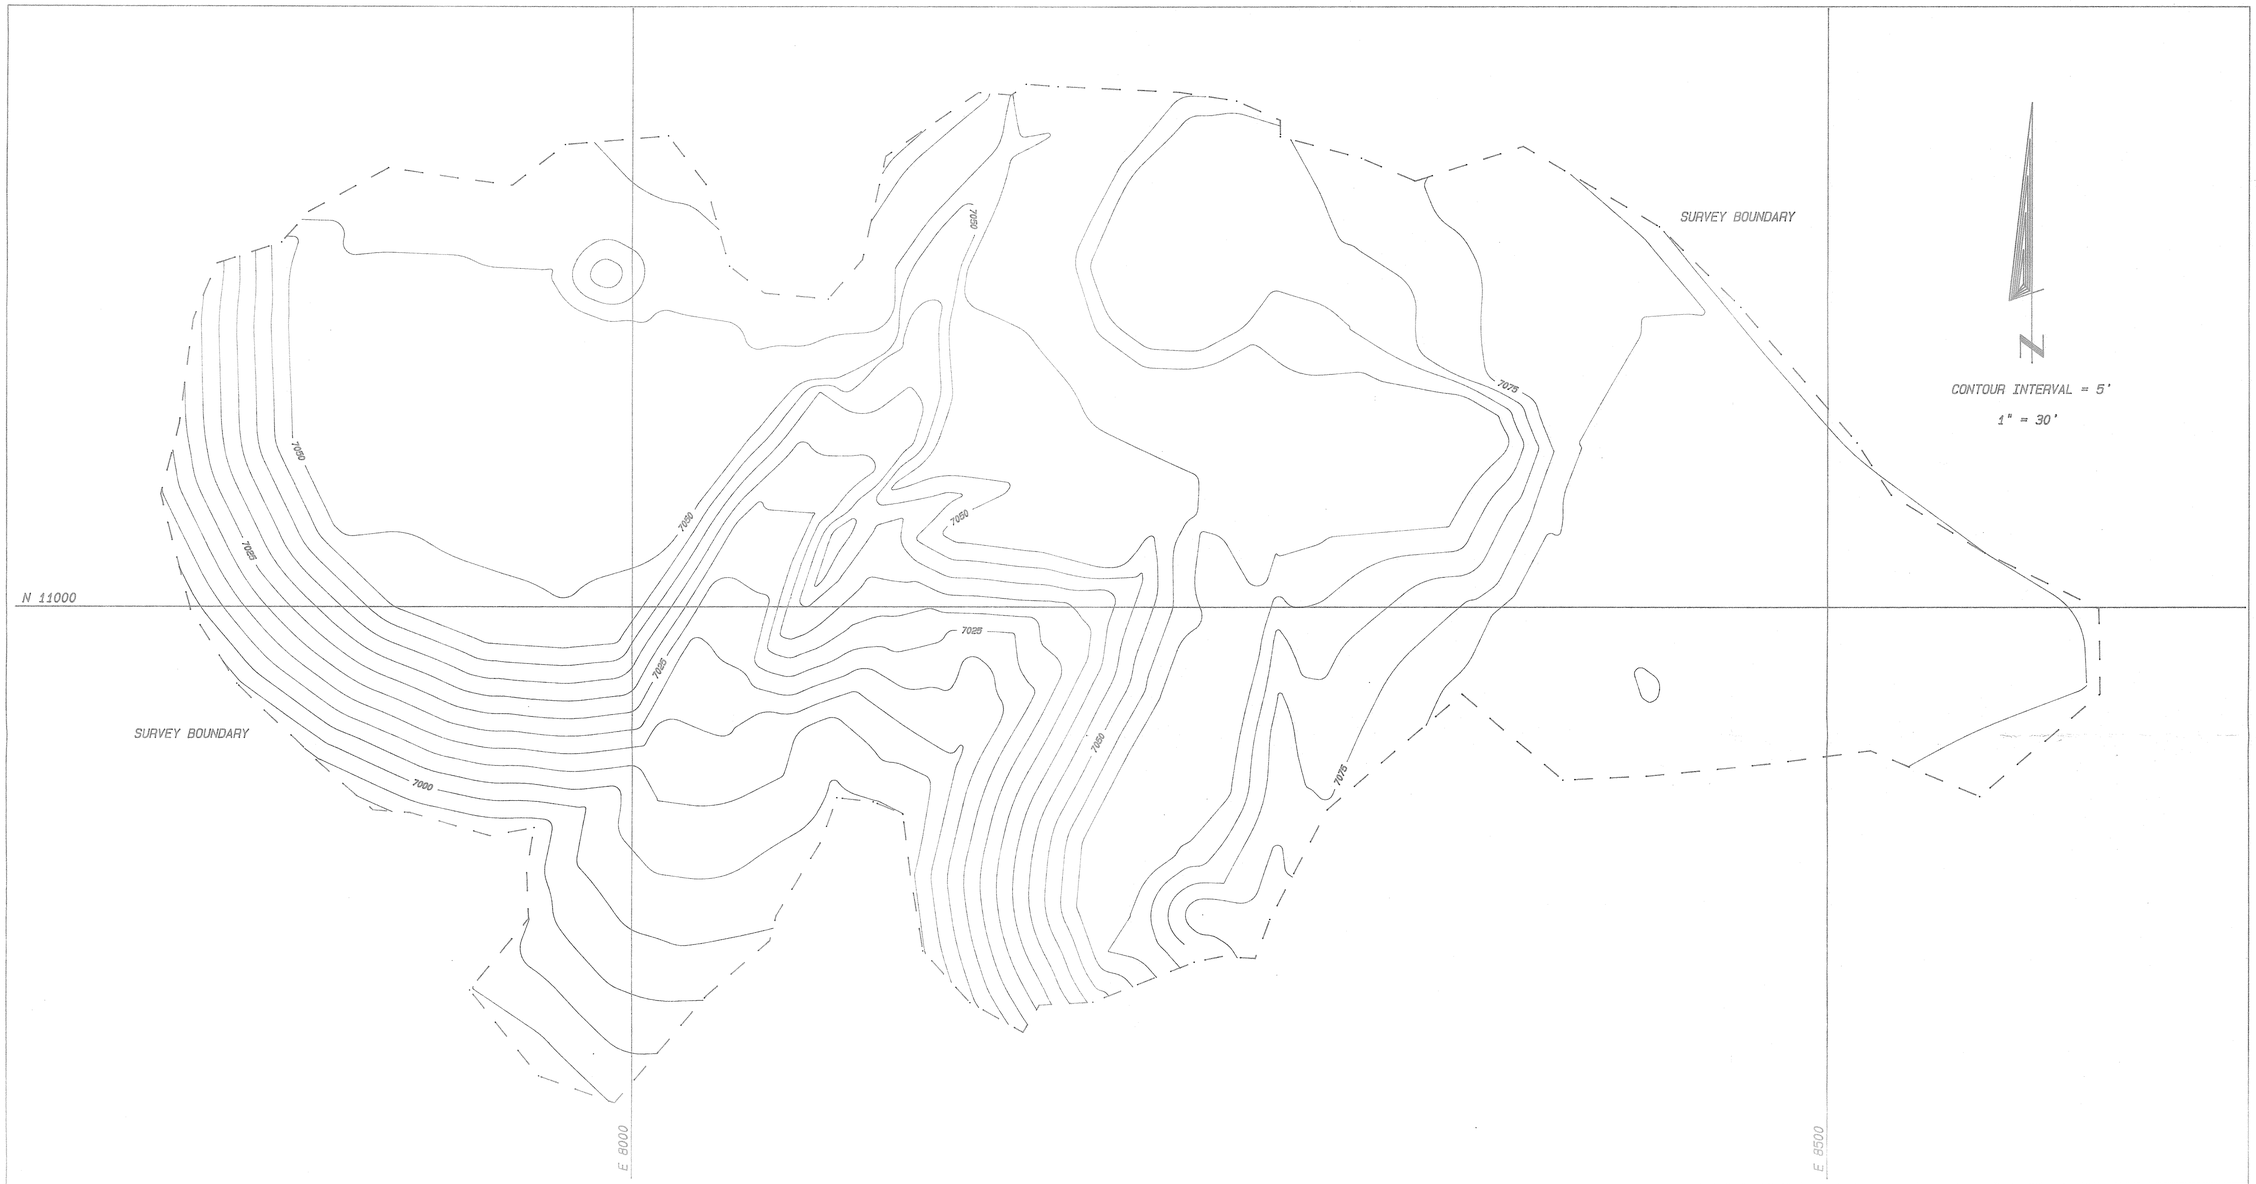


| | | |
|---|---|---|
| LAGUNA CONSTRUCTION CO. | | |
| HAYSTACK MINE | | |
| PRE-RECLAMATION CONTOUR | | |
| NOVEMBER 1992 | | |
| DRAWN BY: R. LORENZO | DRAWING NO. 93-0001 | |
| DATE: 12-21-92 | REVISION NO. | DATE: |
| CHECKED BY: | | |
| APPROVED BY: | | |