LIST OF COMPONENTS				DWG.# D11139-01
ITEM	QTY	DWG/PART No.	DESCRIPTION	

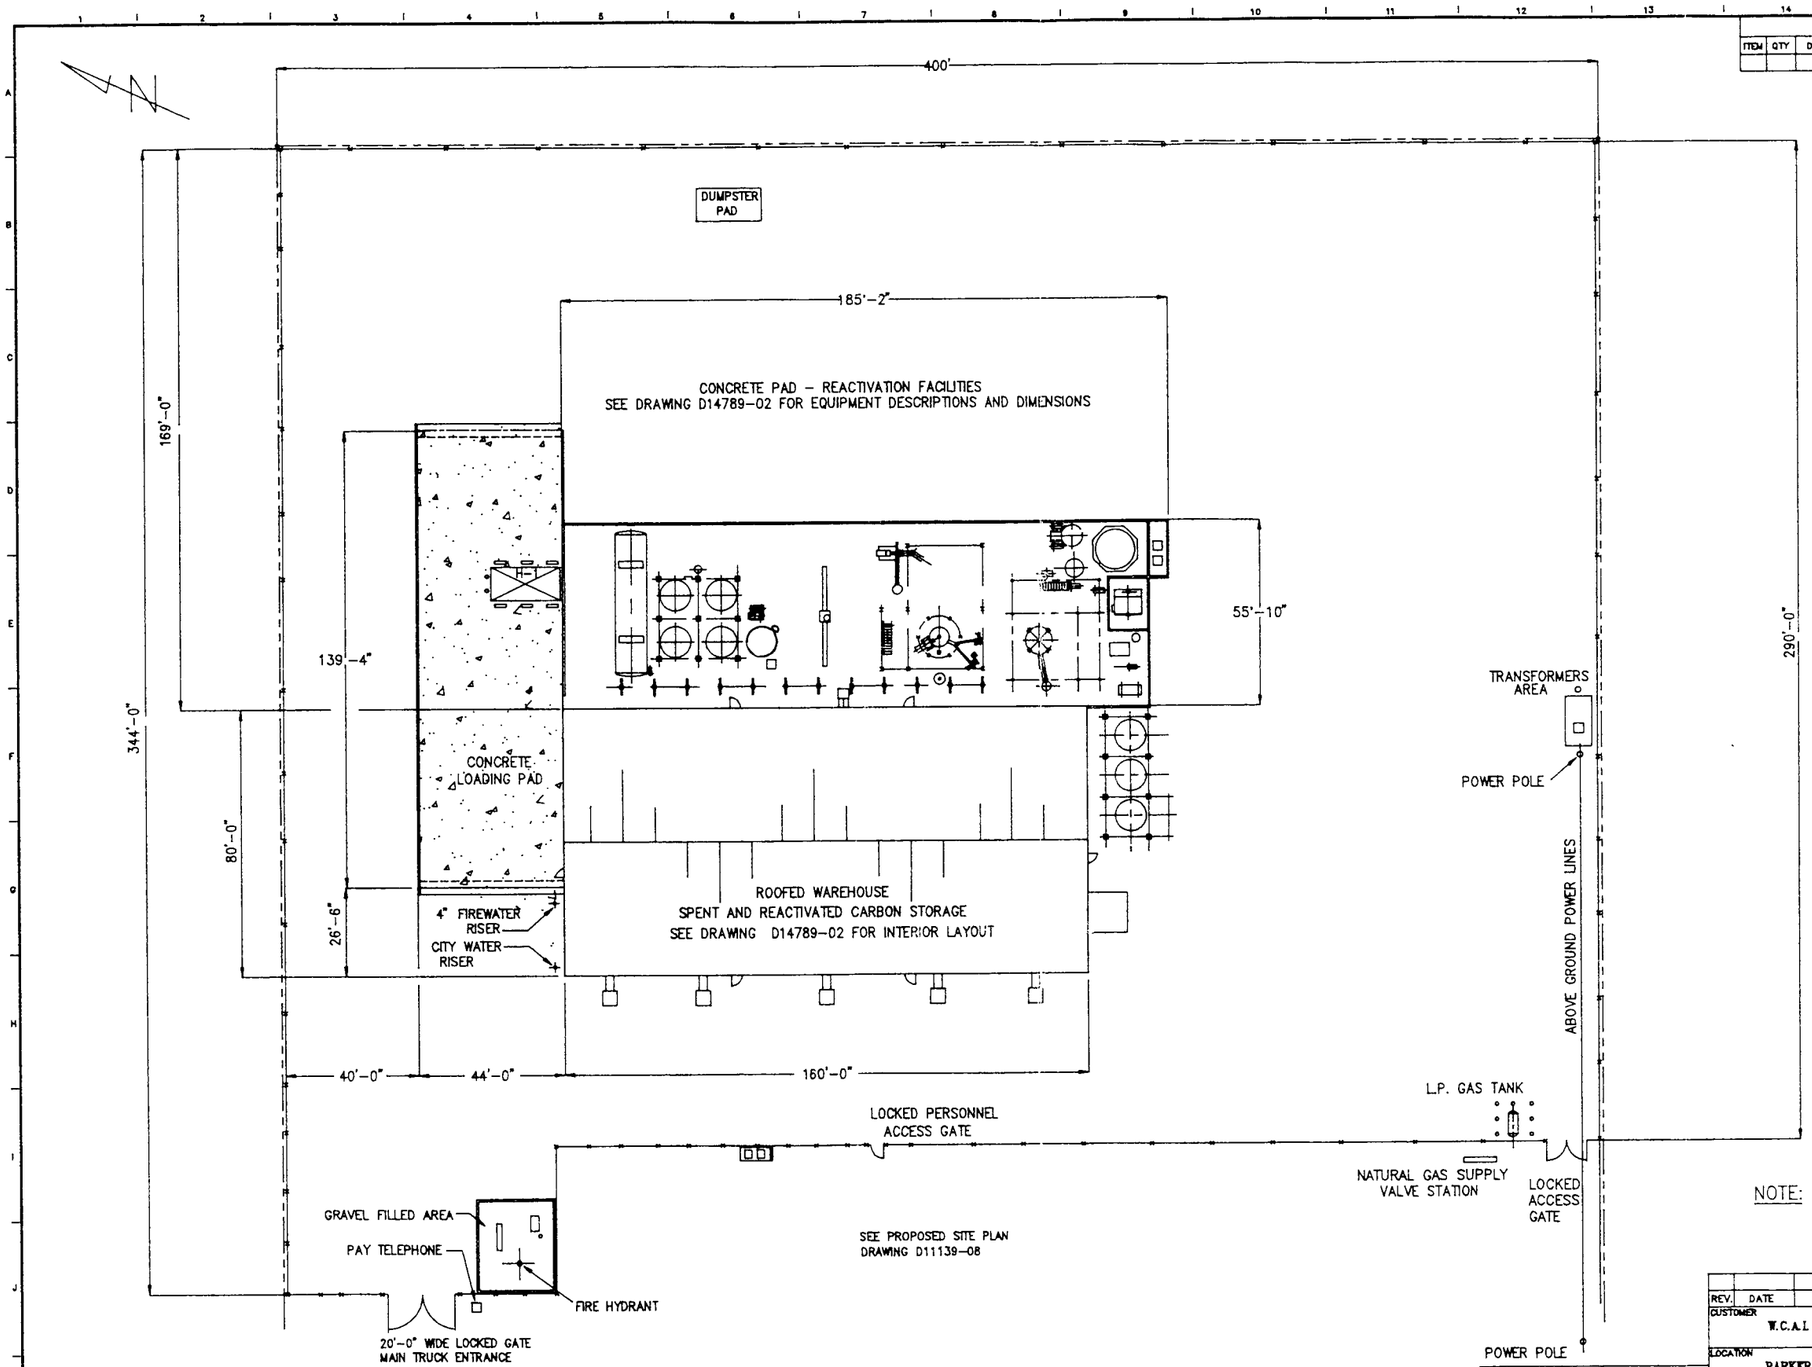

NOTE: THIS DRAWING ILLUSTRATES THE ANTICIPATED CONDITIONS FOLLOWING THE INSTALLATION OF RF-2

REV.	DATE	REVISION DESCRIPTION	DRAWN	CHK'D	ENG'R	MGR.

CUSTOMER: W.C.A.I.

LOCATION: PARKER ARIZONA

WESTATES CARBON, INC
A WHEELABRATOR TECHNOLOGIES CO.
LOS ANGELES, CA 90040

TITLE: SITE PLAN
CARBON REACTIVATION FACILITY

DRAWN	CPG	5-16-94
CHK'D		
ENG'R		
MGR.		

CODE CA | DWG # D14789-01 | REV. P5

PROJECT # 11139

SCALE: NONE

TOLERANCES EXCEPT AS NOTED - DEC. ± 0.25 FRACT.± 1/4

THIS DRAWING IS THE PROPERTY OF WESTATES CARBON INC. AND CANNOT BE REPRODUCED OR DELIVERED TO OTHERS WITHOUT THE EXPRESS WRITTEN PERMISSION OF WESTATES CARBON INC.

DO NOT SCALE DRAWING