LIMITS OF TOP CAP - LOCATION POINTS

Point	Northing	Easting
1	6839.9526	4370.7643
2	6783.1726	4350.3881
3	7165.5135	4345.0702
4	7235.3704	4384.7830
5	7237.3880	4565.6310
6	7124.5042	4885.3977
7	6724.2909	4534.1487
8	6697.2232	4946.0077
9	6516.2882	4677.0745
10	6340.1576	4677.4270
11	6298.3251	4616.4140
12	6318.7810	4534.0057
13	6383.8657	4463.3269

CENTERLINE OF PROPOSED DITCH #1 - LOCATION POINTS

Station	Northing	Easting
0+00	6835.4780	4383.8178
1+00	6847.8024	4377.5505
2+00	6747.7001	4331.0369
3+00	6648.7685	4350.4700
4+00	6554.8397	4382.1951
5+00	6465.2941	4414.2734
6+00	6365.9971	4447.8135
7+00	6300.6112	4516.4588
8+00	6277.3313	4616.5509
9+00	6325.0412	4694.8889
10+00	6423.3423	4711.9973
11+00	6521.7664	4692.1057
12+00	6616.4775	4665.1145
13+00	6715.1723	4655.7310
14+00	6814.4305	4657.6548
15+00	6913.6113	4660.5613
16+00	7012.8021	4663.2577
17+00	7111.9933	4665.9542

CENTERLINE OF PROPOSED DITCH #2 - LOCATION POINTS

Station	Northing	Easting
0+00	7185.4574	4382.5083
1+00	7251.2509	4356.4188
2+00	7257.5551	4455.7056
3+00	7256.1202	4555.7040
4+00	7238.1778	4651.9410
4+89	7177.6456	4700.2683

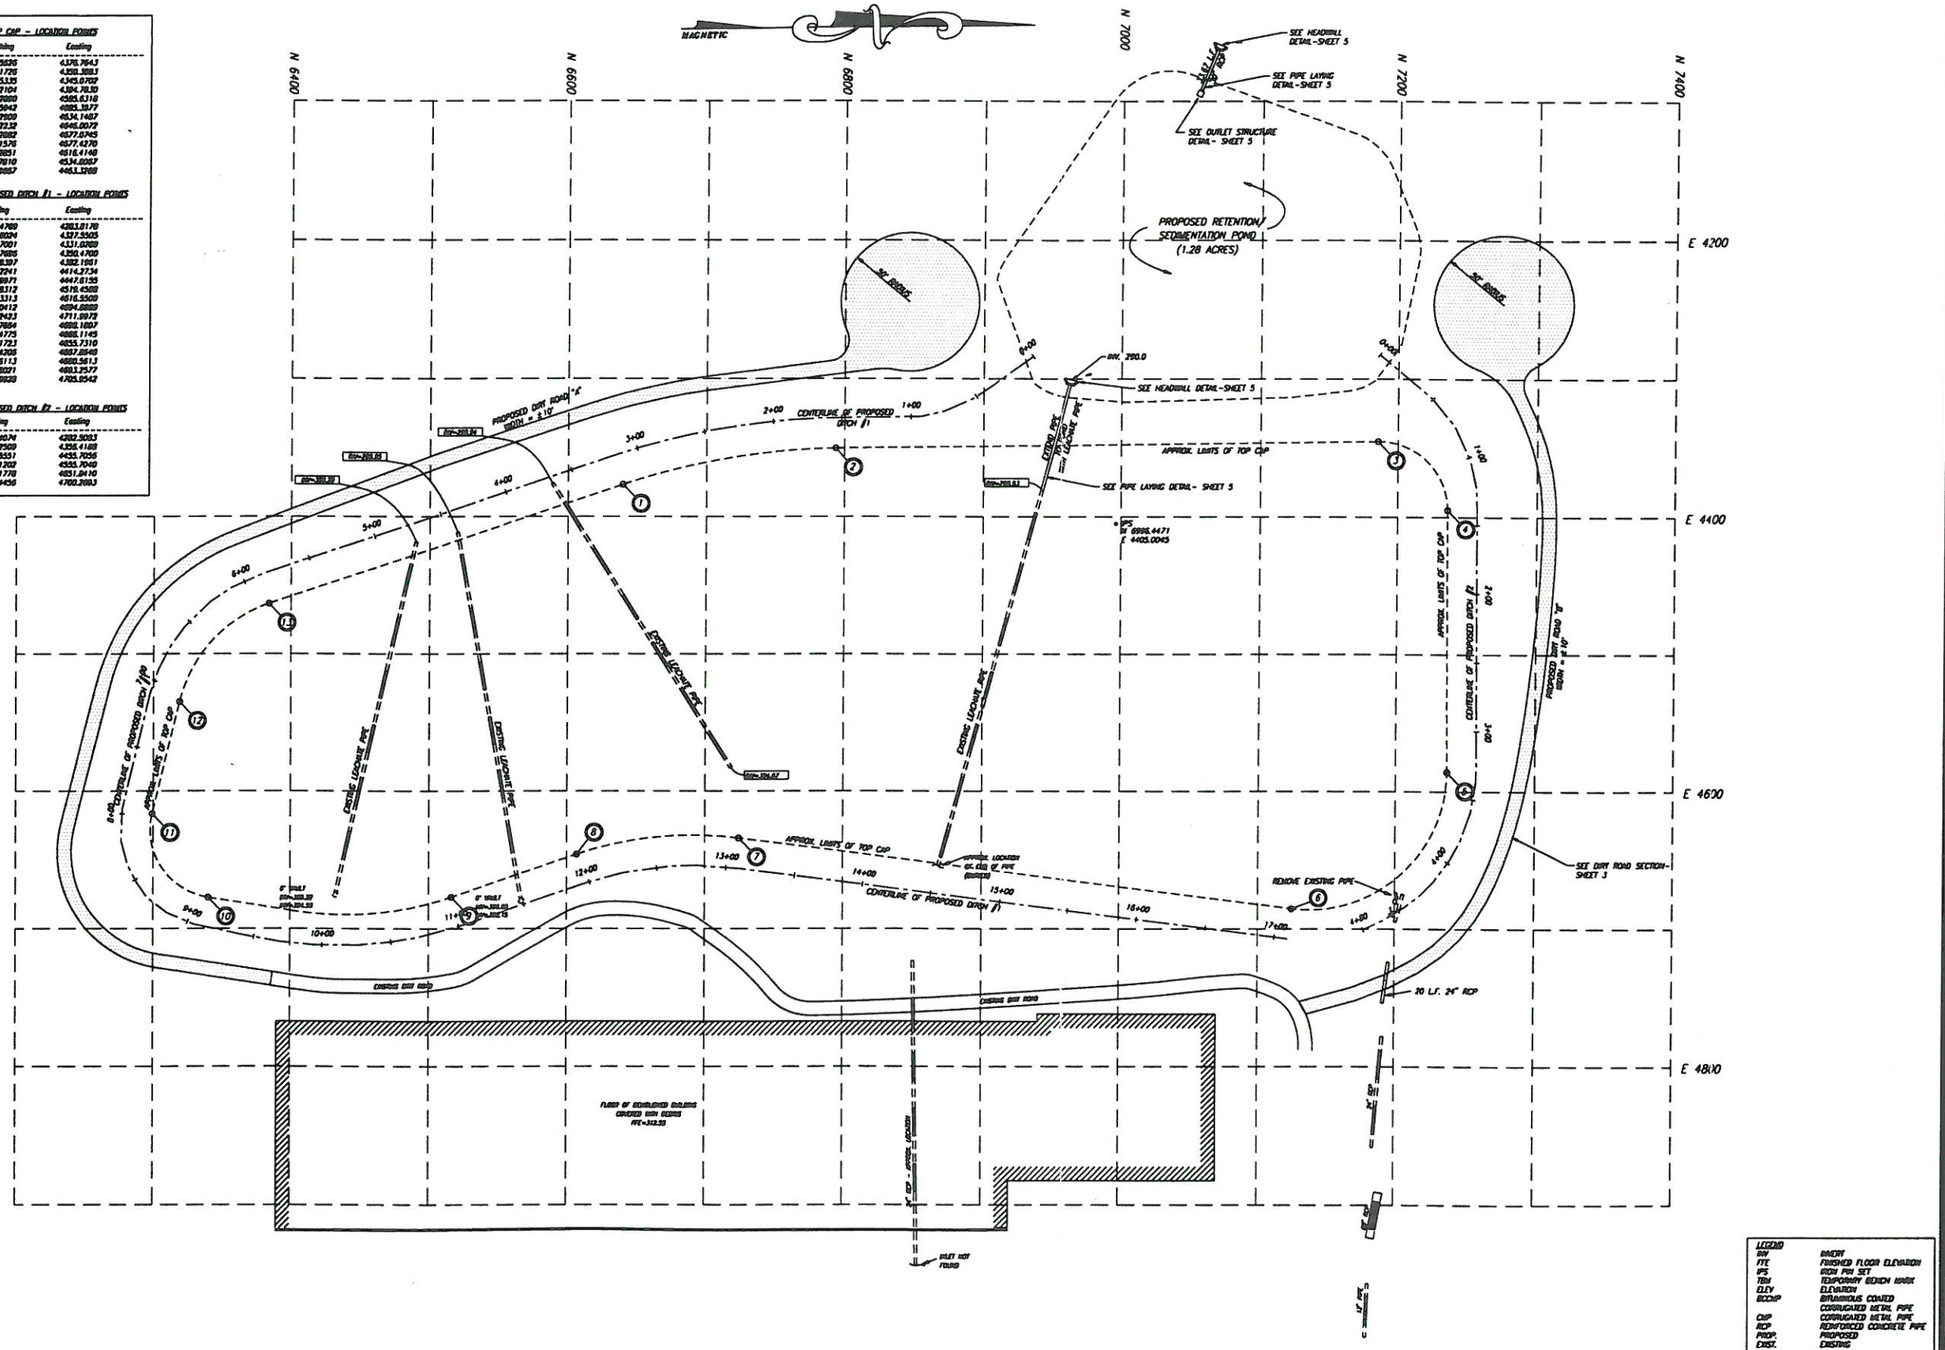

LEGEND	
BW	BARBWIRE
FFE	FINISHED FLOOR ELEVATION
IPS	IRON PIN SET
TBM	TEMPORARY BENCH MARK
ELEV	ELEVATION
BCCMP	BITUMINOUS COATED CORRUGATED METAL PIPE
CMP	CORRUGATED METAL PIPE
RCP	REINFORCED CONCRETE PIPE
PROP.	PROPOSED
EXIST.	EXISTING

IPS IN RAILROAD TRACKS

* IPS - TBM	* IPS
ELEV=111.43	N 5410.0078
N 5333.7709	E 5034.0026
E 5034.8282	

RESET "A"

IPS
N 6579.1014
E 5032.357

GRAPHIC SCALE

(IN FEET)
1 inch = 50 ft.

REVISIONS
1-12-98 REVISED PER PRELIMINARY COMMENTS

DRAWING INFORMATION
DATE: 12-2-97
SCALE: 1"=50'
DRAWN BY: C.J.B.
CHK BY: S.W.
SURVEY NUMBER: 95-9847

ATLANTA ENGINEERING SERVICES, INC.
600 MORGAN FALLS ROAD
SUITE 130
ATLANTA, GEORGIA 30350
PHONE: (770) 394-6640

GEORGIA REGISTERED No. 13963 PROFESSIONAL ENGINEER ELVIN L. HAYNES COOK

DEVELOPER
WESTINGHOUSE REMEDIATION SERVICES
CLARKSTON, GEORGIA
(404) 299-4668

SITE PLAN FOR:
STOLLER CHEMICAL FERTILIZER SITE
SOIL CAP
PELHAM, GEORGIA