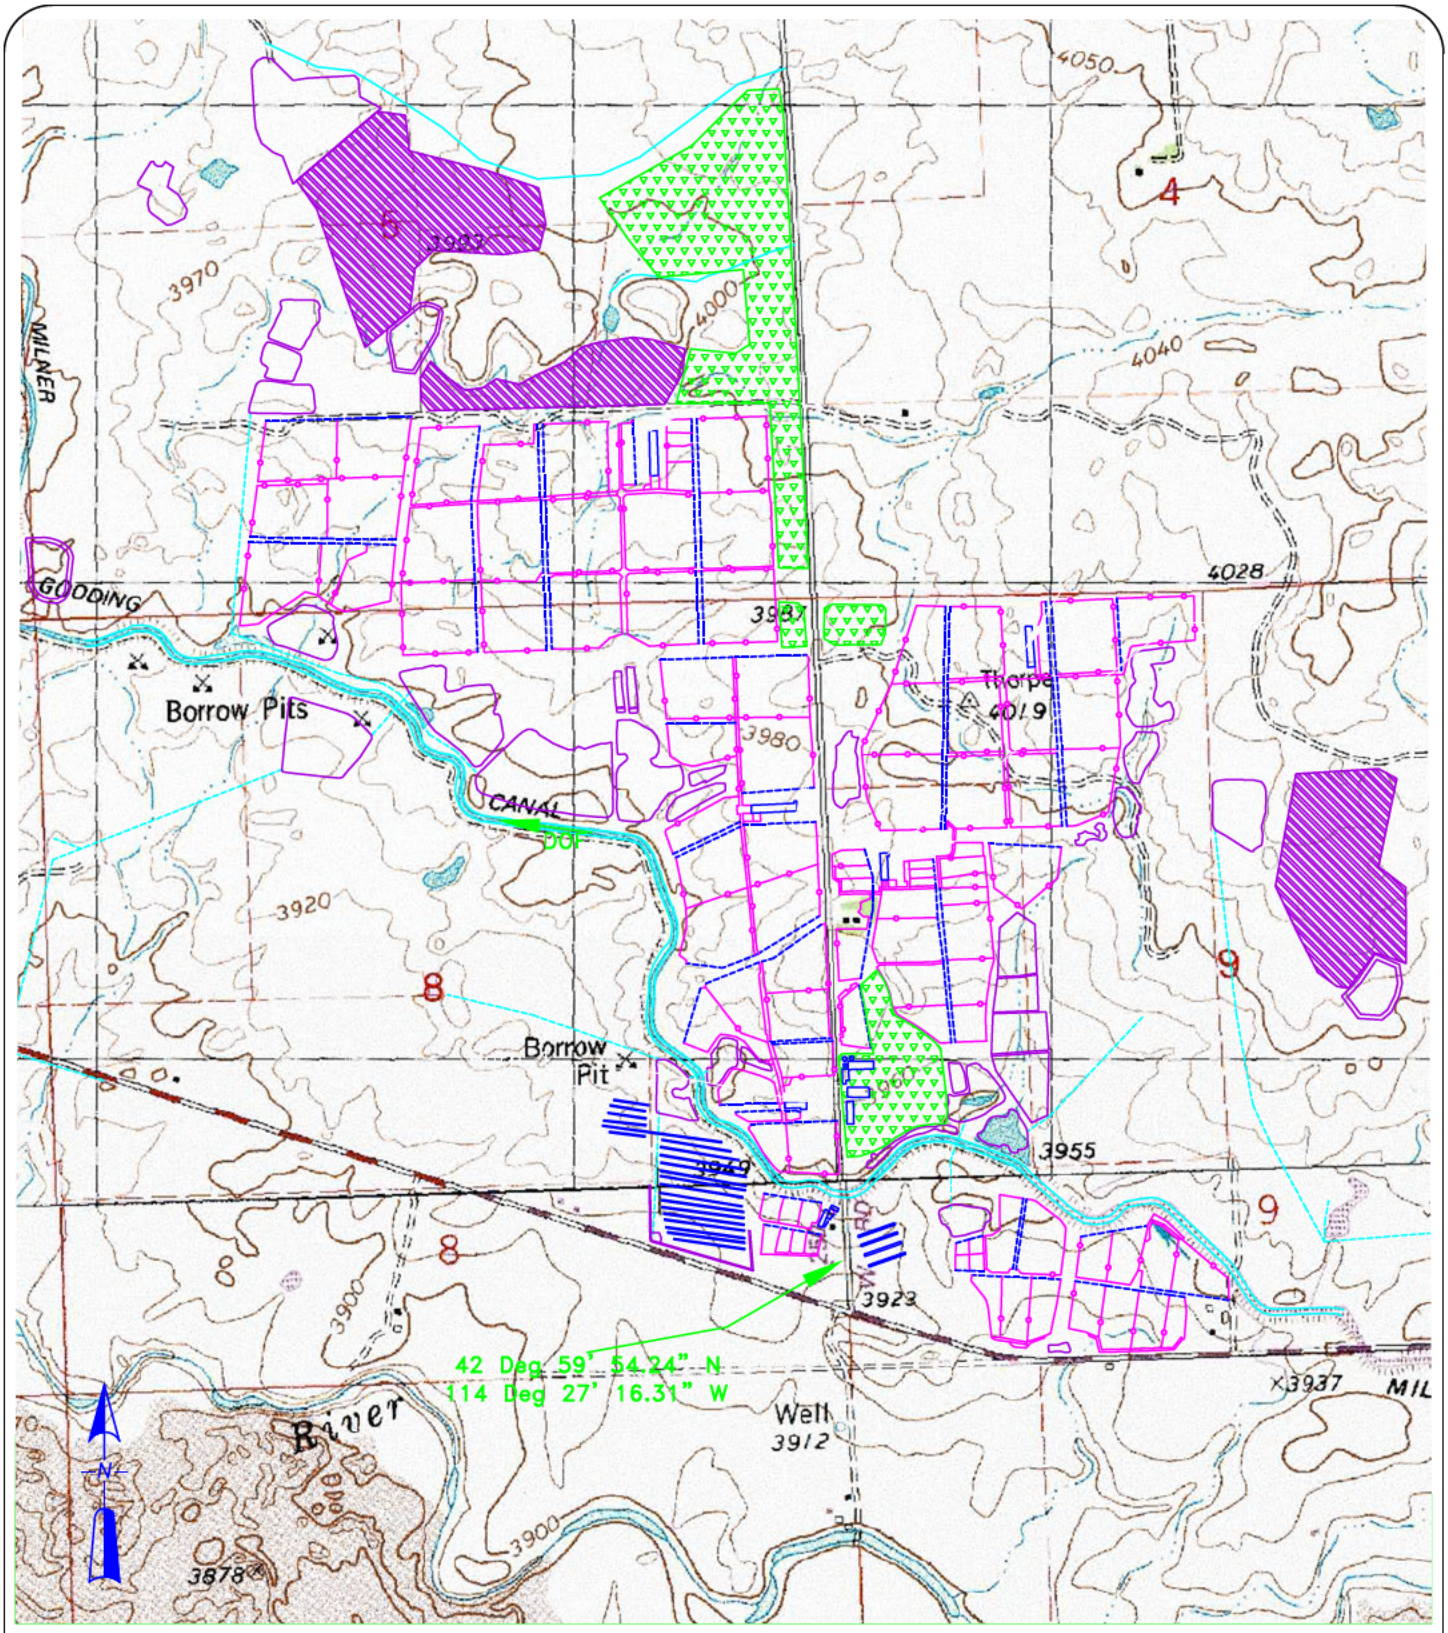

AgTec Engineering & Environmental Associates, LLC

(b) (6) -- Twin Falls, ID 83301 -- (b) (6)

AG TEC

DESIGNED BY: MWT	Full Complex	
DRAWN BY: MWT	4 Brothers Dairy	SHOSHONE – LINCOLN
DATE: 9/28/20 FILE NAME: SITE PLAN050818.DWG	SCALE: 1" = 1320'	SHEET: 1 OF 1