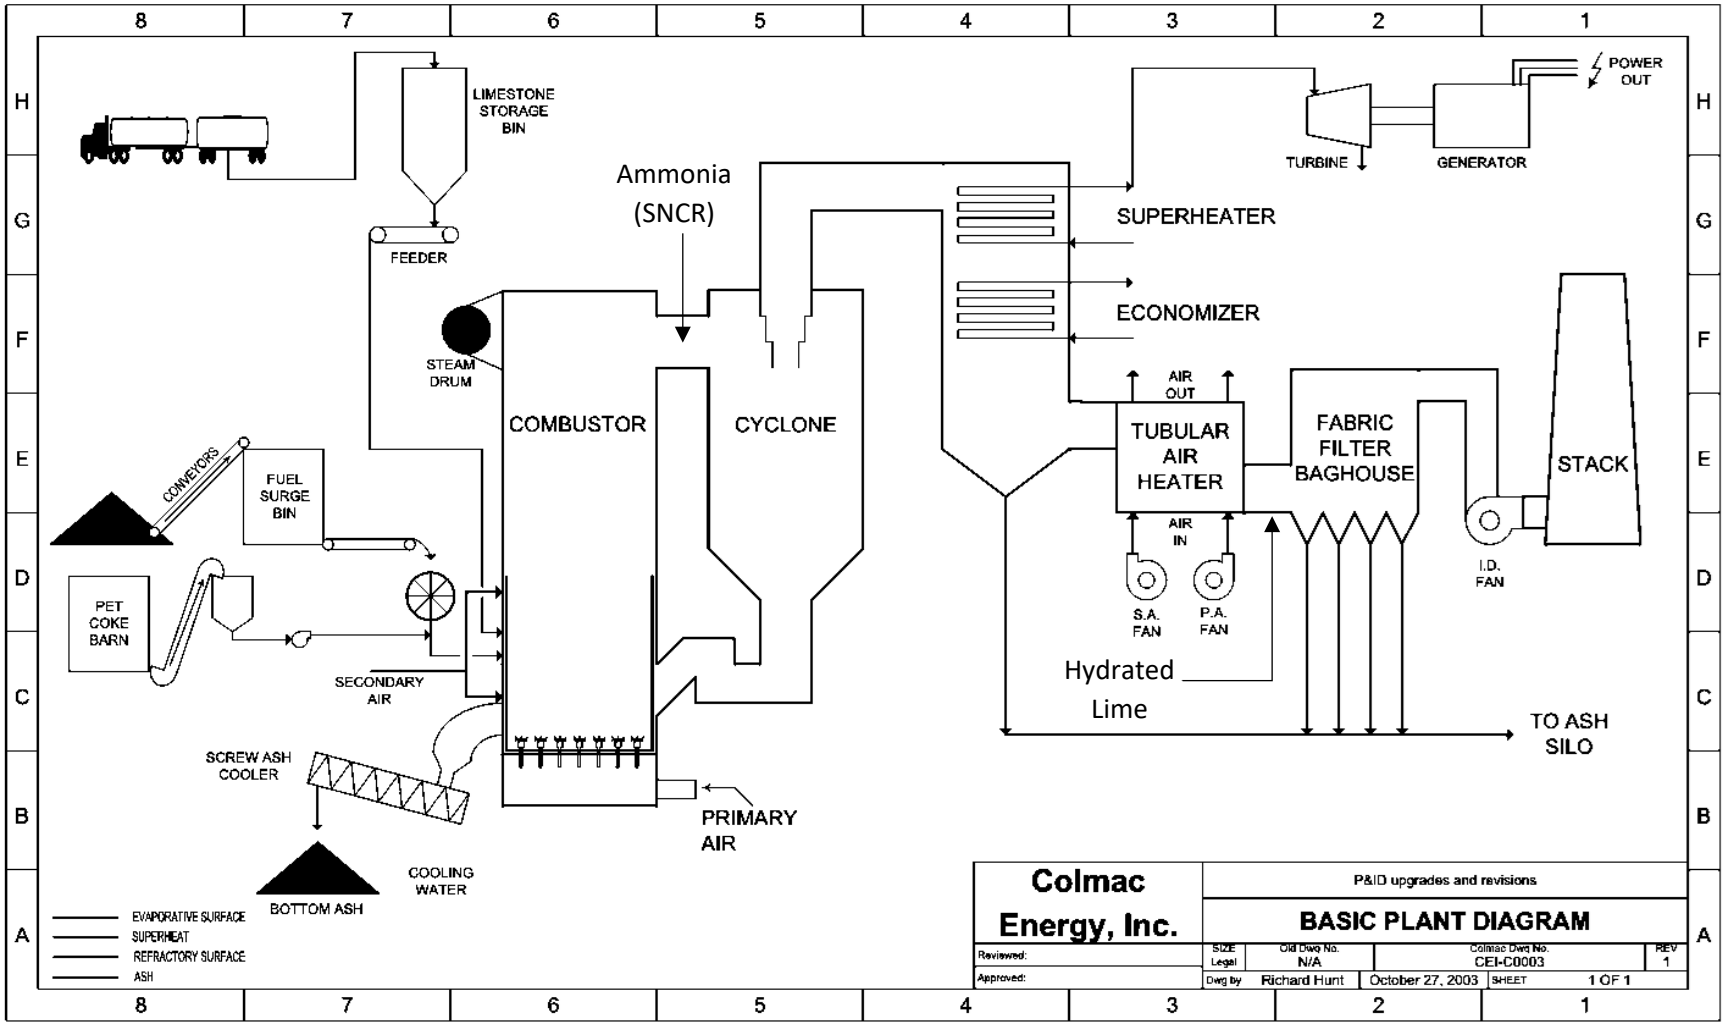
LIMESTONE STORAGE BIN
FEEDER
STEAM DRUM
Ammonia (SNCR)
COMBUSTOR
CYCLONE
SUPERHEATER
ECONOMIZER
TURBINE
GENERATOR
POWER OUT
AIR OUT
TUBULAR AIR HEATER
AIR IN
S.A. FAN
P.A. FAN
FABRIC FILTER BAGHOUSE
I.D. FAN
STACK
CONVEYORS
FUEL SURGE BIN
PET COKE BARN
SECONDARY AIR
Hydrated Lime
TO ASH SILO
SCREW ASH COOLER
PRIMARY AIR
COOLING WATER
BOTTOM ASH
EVAPORATIVE SURFACE
SUPERHEAT
REFRACTORY SURFACE
ASH
Colmac Energy, Inc.
P&ID upgrades and revisions
BASIC PLANT DIAGRAM
Reviewed:
Approved:
SIZE Legal
Old Dwg No. N/A
Colmac Dwg No. CEI-C0003
REV 1
Dwg by Richard Hunt
October 27, 2003
SHEET 1 OF 1