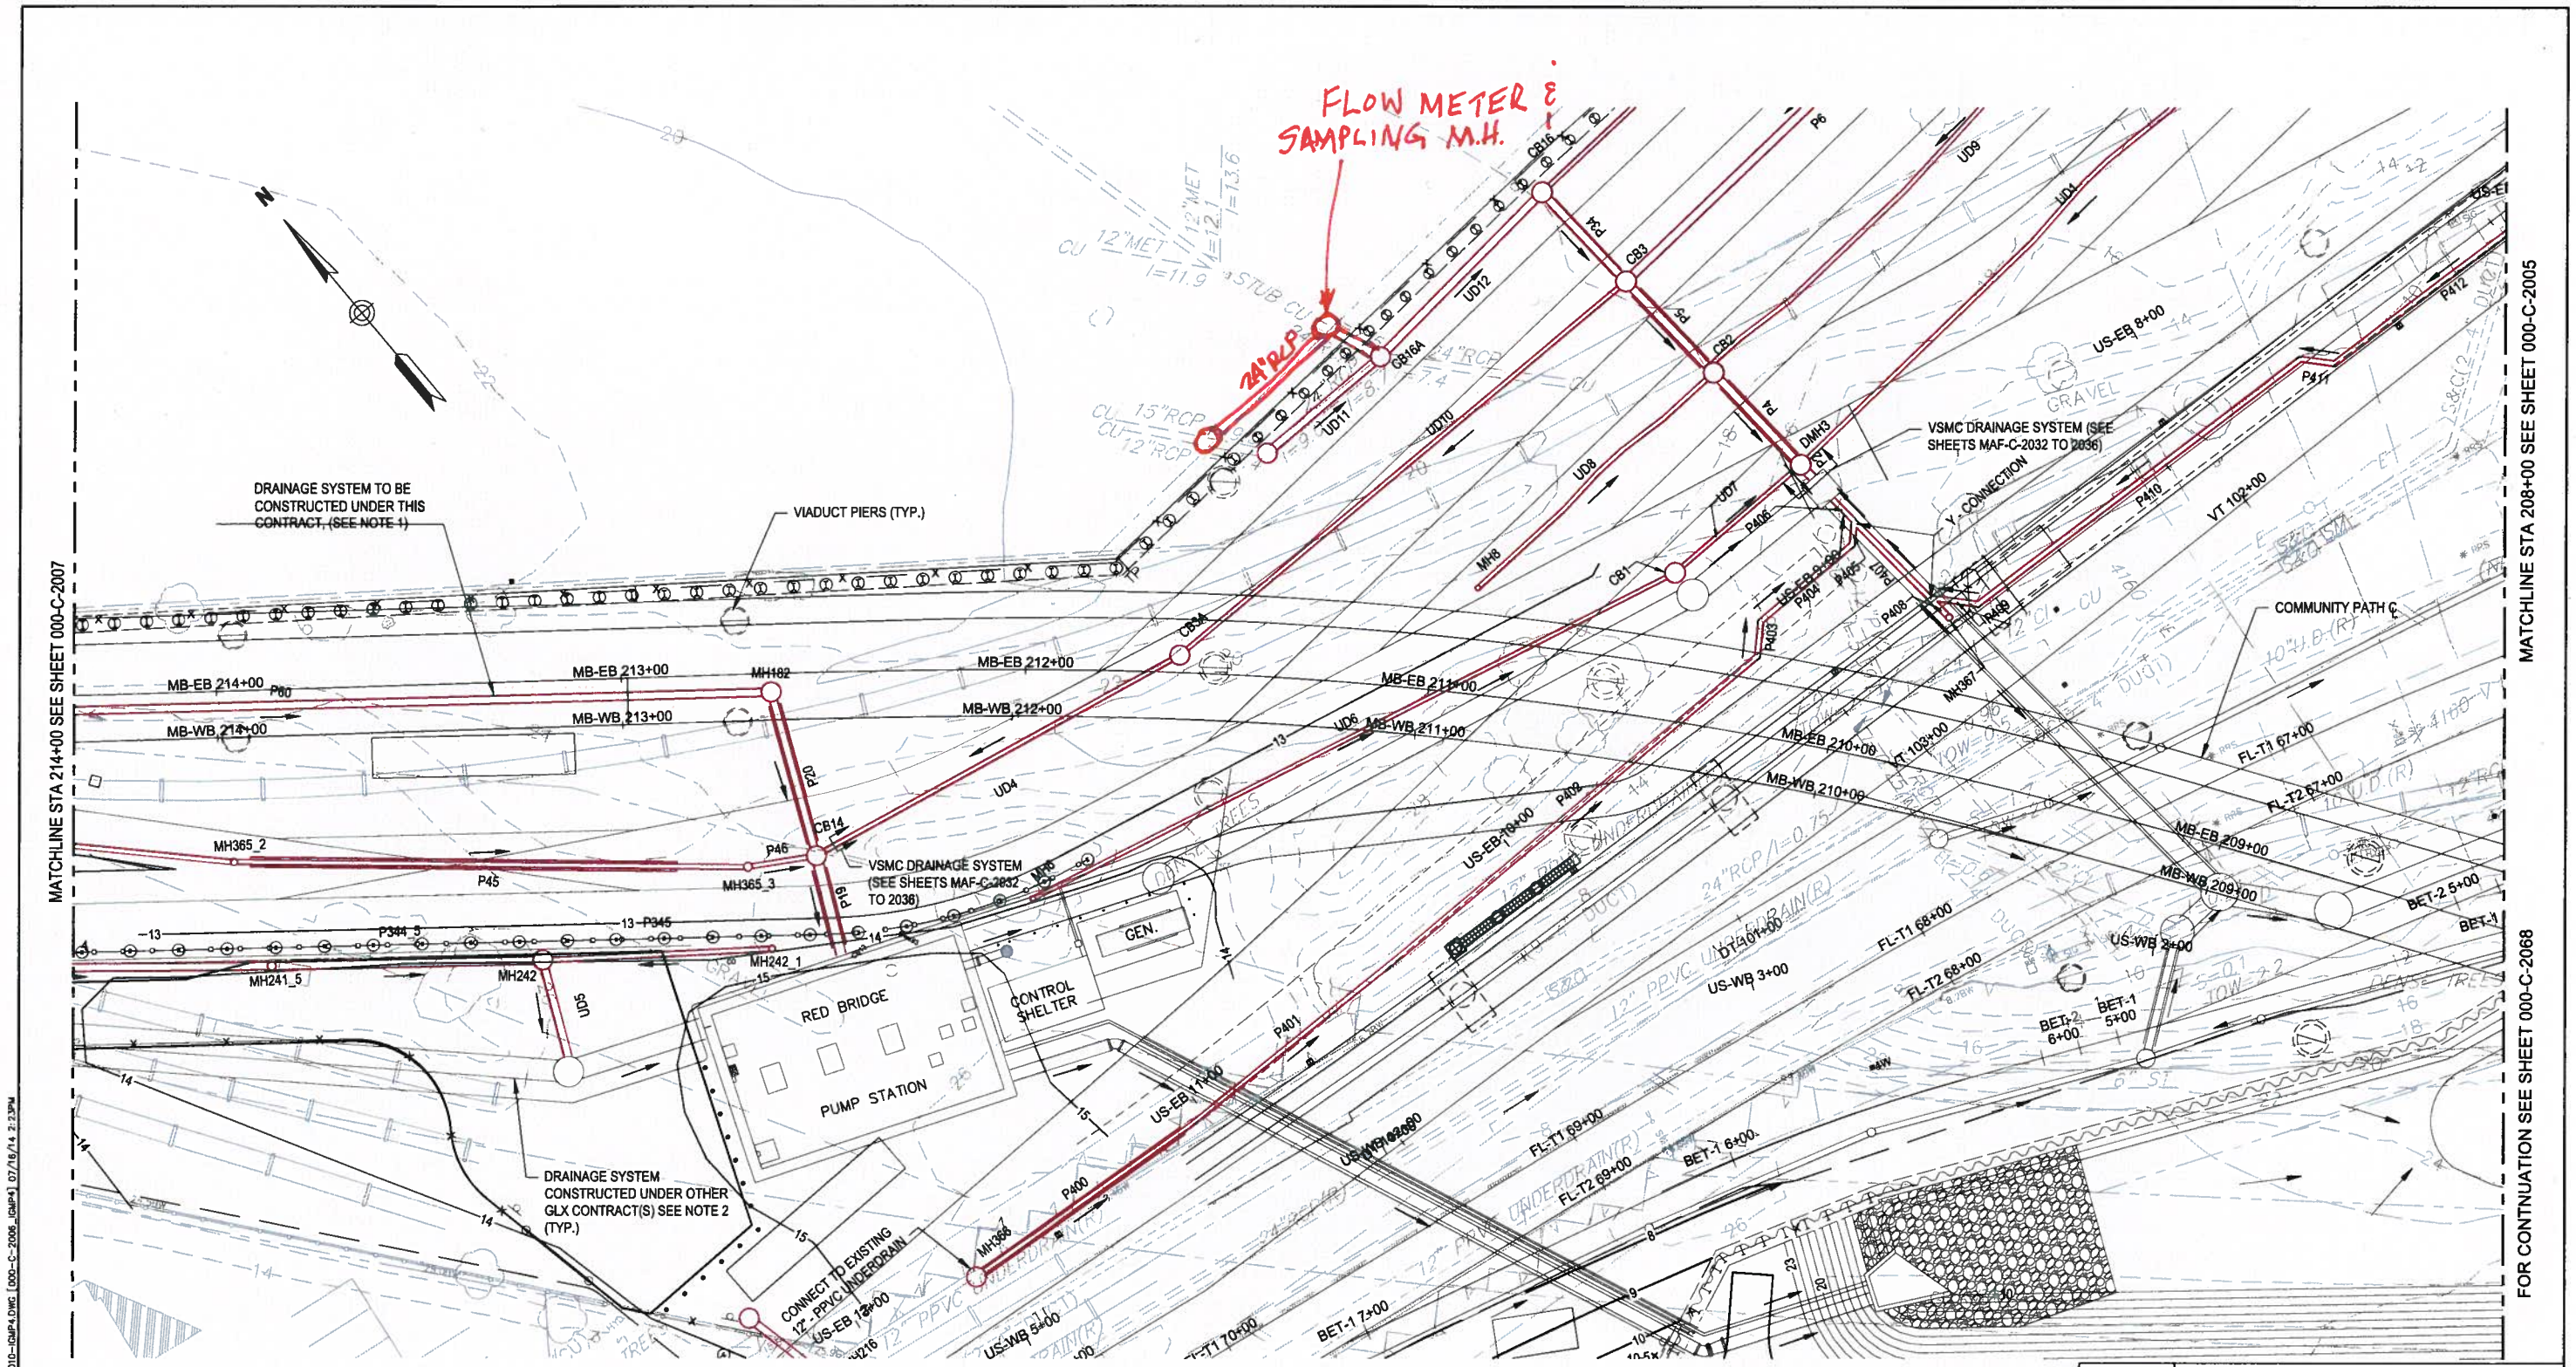

NOTES:

1. WHEN PRINTING IN COLOR, THIS SHEET CONTAINS DRAINAGE SYSTEMS IN RED (PIPES AND MANHOLES) TO INDICATE DRAINAGE WORK CONSTRUCTED UNDER THIS CONTRACT (IGMP-04).
2. WHEN PRINTING IN COLOR, THIS SHEET CONTAINS DRAINAGE SYSTEMS WITH LIGHTER BLACK LINEWORK (PIPES AND MANHOLES) TO INDICATE DRAINAGE WORK TO BE REFERENCE PURPOSES ONLY.
3. SEE THE UTILITY PLANS FOR FURTHER DESCRIPTION OF PROPOSED UTILITIES AND IN WHICH SPECIFIC GLX CONTRACT EACH IS TO BE INSTALLED.

20 0 20 40
SCALE IN FEET

NOT FOR CONSTRUCTION

MASSACHUSETTS BAY TRANSPORTATION AUTHORITY

GREEN LINE EXTENSION PROJECT
MBTA CONTRACT NO. E22CN05
CAMBRIDGE/SOMERVILLE/MEDFORD, MASSACHUSETTS

MEDFORD BRANCH
DRAINAGE PLAN
STA MB-EB 208+00 TO STA MB-EB 214+00

GLX | massDOT Massachusetts Department of Transportation | AECOM | HNTB

ISSUE	DATE	DESCRIPTION	BY	CHK'D	APP.
D	07/30/14	90% DESIGN SUBMISSION - IGMP-04			
C	01/15/14	60% DESIGN SUBMISSION - IGMP 04			
B	08/30/13	ADVANCED PRELIMINARY ENGINEERING SUBMISSION			

SCALE: 1"=20'	DRAWN BY	DESIGN BY	CHECK BY	PLAN NO.	ISSUE
DATE: JUL 30, 2014	SJR	PWB	MM	SHEET: 000-C-2006	D

PLOTTED: 07/16/14 2:28PM BY: CROUSILLATA
DRAWING: C:\USERS\CROUSILLATA\DMS\DMS01797\000-C-2001 TO 2010-IGMP4.DWG [000-C-2006_IGMP4] 07/16/14 2:23PM