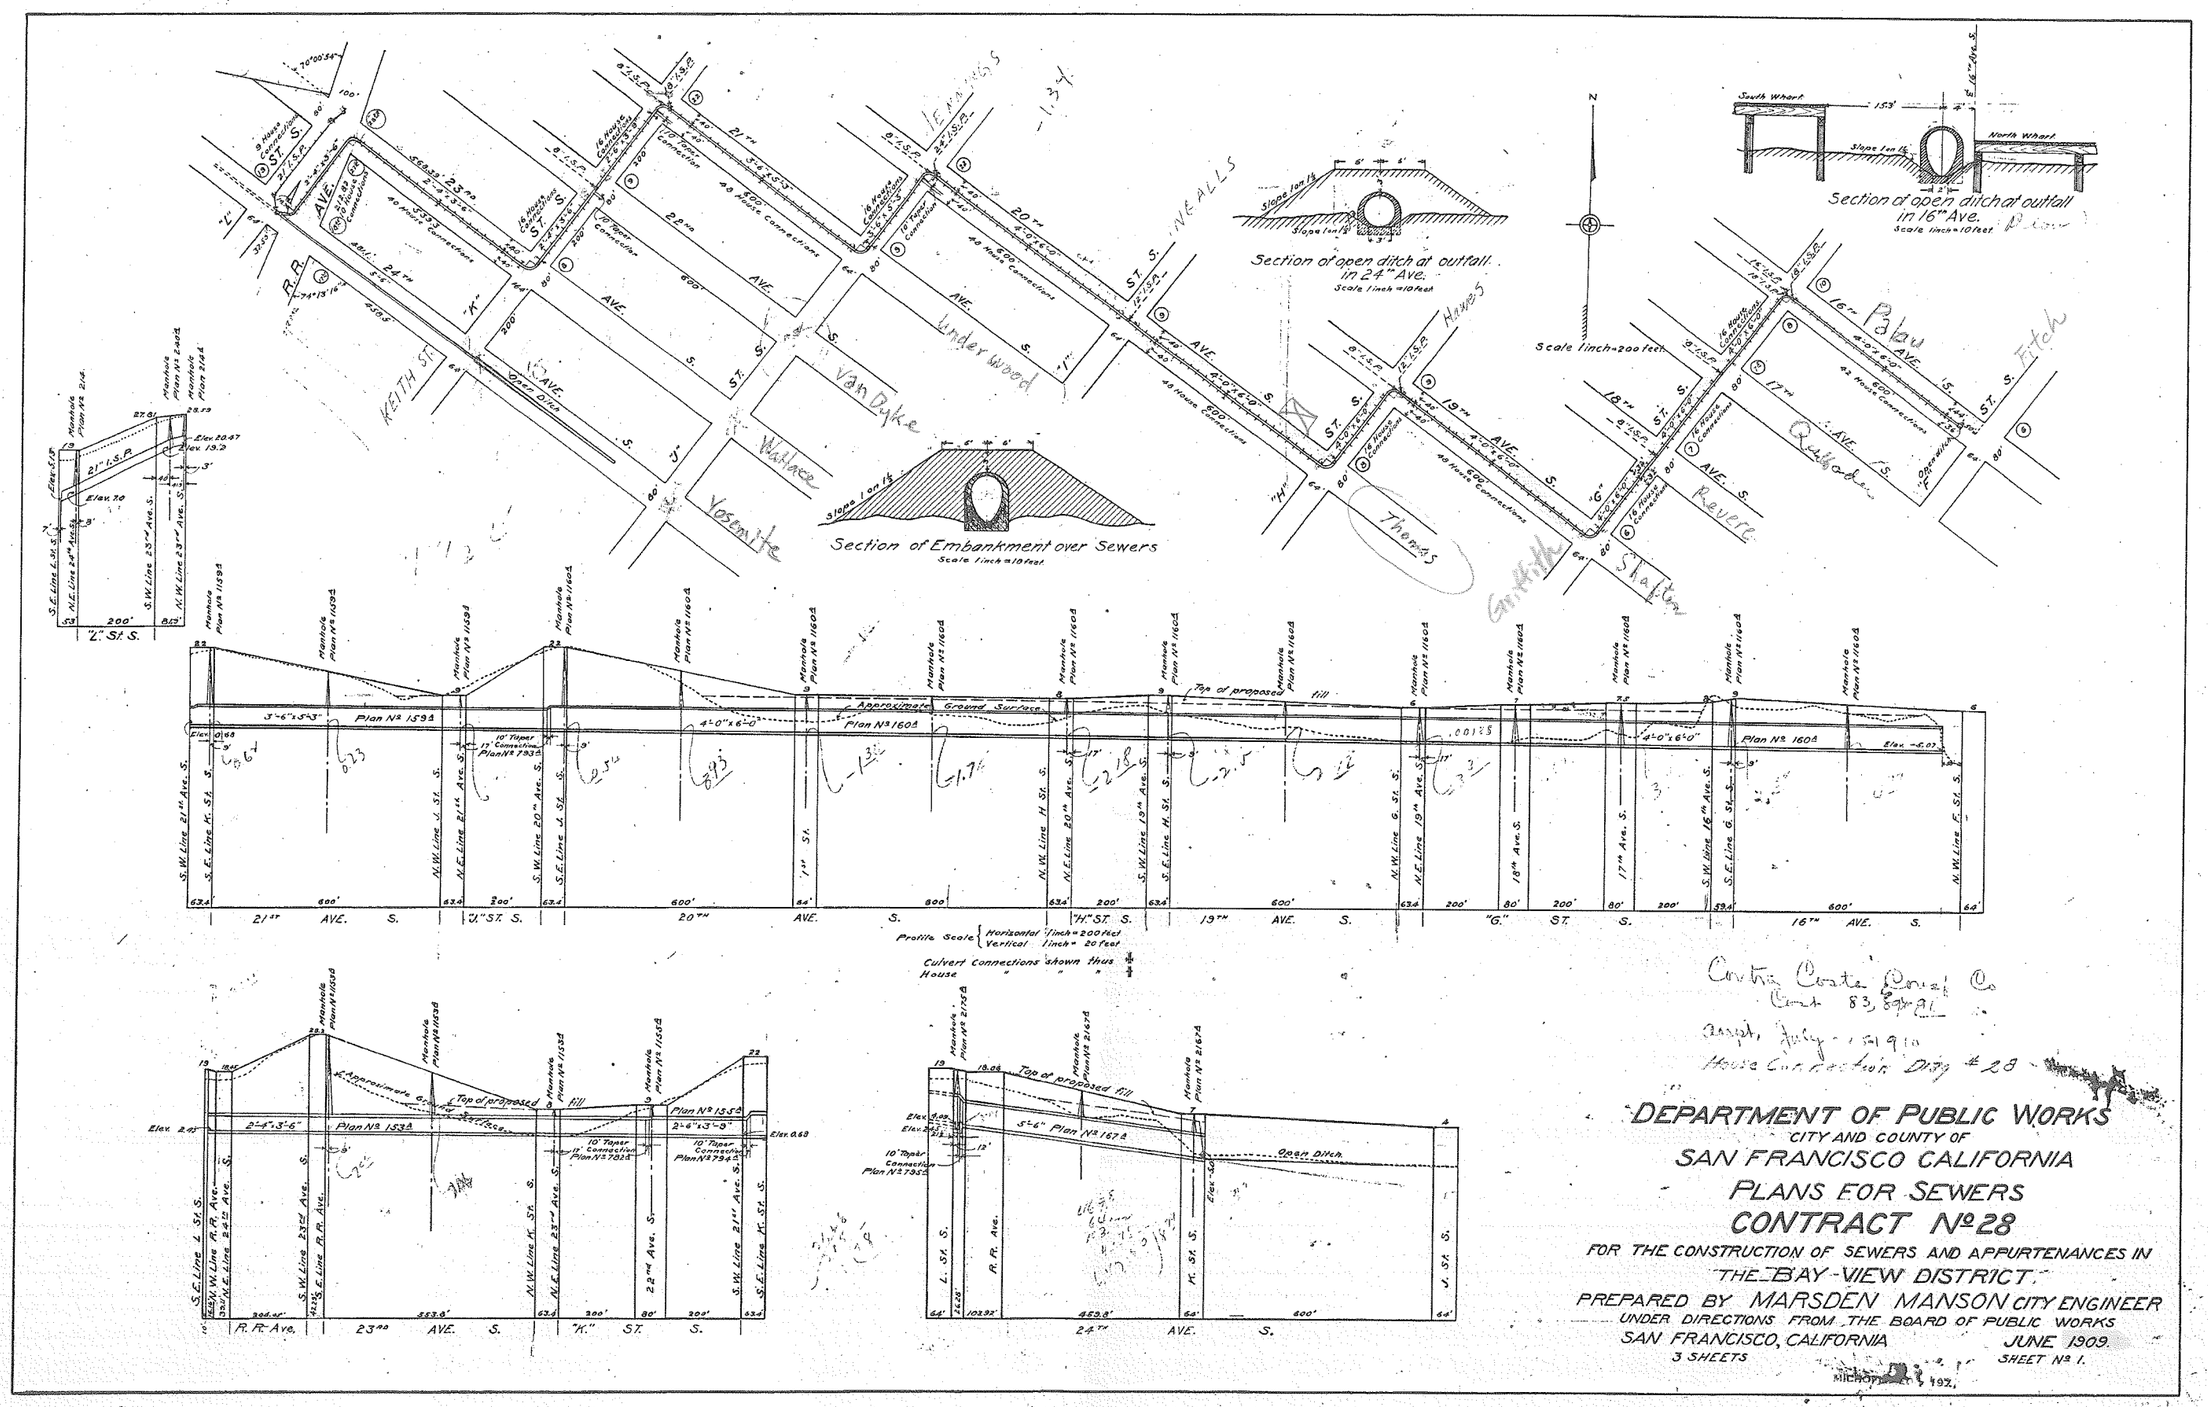
Section of Embankment over Sewers
Scale 1 inch = 10 feet
Section of open ditch at outfall in 24th Ave.
Scale 1 inch = 10 feet
Section of open ditch at outfall in 16th Ave.
Scale 1 inch = 10 feet
Scale 1 inch = 200 feet
Plan No 159
Plan No 160
Plan No 153
Plan No 167
Approximate Ground Surface
Top of proposed fill
Profile Scale Horizontal 1 inch = 200 feet
Vertical 1 inch = 20 feet
Culvert Connections shown thus
House
Contra Costa Const Co
Cont 83, 89 & 91
Appt. July 15 1910
House Connection Dist #28
DEPARTMENT OF PUBLIC WORKS
CITY AND COUNTY OF
SAN FRANCISCO CALIFORNIA
PLANS FOR SEWERS
CONTRACT No 28
FOR THE CONSTRUCTION OF SEWERS AND APPURTENANCES IN
THE BAY VIEW DISTRICT
PREPARED BY MARSDEN MANSON CITY ENGINEER
UNDER DIRECTIONS FROM THE BOARD OF PUBLIC WORKS
SAN FRANCISCO, CALIFORNIA
JUNE 1909.
3 SHEETS
SHEET No 1.
CASE A DRAWING 1924
A-10-3