SEE SHEET 2

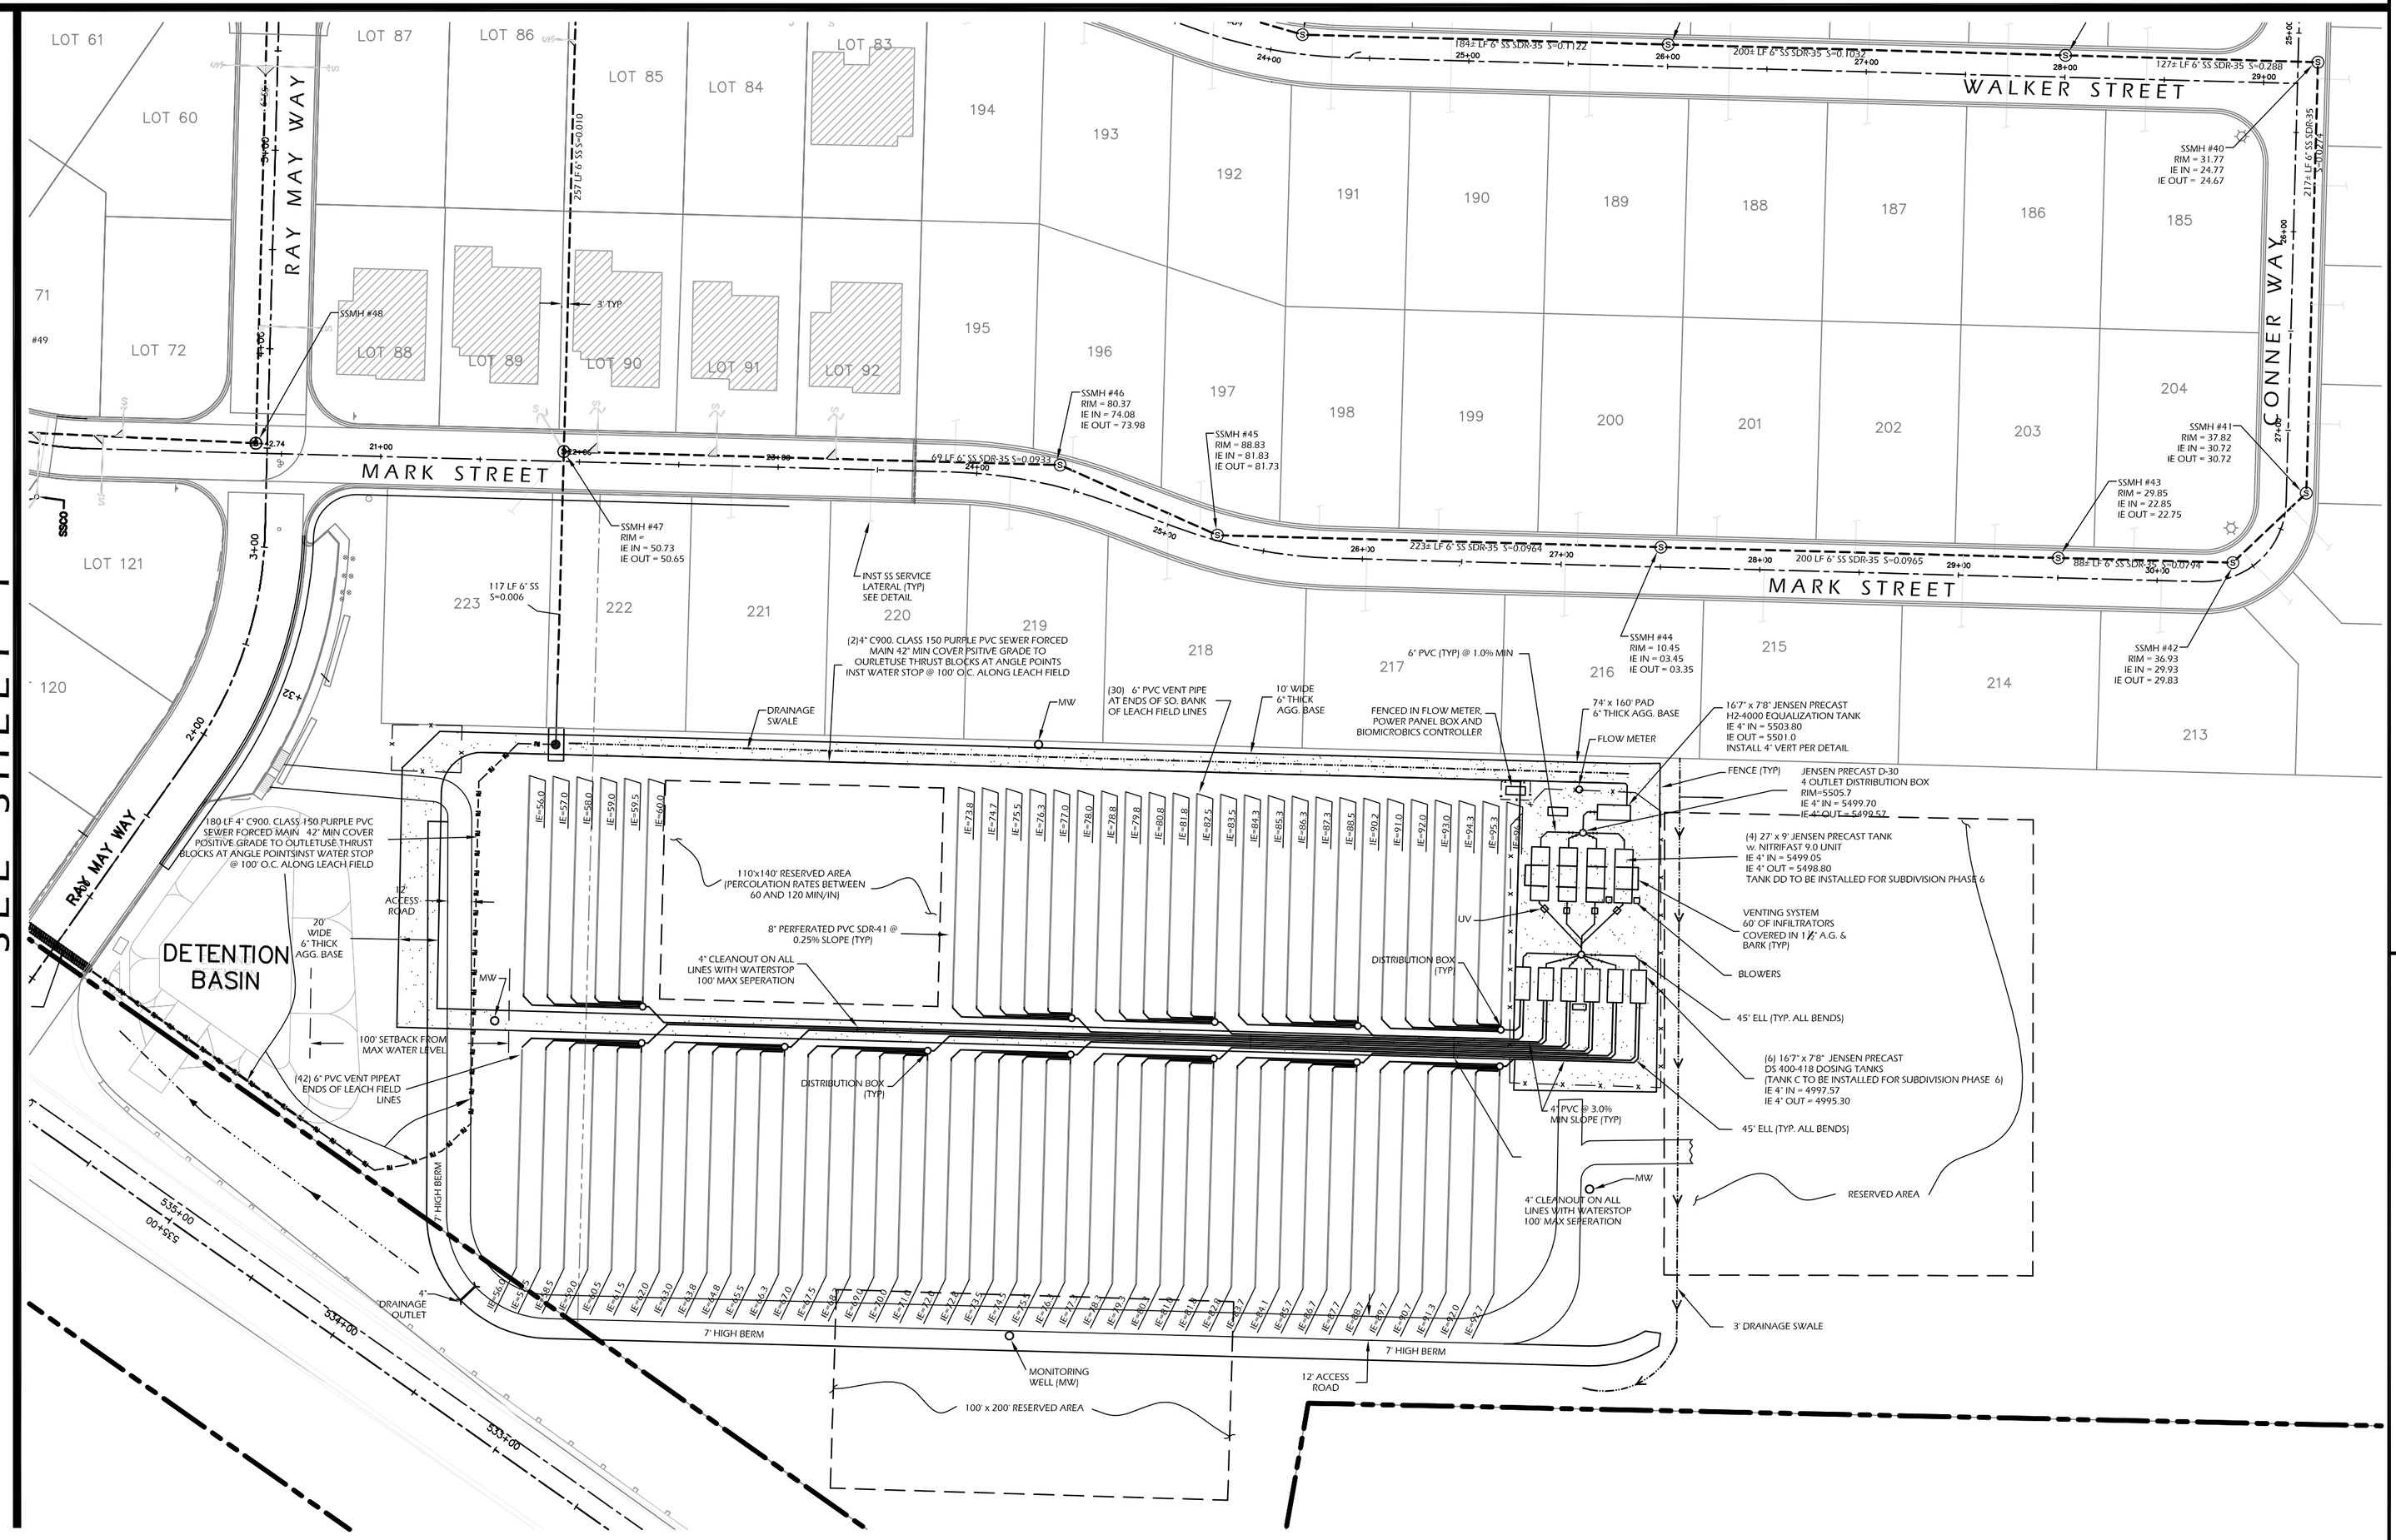

EXD Engineering & Land Surveying, Inc.

1641 MONO AVENUE
MINDEN, NEVADA 89423
PHONE: 775-783-4772 FAX: 775-783-4773

PINE VIEW ESTATES

OVERALL SEWER PLAN

DOUGLAS COUNTY, NEVADA

JOB NO.:	06.2904.037.01
DATE:	05/30/2008
DESIGNED:	BDS
DRAWN :	JMM
SCALE:	1" = 60'

SHEET 3 OF 3