SDMS Document ID
2009207

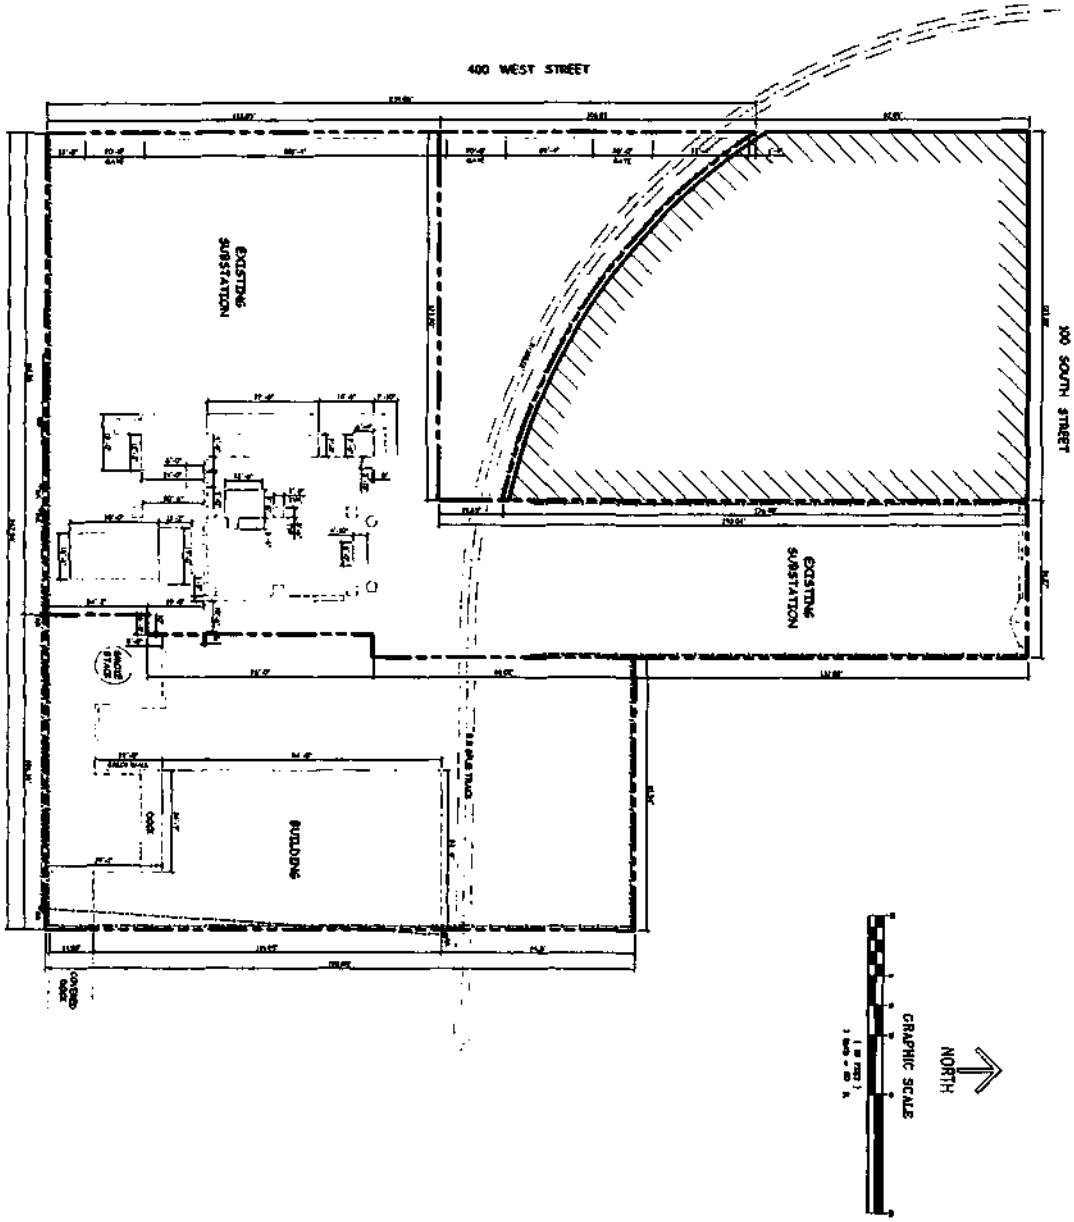

R&R ENVIRONMENTAL INC.	PACIFICORP 1407 West North Temple Salt Lake City, Utah 84116		PACIFICORP 3RD WEST SUBSTATION REMEDIATION PROJECT 2004	SCALE 1"=20'	PROJ# 1104-001A DWG NM: SITE	SHEET NO.
			SITE PLAN	DRAWN T.R.B.	DATE 11/05/2004	1