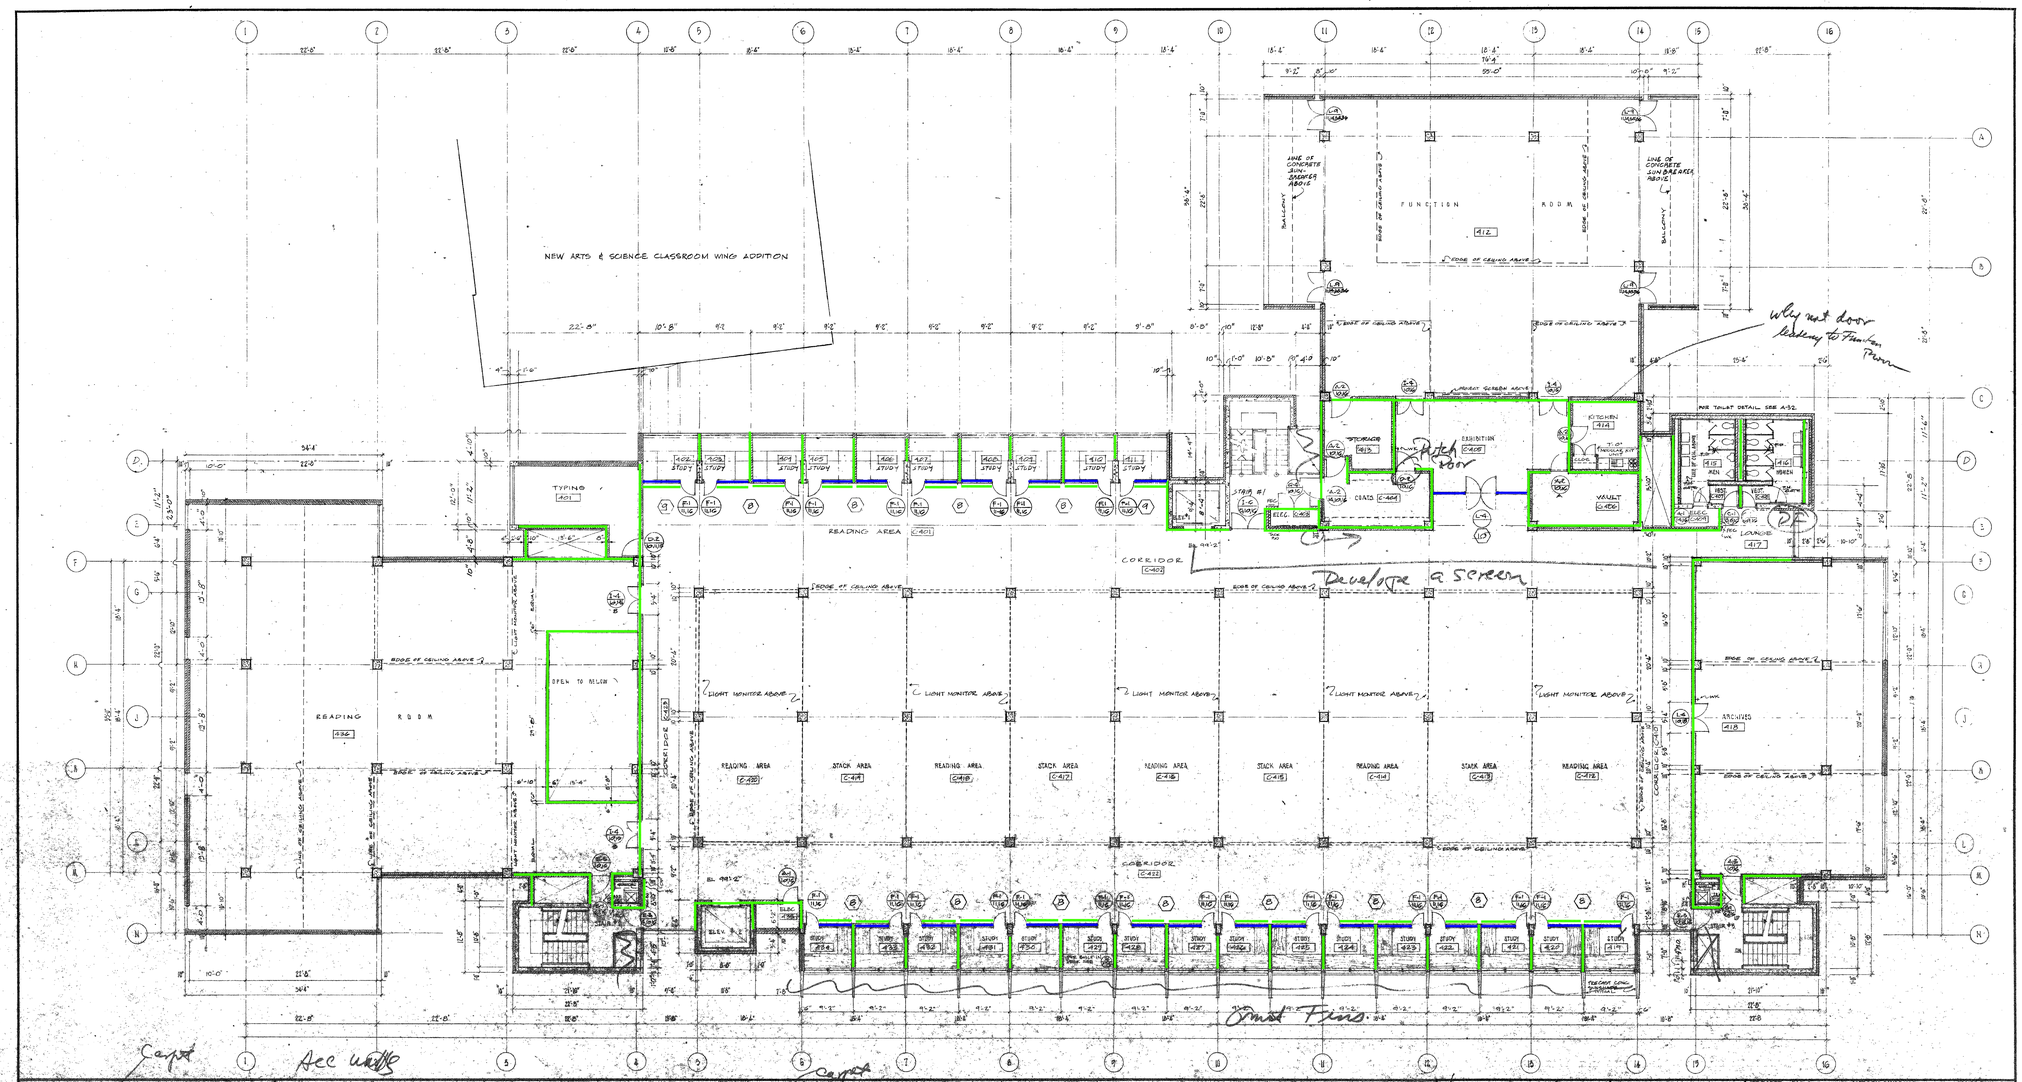

ROOM NUMBER	ROOM TITLE	FLOOR	BASE	N	S	E	W	CEILING	REMARKS
401	TYPING RM	VAT		BRK-GL	BRK-GL	BRK	BRK-GL	AT	
402	CORRIDOR	CONC	-	BRK	BRK	BRK	BRK	AT	
403	"	"		"	"	"	"	"	
404									
405									
406									
407									
408									
409									
410									
411	STUDY	VAT		BRK-GL	BRK-GL	BRK	BRK	AT	
412	FUNCTION RM	CARPET		BRK	BRK	BRK-GL	BRK-GL	PLASTER	
413	STORAGE	VAT		BRK	BRK	BRK	BRK	PT CONC	
414	KITCHEN	VAT		PT CB	PT CB	PT CB	PT CB	VCP	
415	MEN	CT	CT	CT	CT	CT	CT	VCP	
416	WOMEN	CT	CT	CT	CT	CT	CT	VCP	
417	LOUNGE	VAT		BRK	BRK-GL	BRK	BRK	AT	

ROOM NUMBER	ROOM TITLE	FLOOR	BASE	N	S	E	W	CEILING	REMARKS
418	ARCHIVES	CARP	-	BRK	BRK	BRK	BRK	AT	
419	STUDY	VAT	-	BRK-GL	BRK-GL	BRK	BRK	AT	
420									
421									
422									
423									
424									
425									
426									
427									
428									
429									
430									
431									
432									
433									
434	STUDY	VAT	-	BRK-GL	BRK-GL	BRK	BRK	AT	

ROOM NUMBER	ROOM TITLE	FLOOR	BASE	N	S	E	W	CEILING	REMARKS
435	ELECTRIC CLOS	CONC	-	CB	CB	CB	CB	EX CONC	
436	READING RM	VAT	-	BRK	BRK	BRK	BRK-GL	PLASTER	
C-401	READING AREA	VAT	-	BRK-GL	"	BRK	BRK	AT	
C-402	CORRIDOR	VAT	-	BRK	"	"	"	AT	
C-403	ELEC. CLOS	CONC	-	CB	CB	CB	CB	EX CONC	
C-404	STORAGE	VAT	-	PT CB	PT CB	PT CB	PT CB	AT	
C-405	EXHIBITION	CARP	-	BRK	GL	BRK	BRK	AT	
C-406	VAULT	CONC	-	PT CB	PT CB	PT CB	PT CB	PT CONC	
C-407	MEN WEST	CT	CT	CT	CT	CT	CT	VCP	
C-408	WOM WEST	CT	CT	CT	CT	CT	CT	VCP	
C-409	ELEC CLOS	CONC	-	CB	CB	CB	CB	EX CONC	
C-410	GREENHOUSE	VAT	-			BRK		AT	

ROOM NUMBER	ROOM TITLE	FLOOR	BASE	W	N	S	E	W	CEILING	REMARKS
C-411	JANITOR	CT	CT	CT	CT	CT	CT	CT	VCP	
C-412	READING	VAT	-	-	-	-	-	-	PT CONC	
C-413	STACK	VAT	-	-	-	-	-	-	PT CONC	
C-414	READING	VAT	-	-	-	-	-	-	PT CONC	
C-415	STACK	VAT	-	-	-	-	-	-	PT CONC	
C-416	READING	VAT	-	-	-	-	-	-	PT CONC	
C-417	STACK	VAT	-	-	-	-	-	-	PT CONC	
C-418	READING	VAT	-	-	-	-	-	-	PT CONC	
C-419	STACK	VAT	-	-	-	-	-	-	PT CONC	
C-420	READING	VAT	-	-	-	-	-	-	PT CONC	
C-421	JANITOR	CT	CT	CT	CT	CT	CT	CT	VCP	
C-422	CORRIDOR	VAT	-					BRK	AT	
C-423										
	STAIR #1	CONC	-	BRK-GL	BRK-GL	BRK-GL	BRK-GL	BRK-GL	EX CONC	
	STAIR #2	CONC	-	BRK-GL	BRK-GL	BRK-GL	BRK-GL	BRK-GL	EX CONC	
	STAIR #3	CONC	-	BRK-GL	BRK-GL	BRK-GL	BRK-GL	BRK-GL	EX CONC	

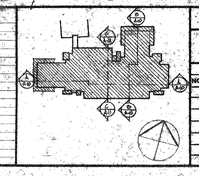

LIBRARY
SCAS
REVISIONS
NO | DESCRIPTION | DATE

PROJECT 88-8 LIBRARY BUILDING CONTRACT NO.
SALEM STATE COLLEGE SALEM MASSACHUSETTS
THE COMMONWEALTH OF MASSACHUSETTS
BUREAU OF BUILDING CONSTRUCTION
DIVISION OF STATE COLLEGES

FOURTH FLOOR PLAN

DESMOND & LORD INC.
ARCHITECTS BOSTON
DRAWN
CHECKED
SCALE 1/8" = 1'-0"
DATE 16 OCT 1986

A 6

CAULKING LOCATION KEY PLAN

WINDOWS & LOUVERS ADJACENT TO BRICK

DOORS ADJACENT TO BRICK

BRICK ADJACENT TO CONCRETE

WINDOW, LOUVERS & DOORS ADJACENT TO CONCRETE

BRICK ADJACENT BRICK

File Path:

Division of Capital Asset Management
D·C·A·M
Building for the Commonwealth

Office of Planning Design and Construction

McCormack Building
One Ashburton Place
Boston MA 02108
617 727 4050
www.mass.gov/cam

Project Name:
DEMOLITION OF LIBRARY AND ELECTRICAL RELOCATION
SALEM STATE COLLEGE

MA State Project Number
SSA0701-DC2

Project Location
360 Lafayette Street
Salem, Massachusetts

Project Engineer
PARE CORPORATION
ENGINEERS - SCIENTISTS - PLANNERS
10 LINCOLN ROAD, SUITE 103
FOXBORO, MA 02035
508-543-1755

Project Number 10108.00

Project Consultant

Site Number: SSA00
CAMIS Number: SSA00
Building Number: 531SSC0340, Library
Secretariat: Dept. of Higher Education

Original Issue Date
FEBRUARY 2010

Revisions
No. Description Date

Plan Name:
LIBRARY DEMOLITION FORTH FLOOR PLAN

Drawing Number:
D1.006
Drawing 20 of 52